



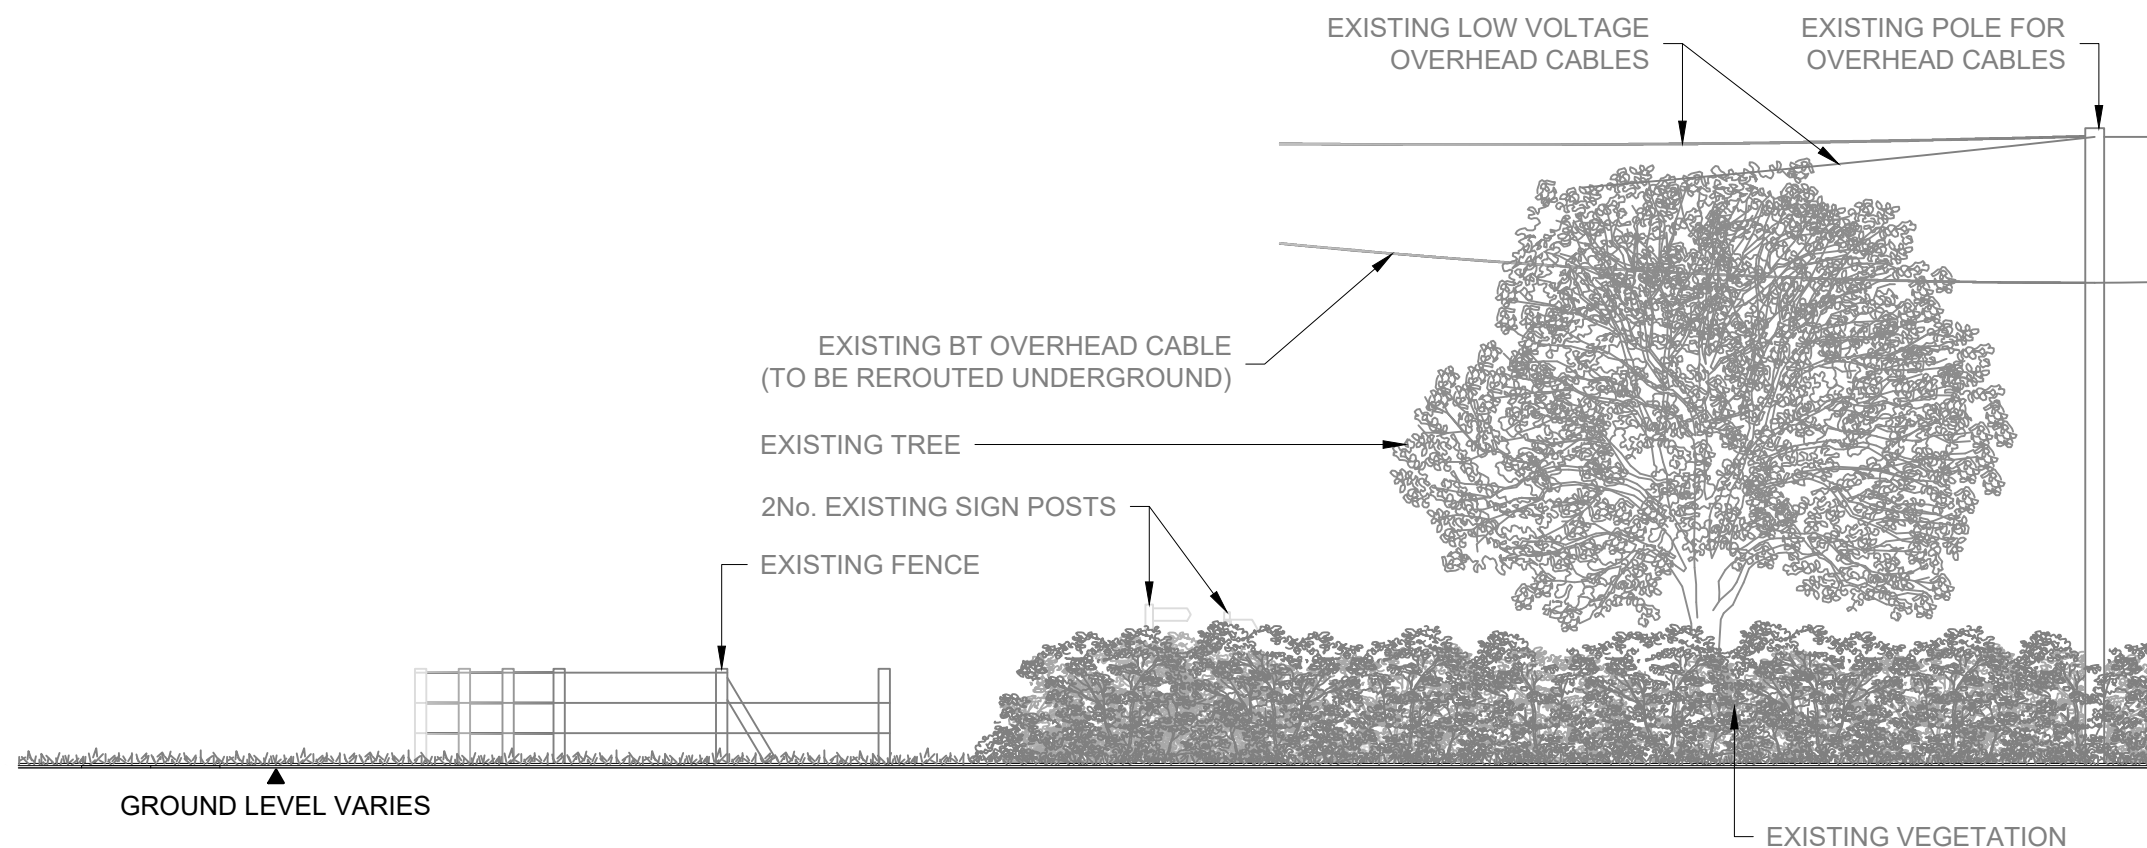

ELEVATION A-A EXISTING
SCALE: 1:100

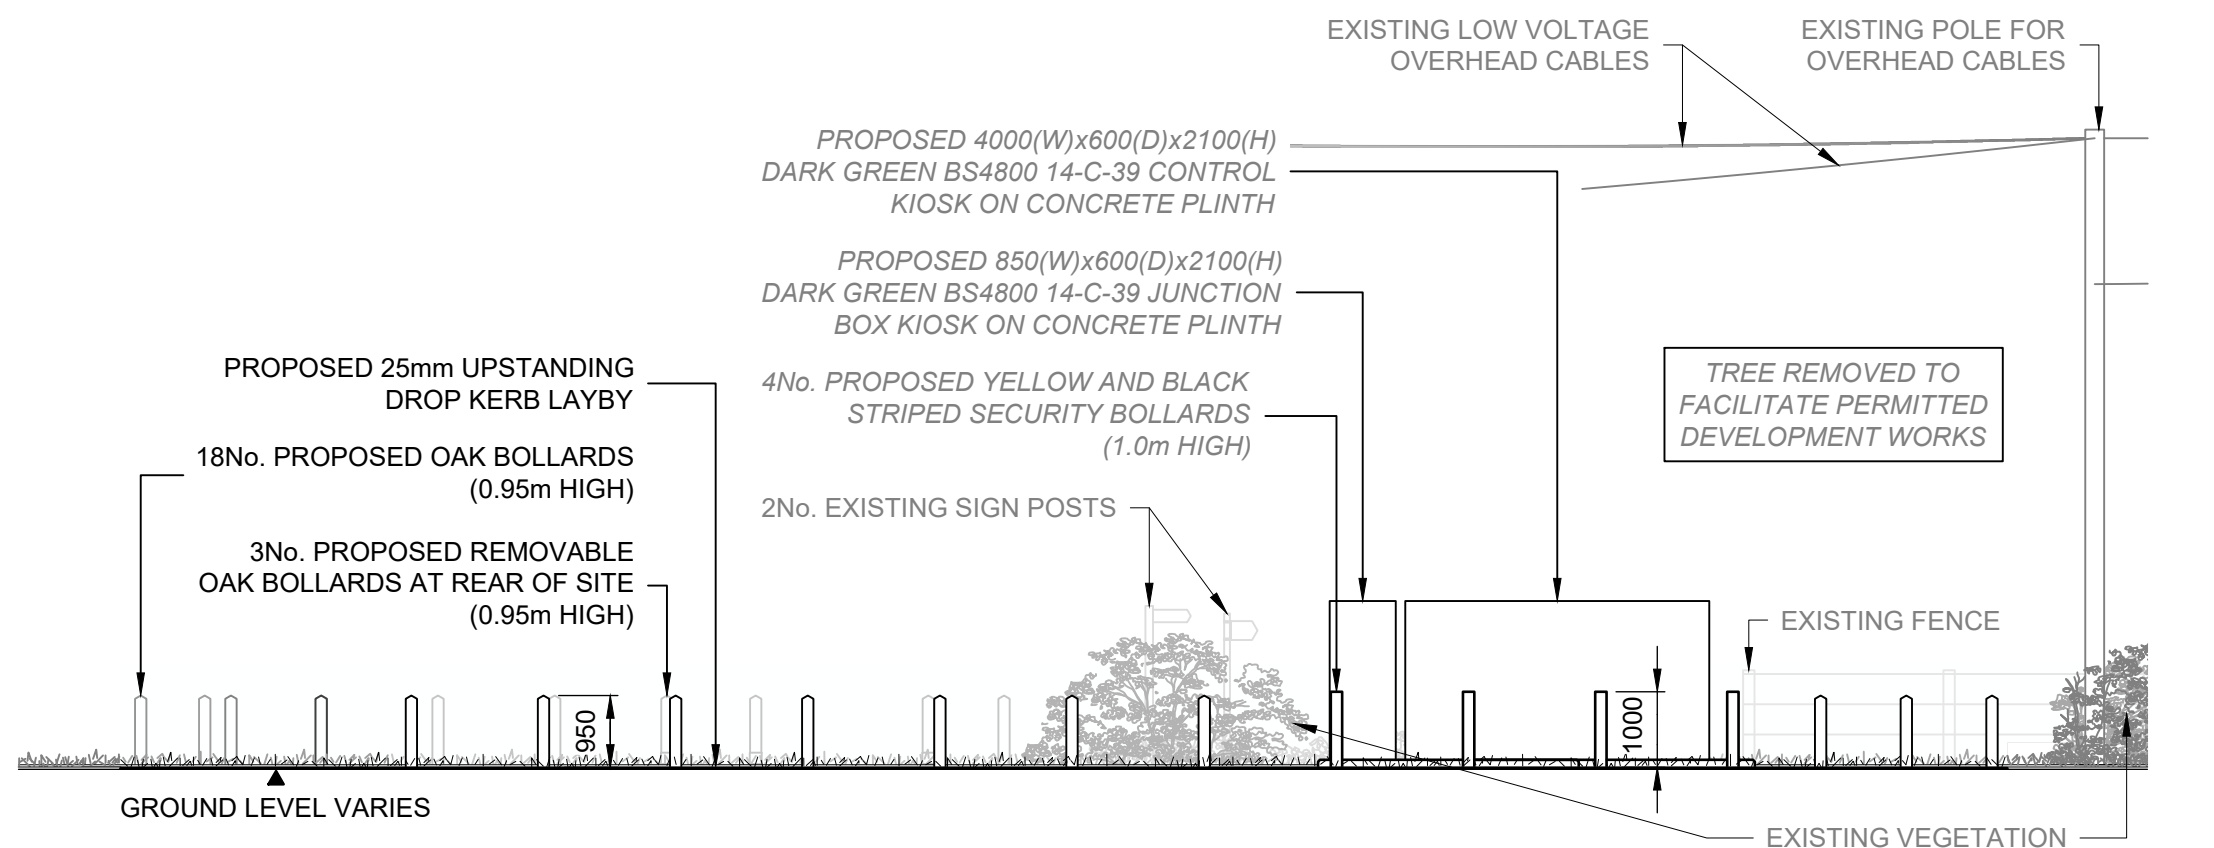

ELEVATION A-A PROPOSED
SCALE: 1:100



SITE ID

90455

NGR

415866, 140966

NOTES

1.

ANY MAPS ON THIS DRAWING ARE REPRODUCED FROM THE ORDNANCE SURVEY MAP WITH THE PERMISSION OF HIS MAJESTY'S STATIONERY OFFICE © CROWN COPYRIGHT RESERVED, LICENCE No. 100019539.

2.

UNLESS NOTED OTHERWISE, ALL DIMENSIONS ARE IN MILLIMETRES AND ALL LEVELS ARE IN METRES AOD.

C02	SCALE BAR ADDED	DHI	OJE	JZS	10/02/2026
C01	FIRST ISSUE	DHI	OJE	JZS	15/01/2026
MK	REVISIONS	DRN	CHK	APP	DATE

KINGS GATE
AMESBURY

BELOW GROUND
STORM WATER STORAGE TANK

PLANNING APPLICATION
ELEVATION A-A

APPROVED FOR ISSUE

ORIGINAL DRAWING SIZE A3			
INITIALS	DATE	SCALES	REV.
DESIGNED: PR	03/05/2025	1:100	C02
DRAWN BY: DHI	03/05/2025		

DRAWING NUMBER
C00520-WWSL-XX-XX-D-T-7205

Wessex Water
YTL GROUP

