




ELEVATION B-B EXISTING
SCALE: 1:100

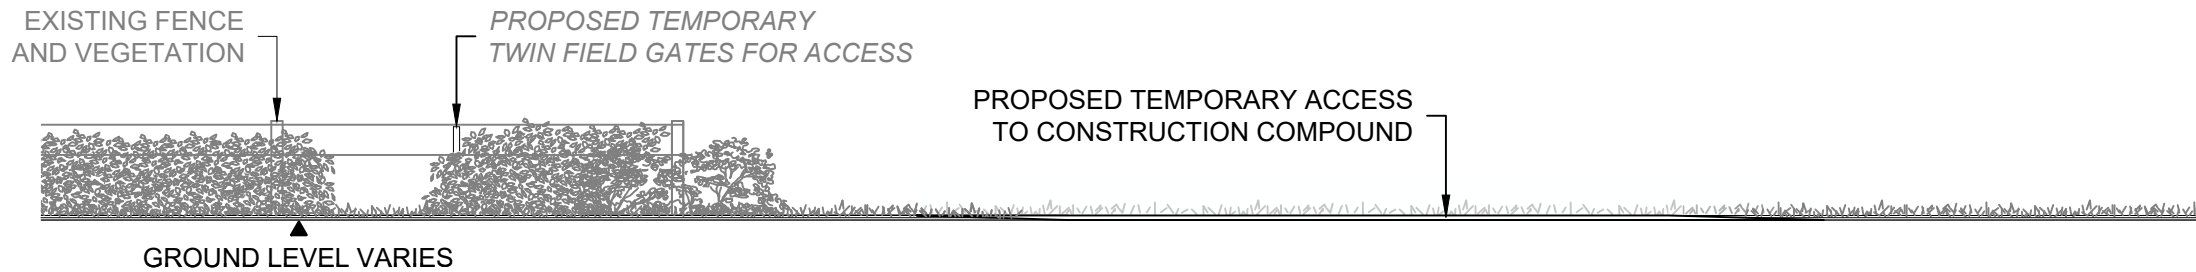

ELEVATION B-B DURING WORKS
SCALE: 1:100

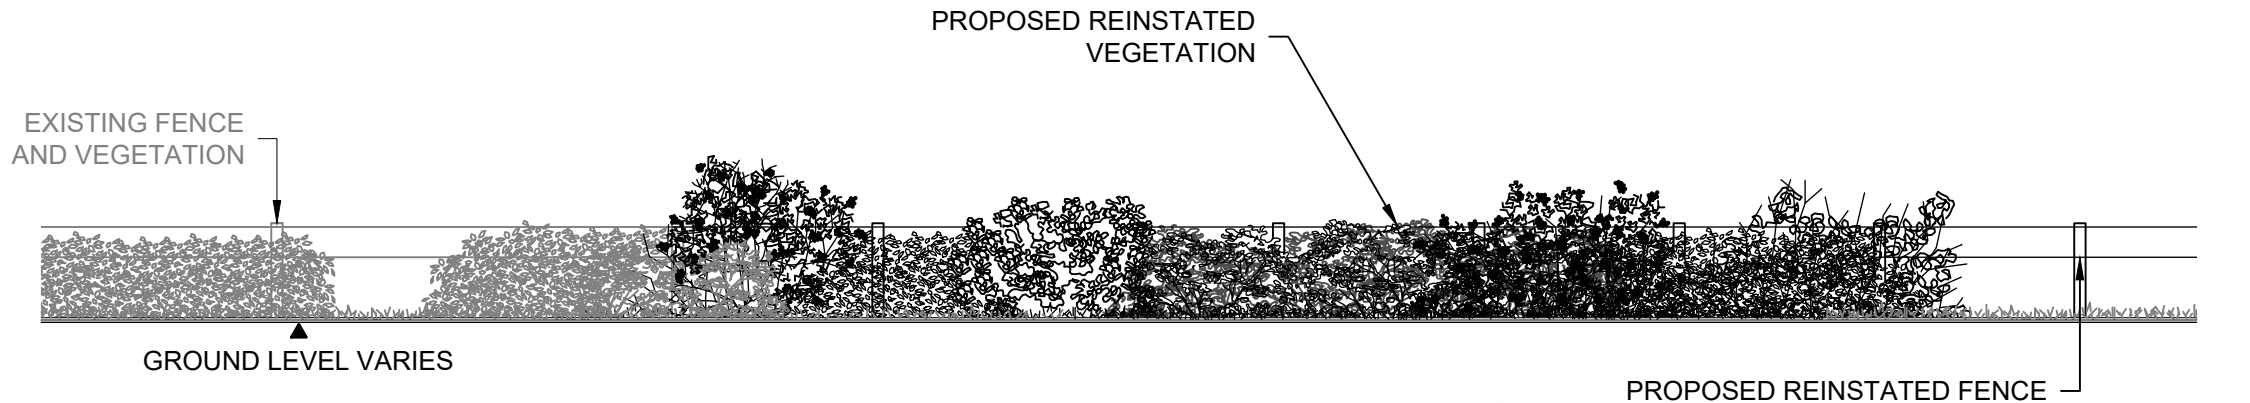

ELEVATION B-B PROPOSED
SCALE: 1:100

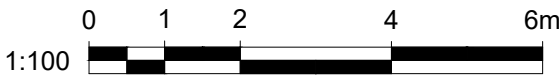

SITE ID	90455
NGR	415866, 140966
NOTES	
1. ANY MAPS ON THIS DRAWING ARE REPRODUCED FROM THE ORDNANCE SURVEY MAP WITH THE PERMISSION OF HIS MAJESTY'S STATIONERY OFFICE © CROWN COPYRIGHT RESERVED, LICENCE No. 100019539.	
2. UNLESS NOTED OTHERWISE, ALL DIMENSIONS ARE IN MILLIMETRES AND ALL LEVELS ARE IN METRES AOD.	

C02	SCALE BAR ADDED	DHI	OJE	JZS	10/02/2026
C01	FIRST ISSUE	DHI	OJE	JZS	15/01/2026
MK	REVISIONS	DRN	CHK	APP	DATE

KINGS GATE AMESBURY
BELOW GROUND STORM WATER STORAGE TANK
PLANNING APPLICATION ELEVATION B-B

APPROVED FOR ISSUE

ORIGINAL DRAWING SIZE A3			
INITIALS	DATE	SCALES	REV.
DESIGNED: PR	04/06/2025	1:100	C02
DRAWN BY: DHI	04/06/2025		

DRAWING NUMBER
C00520-WWSL-XX-XX-D-T-7206

