


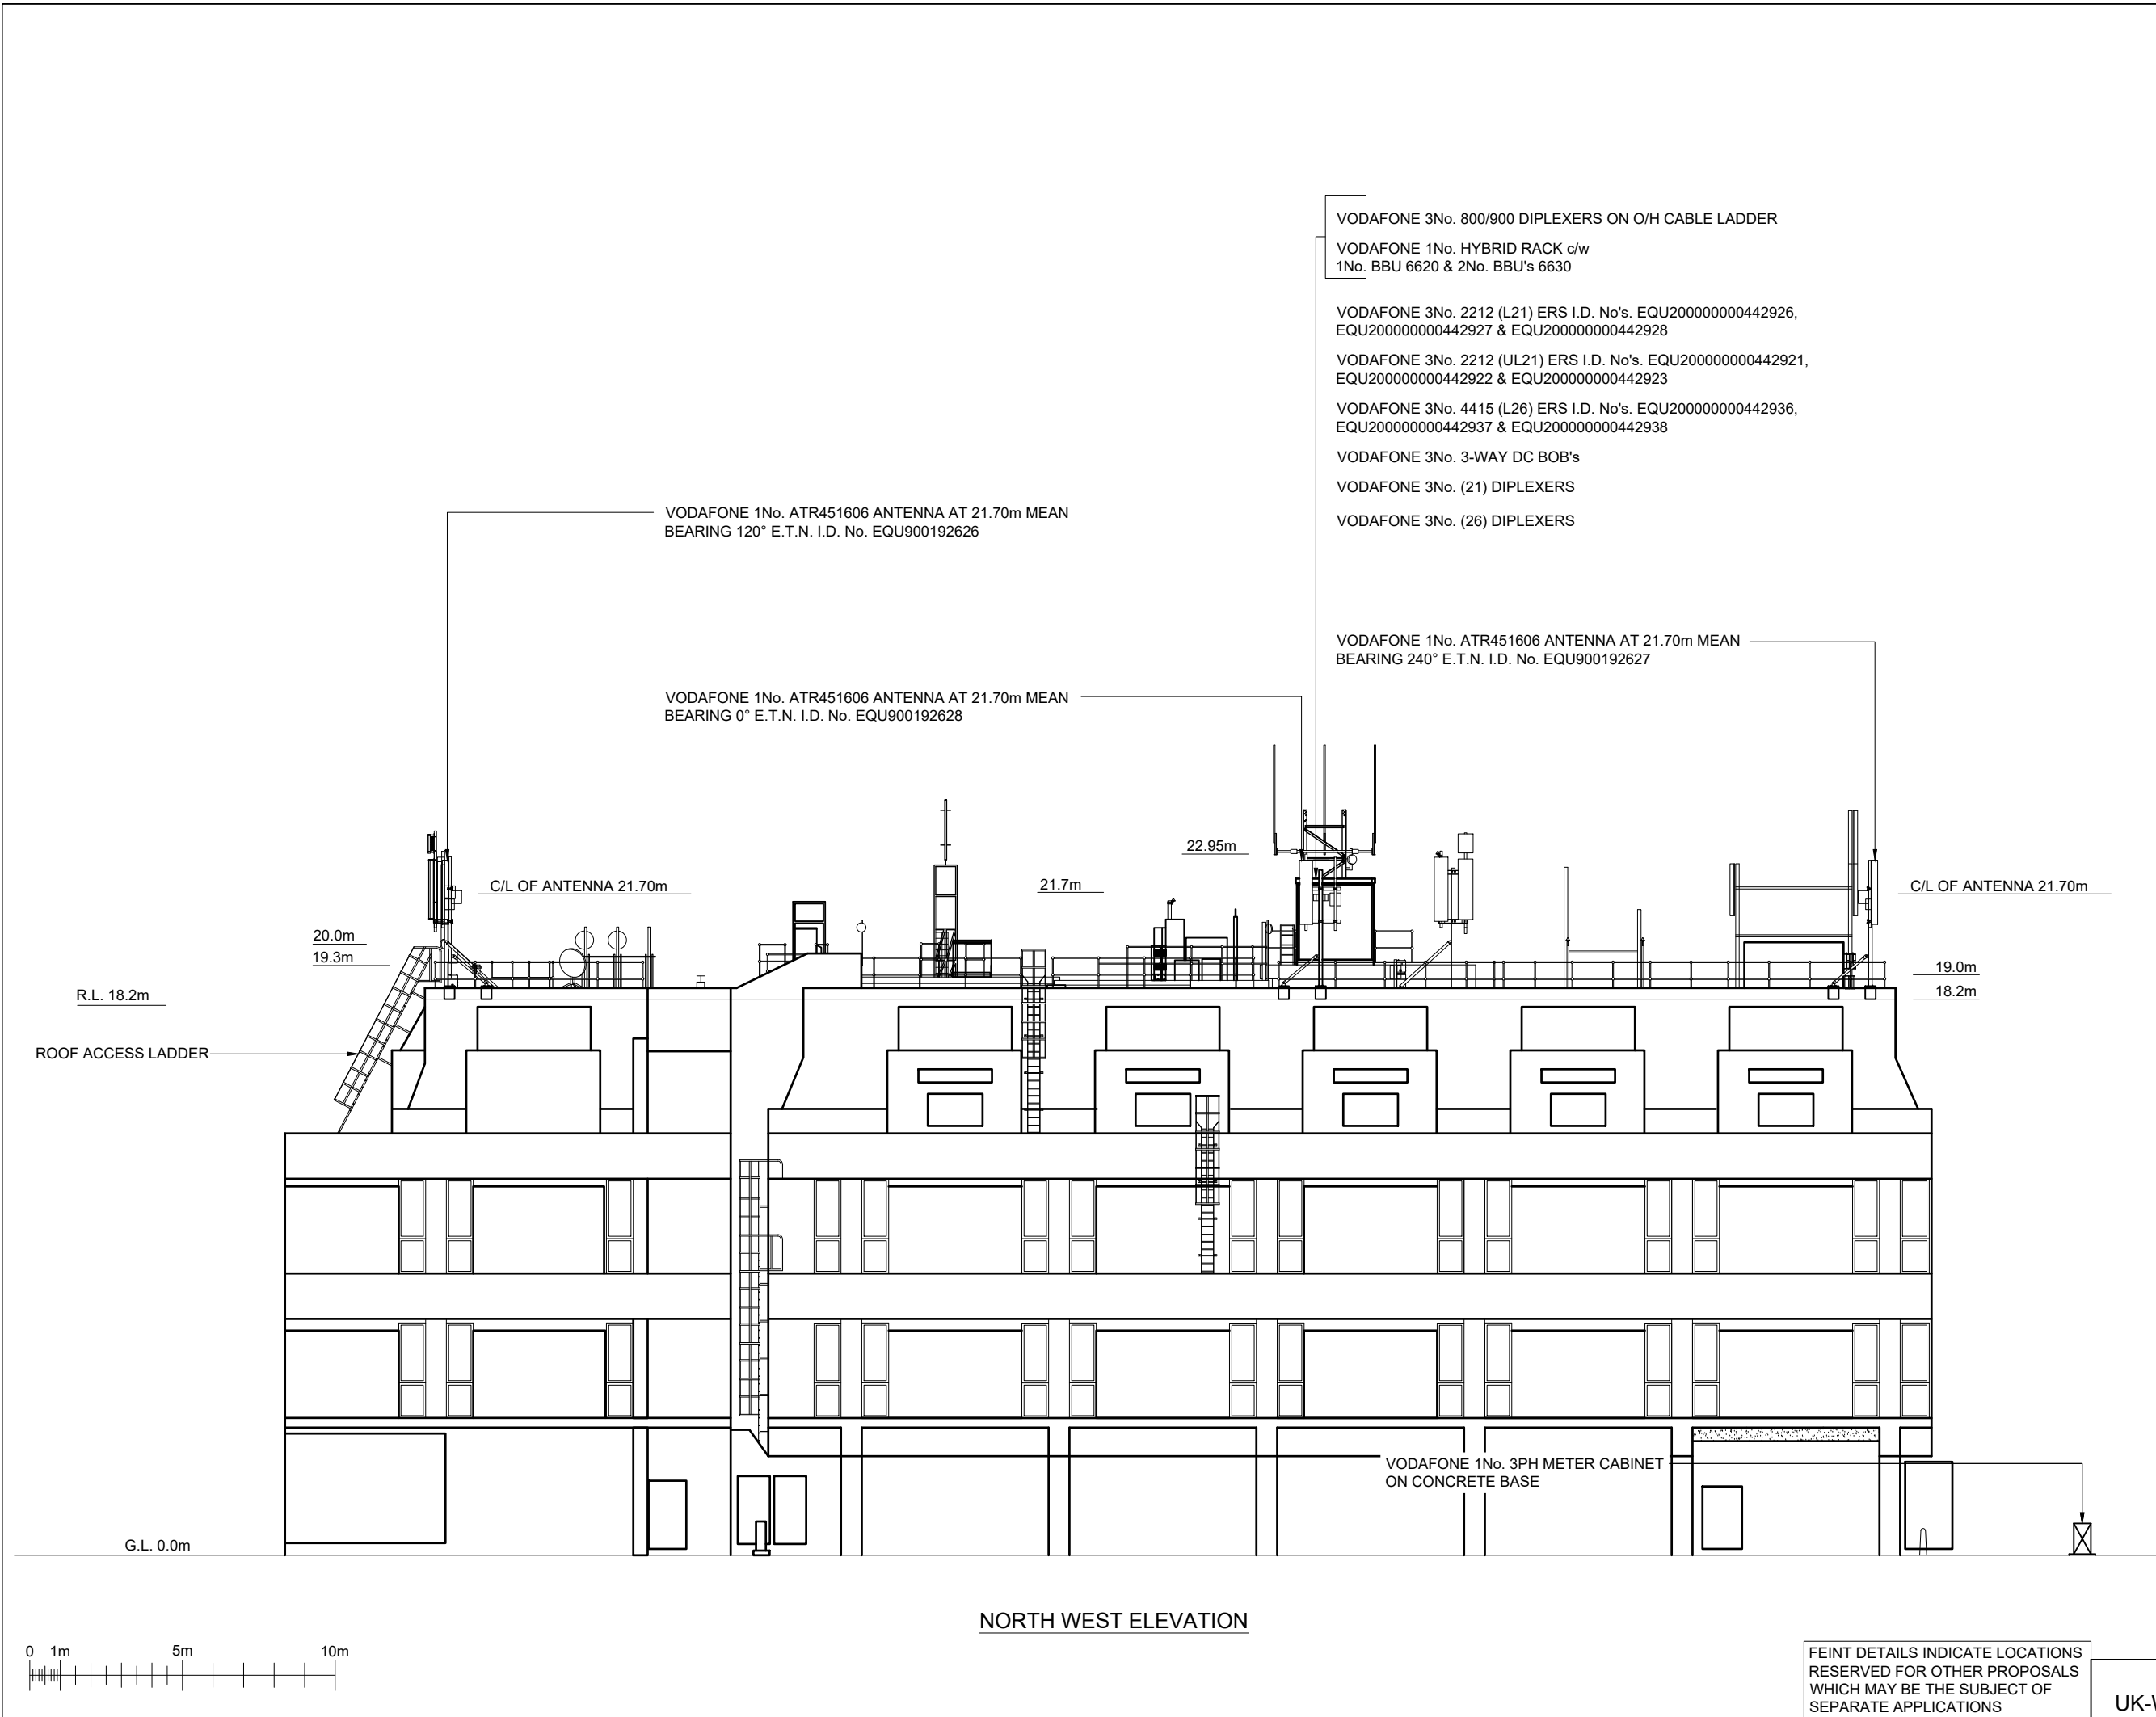

©2020 Cellnex
All rights reserved. No part of this publication may be reproduced, stored in a retrieval system or transmitted in any form or by any means (Electronic, Mechanical, Photocopying, Recording or otherwise), without the prior written consent of the Company.

NOTES

PROJECT No.		COL.MOD.UK.0006528	
CSID	12812122		
CSR	N/A		
VFID	35621_33		
CELL No.	35621_VF		
BT SKYLINE No.			
SP0055			
A	COL.MOD.UK.0006528 PLANNING APPLICATION	19/11/25	ULC ULC
ISS	REVISION	DATE	DRN APP

driving telecom connectivity

CELLNEX UK
R+, 4TH FLOOR, 2 BLA GRAVE STREET, READING, RG1 1AZ
Tel. 020 4526 8553

SITE No

UK-WI-001346

SALISBURY ATE COMPLEX

SCOTS LANE

SALISBURY

WILTSHIRE

SP1 3TR

NGR	SU 14438 30201		
OS GRID	414438 130201		
TITLE			
ELEVATION			
EXISTING			
SCALE 1:200			
DRAWN	ULC	19/11/25	
APPROVED	ULC	19/11/25	
DRG No.		Sheet 1 of 1	Rev

UK-WI-001346-04-002-MD047A

FEINT DETAILS INDICATE LOCATIONS
RESERVED FOR OTHER PROPOSALS
WHICH MAY BE THE SUBJECT OF
SEPARATE APPLICATIONS