


The Old Ride
Bath Road
Bradford on Avon
Wiltshire
Tel 01225 865220
Fax 01225 866086

ASHLEY
DESIGN

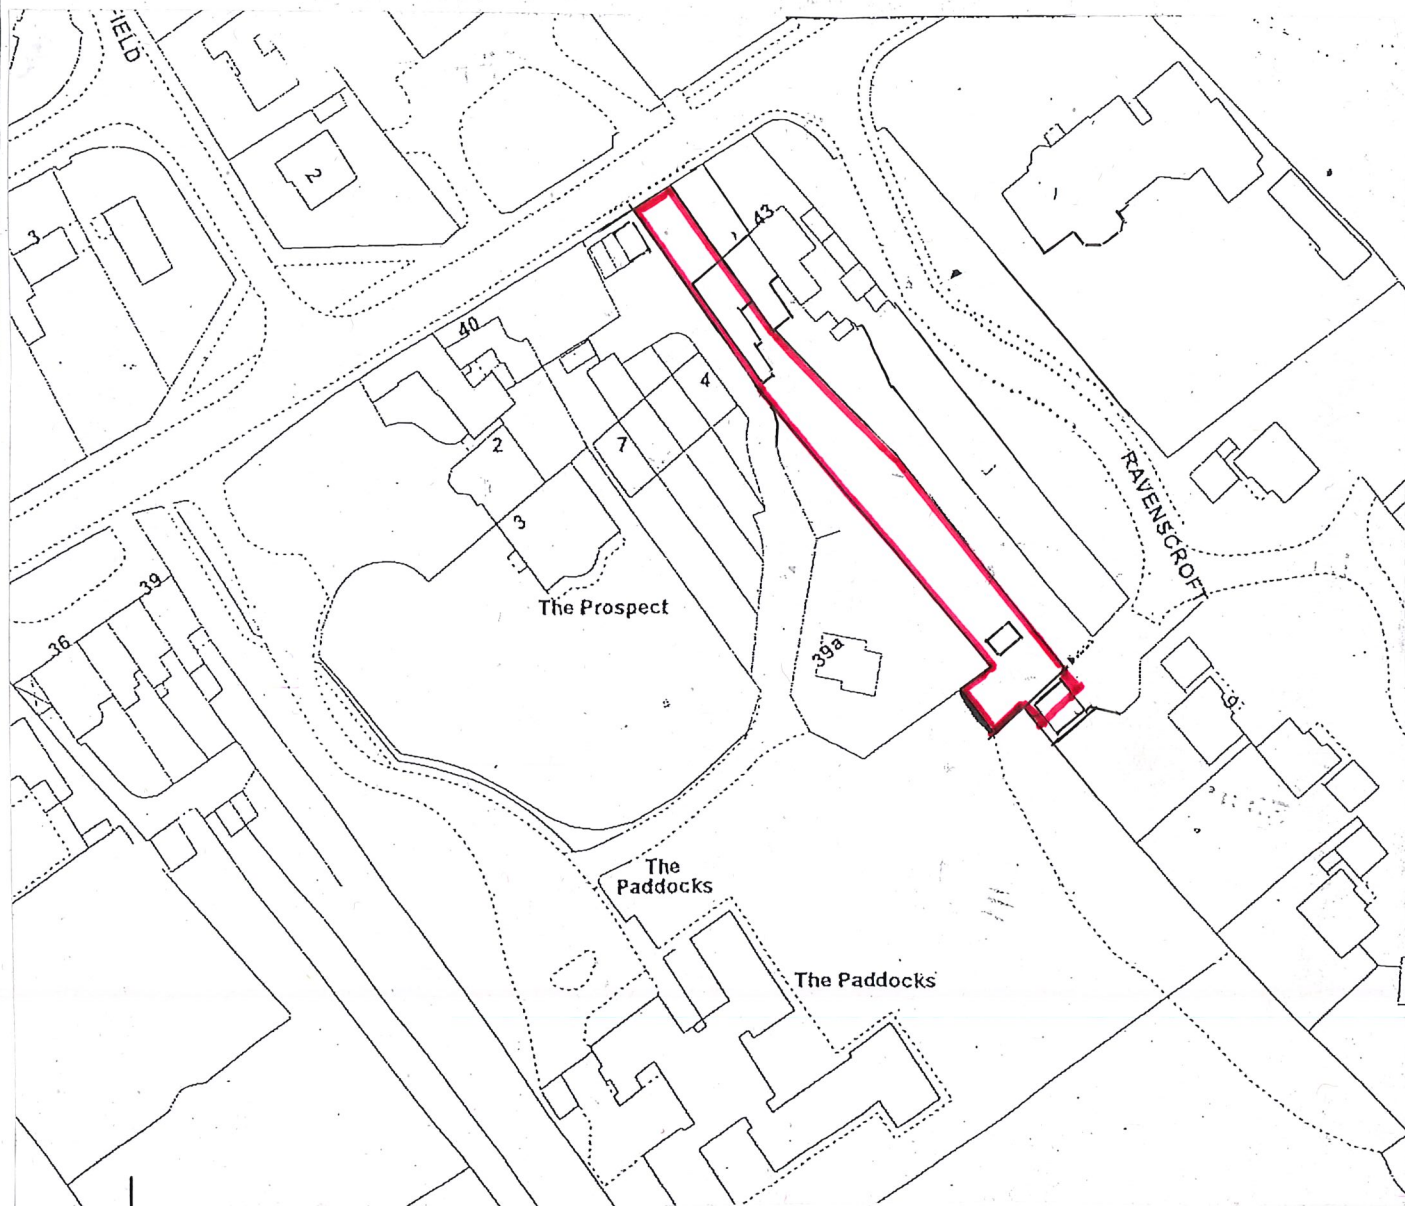

CLIENT

TOM ROONEY

PROJECT

41 HILPERTON ROAD, TROWBRIDGE

DRAWING TITLE

LOCATION PLAN

BA14 7JQ

SCALE

1:1250

DRAWN

OS/RMS

DATE

DECEMBER 23

DRAWING NUMBER

2825-03

REVISIONS

--	--	--	--	--	--	--	--	--	--

All rights described in Chapter IV of the Copyright, Designs and Patents Act 1988 has been generally asserted © 2011 Ashley Design Associates. Contractors must check all dimensions on site. Only figured dimensions are to be worked from.