

Replace all lead to parapet guttering

Replace all lead to parapet guttering

01 - First Floor
24.28m

00 - Ground Floor
20.00m

-01 - Cellar
16.75m


Datum
15.00m

Section B-B

NOTES:
1. Figured dimensions to be taken in preference to scaled dimensions.
2. Large scaled drawings to be taken in preference to small scale.
3. Critical dimensions to be taken from site.
4. If in doubt, the contractor must ask for clarification.
5. These drawings and designs are the copyright of James Slater & Co. and may not be reproduced or used without permission.

C	10/02/2026	BDR	Issued for Listed Building Consent
B	09/02/2026	BDR	Issued for client comment
A	12/01/2026	BDR	Construction work notes added

Rev.ID	Rev.date	Rev.by	Comment
--------	----------	--------	---------

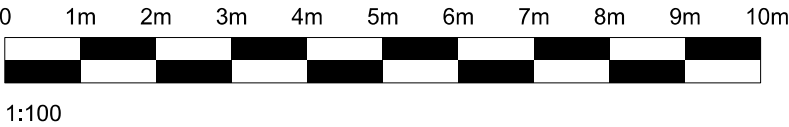

CLIENT:
Todd Buchanan

TITLE:
Proposed
Sections

STAGE:
Listed Building Application

SITE:
Purton House
Church End
Purton
SN5 4EB

JAMES SLATER & CO
SURVEYING & ARCHITECTURE

19 Dyer Street
Cirencester
Gloucestershire
GL7 2PP
Tel: 01285 650686
Fax: 01285 644212




www.james Slater.co.uk

SCALES:
1:100 @ A1

DATE: 01/09/2025	DRAWN: AI	CHECKED: CS
---------------------	--------------	----------------

DRAWING NUMBER: 25-168-0305	REV: C
--------------------------------	-----------

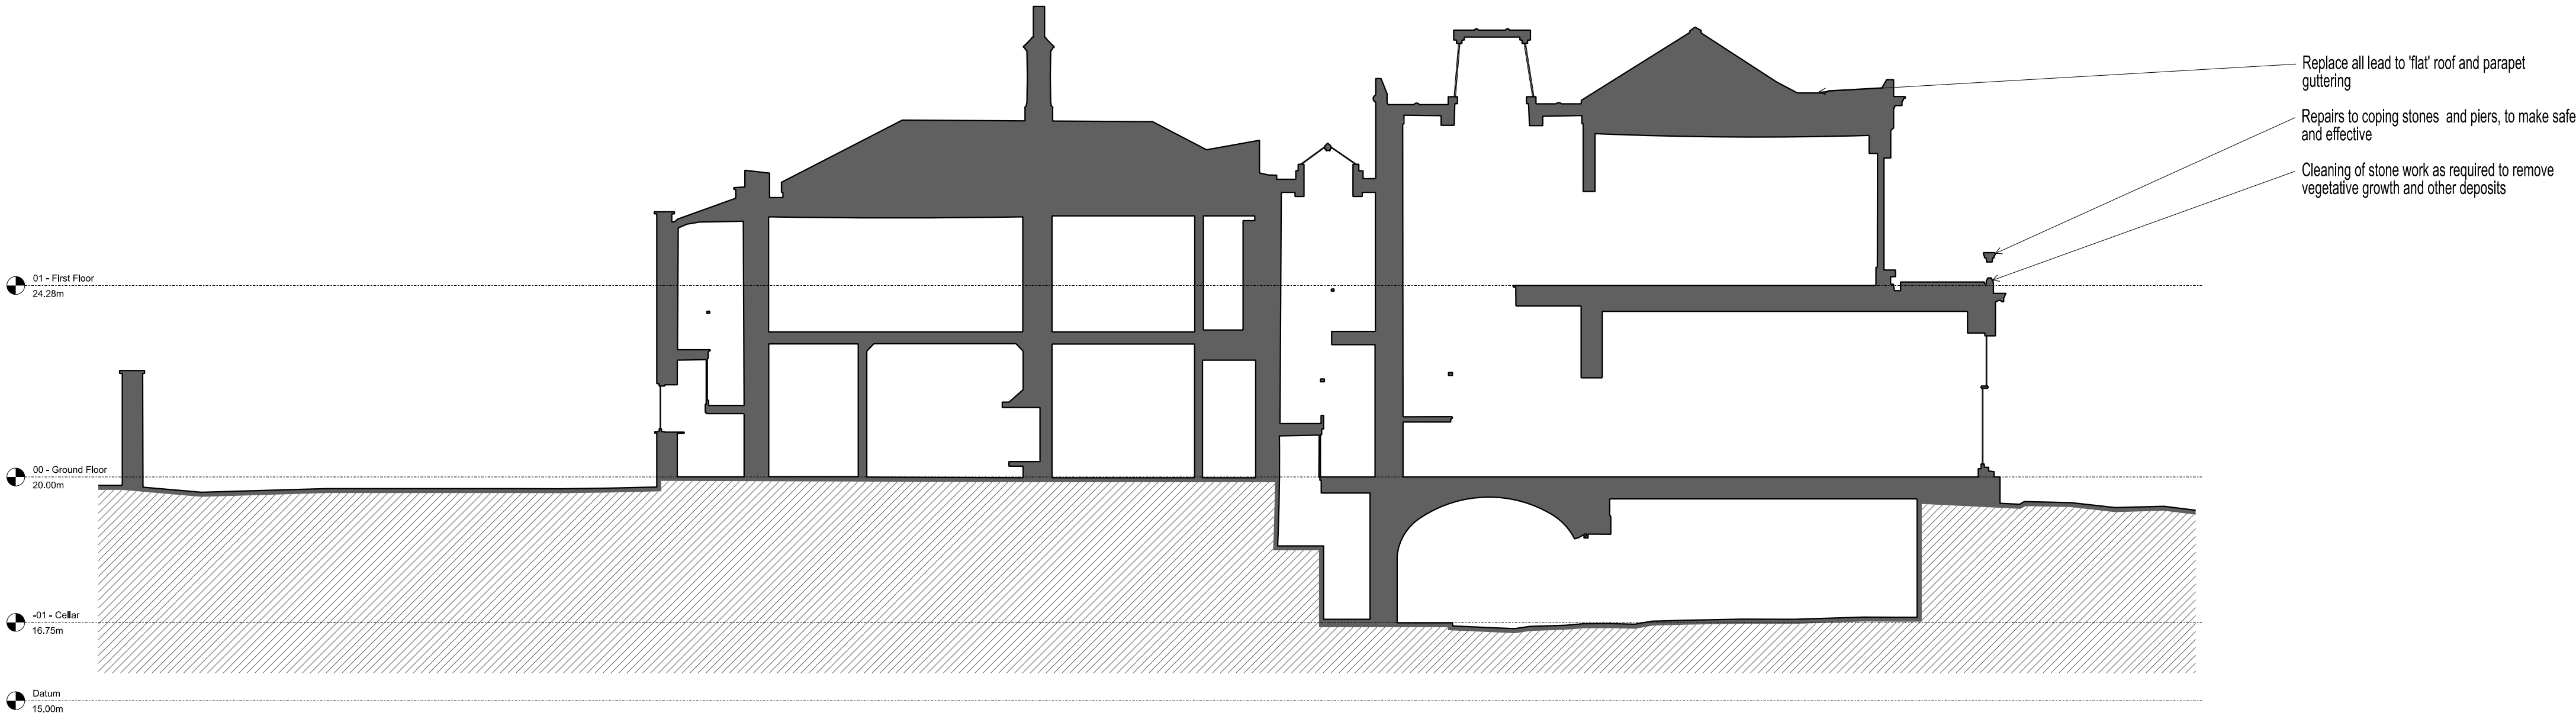

01 - First Floor
24.28m

00 - Ground Floor
20.00m

-01 - Cellar
16.75m

Datum
15.00m

Section A-A