
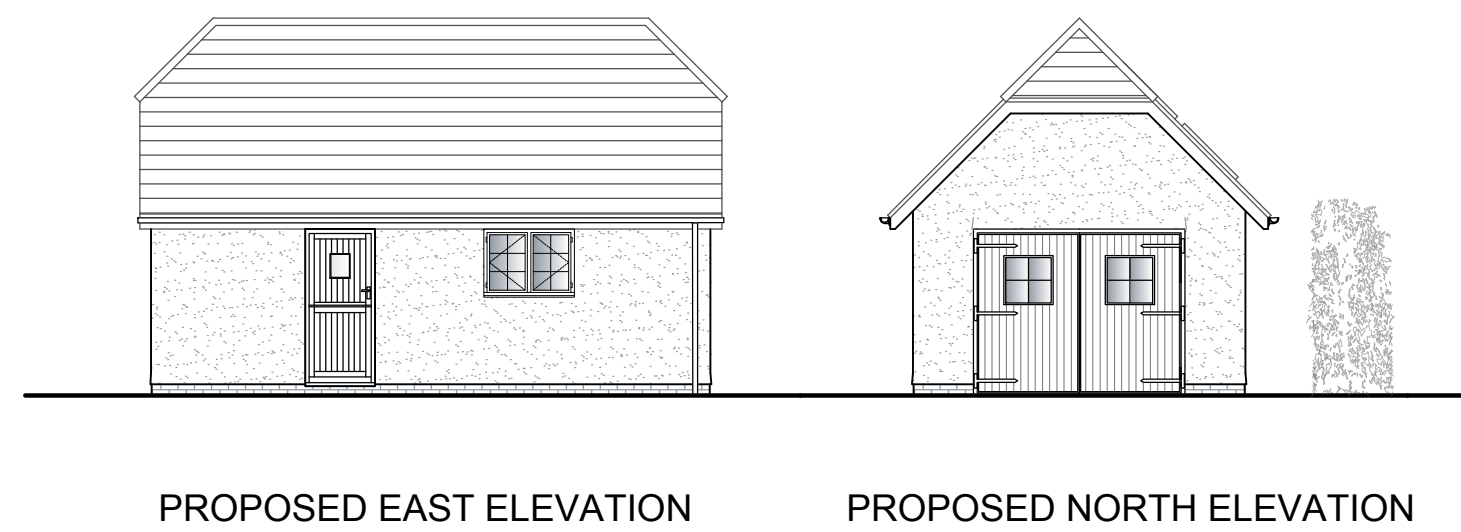


* COPYRIGHT.
DO NOT SCALE EXCEPT FOR PLANNING PURPOSES.
CHECK ALL DIMENSIONS ON SITE.
THIS DRAWING IS ONLY TO BE USED ON THE SITE
FOR WHICH DESIGNED.

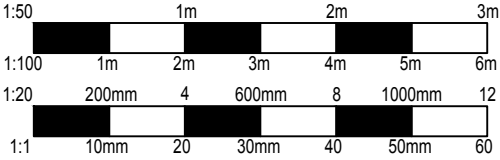

PROPOSED MATERIALS

WALLS
Rough cast render in colour to match dwelling
2 courses of red brick up to DPC

ROOF
Clay double roman tiles


WINDOWS
Black all bar casement double glazed windows

DOORS
Timber barn door to garage
Timber stable doors to rear

GUTTERS & DOWNPIPES
Black UPVC roundline.

SOFFITS & FASCIAS
Black painted timber

HEADS / CILLS
/-

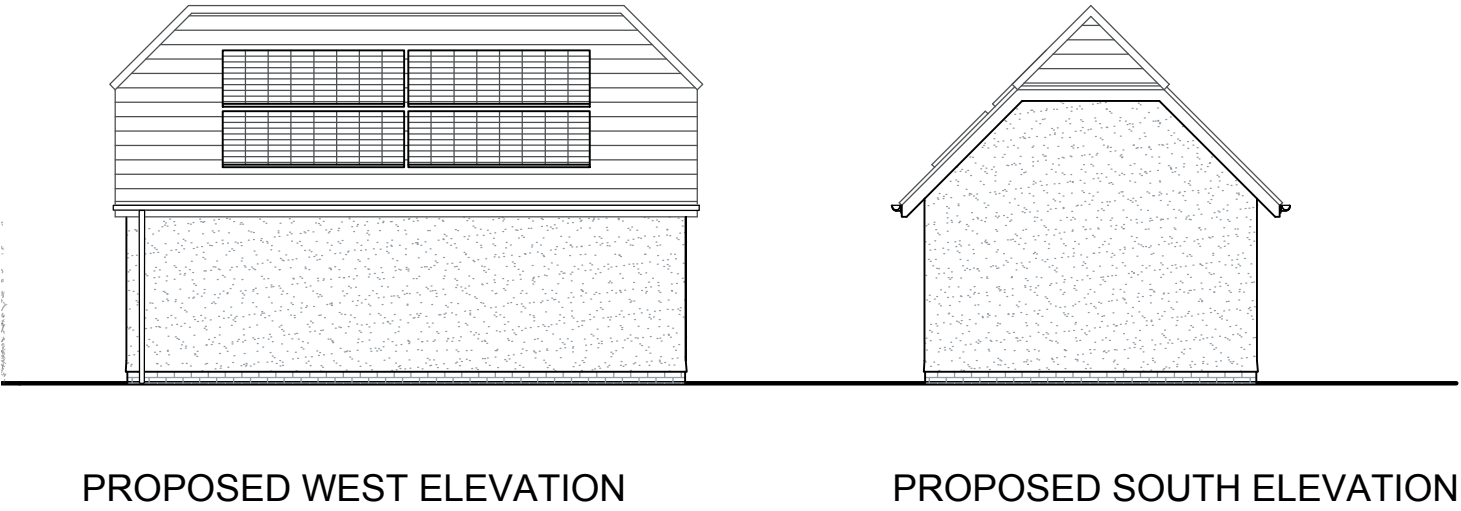

A	REVISED FOR PLANNING	FEB 26
REVISIONS		DATE
CLIENT: MR & MRS MALONEY		
PROJECT: REPLACEMENT OF EXISTING GARAGE FOR PROPOSED NEW GARAGE AT: FROG HOLLOW, 69 OLD ROAD, STUDLEY, CALNE, SN11 9NF		
TITLE: PROPOSED ELEVATIONS		
DRAWN: RJ		SCALES @ A3: 1:100
CHECKED: JA		
DATE: JULY 25		
DRG No: AA/25/26/13		REV.: A
Armstrong architecture THE OLD BAKEHOUSE, 21 TIMBER STREET, CHIPPENHAM, WILTSHIRE, SN15 3BS 01249 404 004 info@armstrongarchitecture.co.uk		