





DRAWINGS BASED ON TOPOGRAPHY & SITE BOUNDARY LIMITS INFORMATION PROVIDED BY OTHERS, IF ONSITE DISCREPANCIES ARISE, BRING TO A HARLOW & SONS ATTETNTION IMMEDIATELY

IF IN DOUBT,ASK - DO NOT SCALE - CHECK ON SITE DIMENSIONS.
SITE DIMENSIONS TO BE CHECKED PRIOR TO START - DISCREPANCIES TO BE RAISED WITH A HARLOW & SON

ALL DIMENSIONS ARE TO STRUCTURAL ELEMENTS & NOT TO APPLIED FINISHES



Building Materials:-
Windows & Doors:- Renewed to match existing material

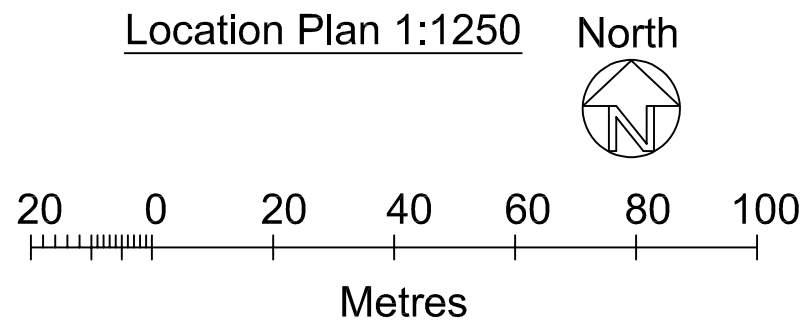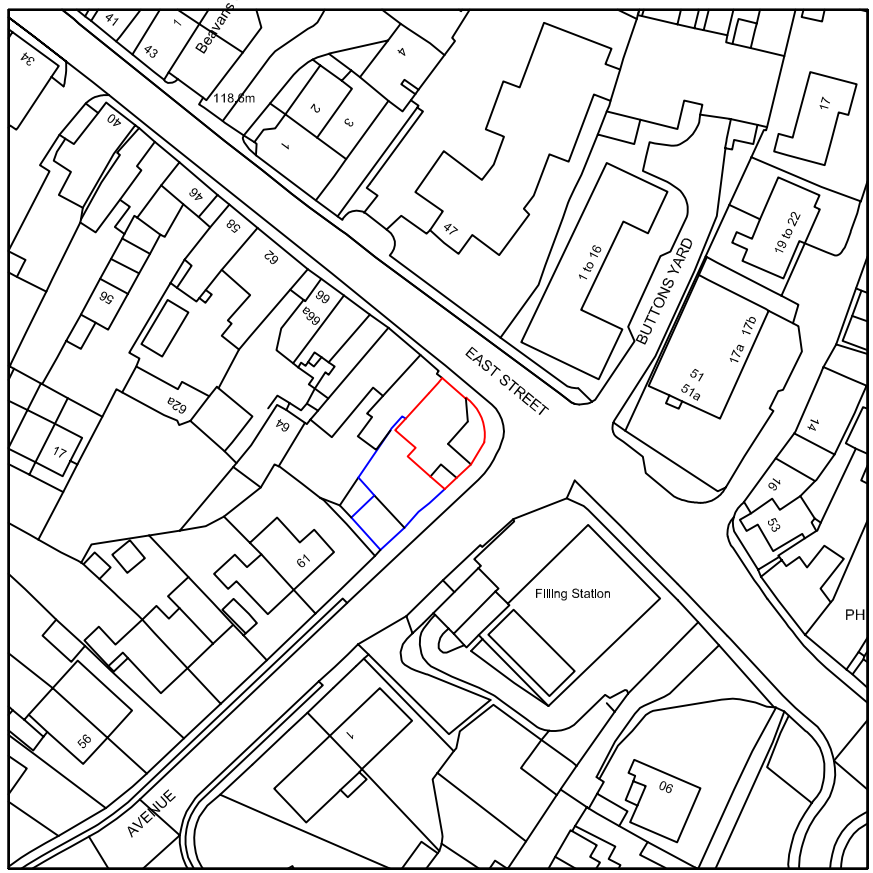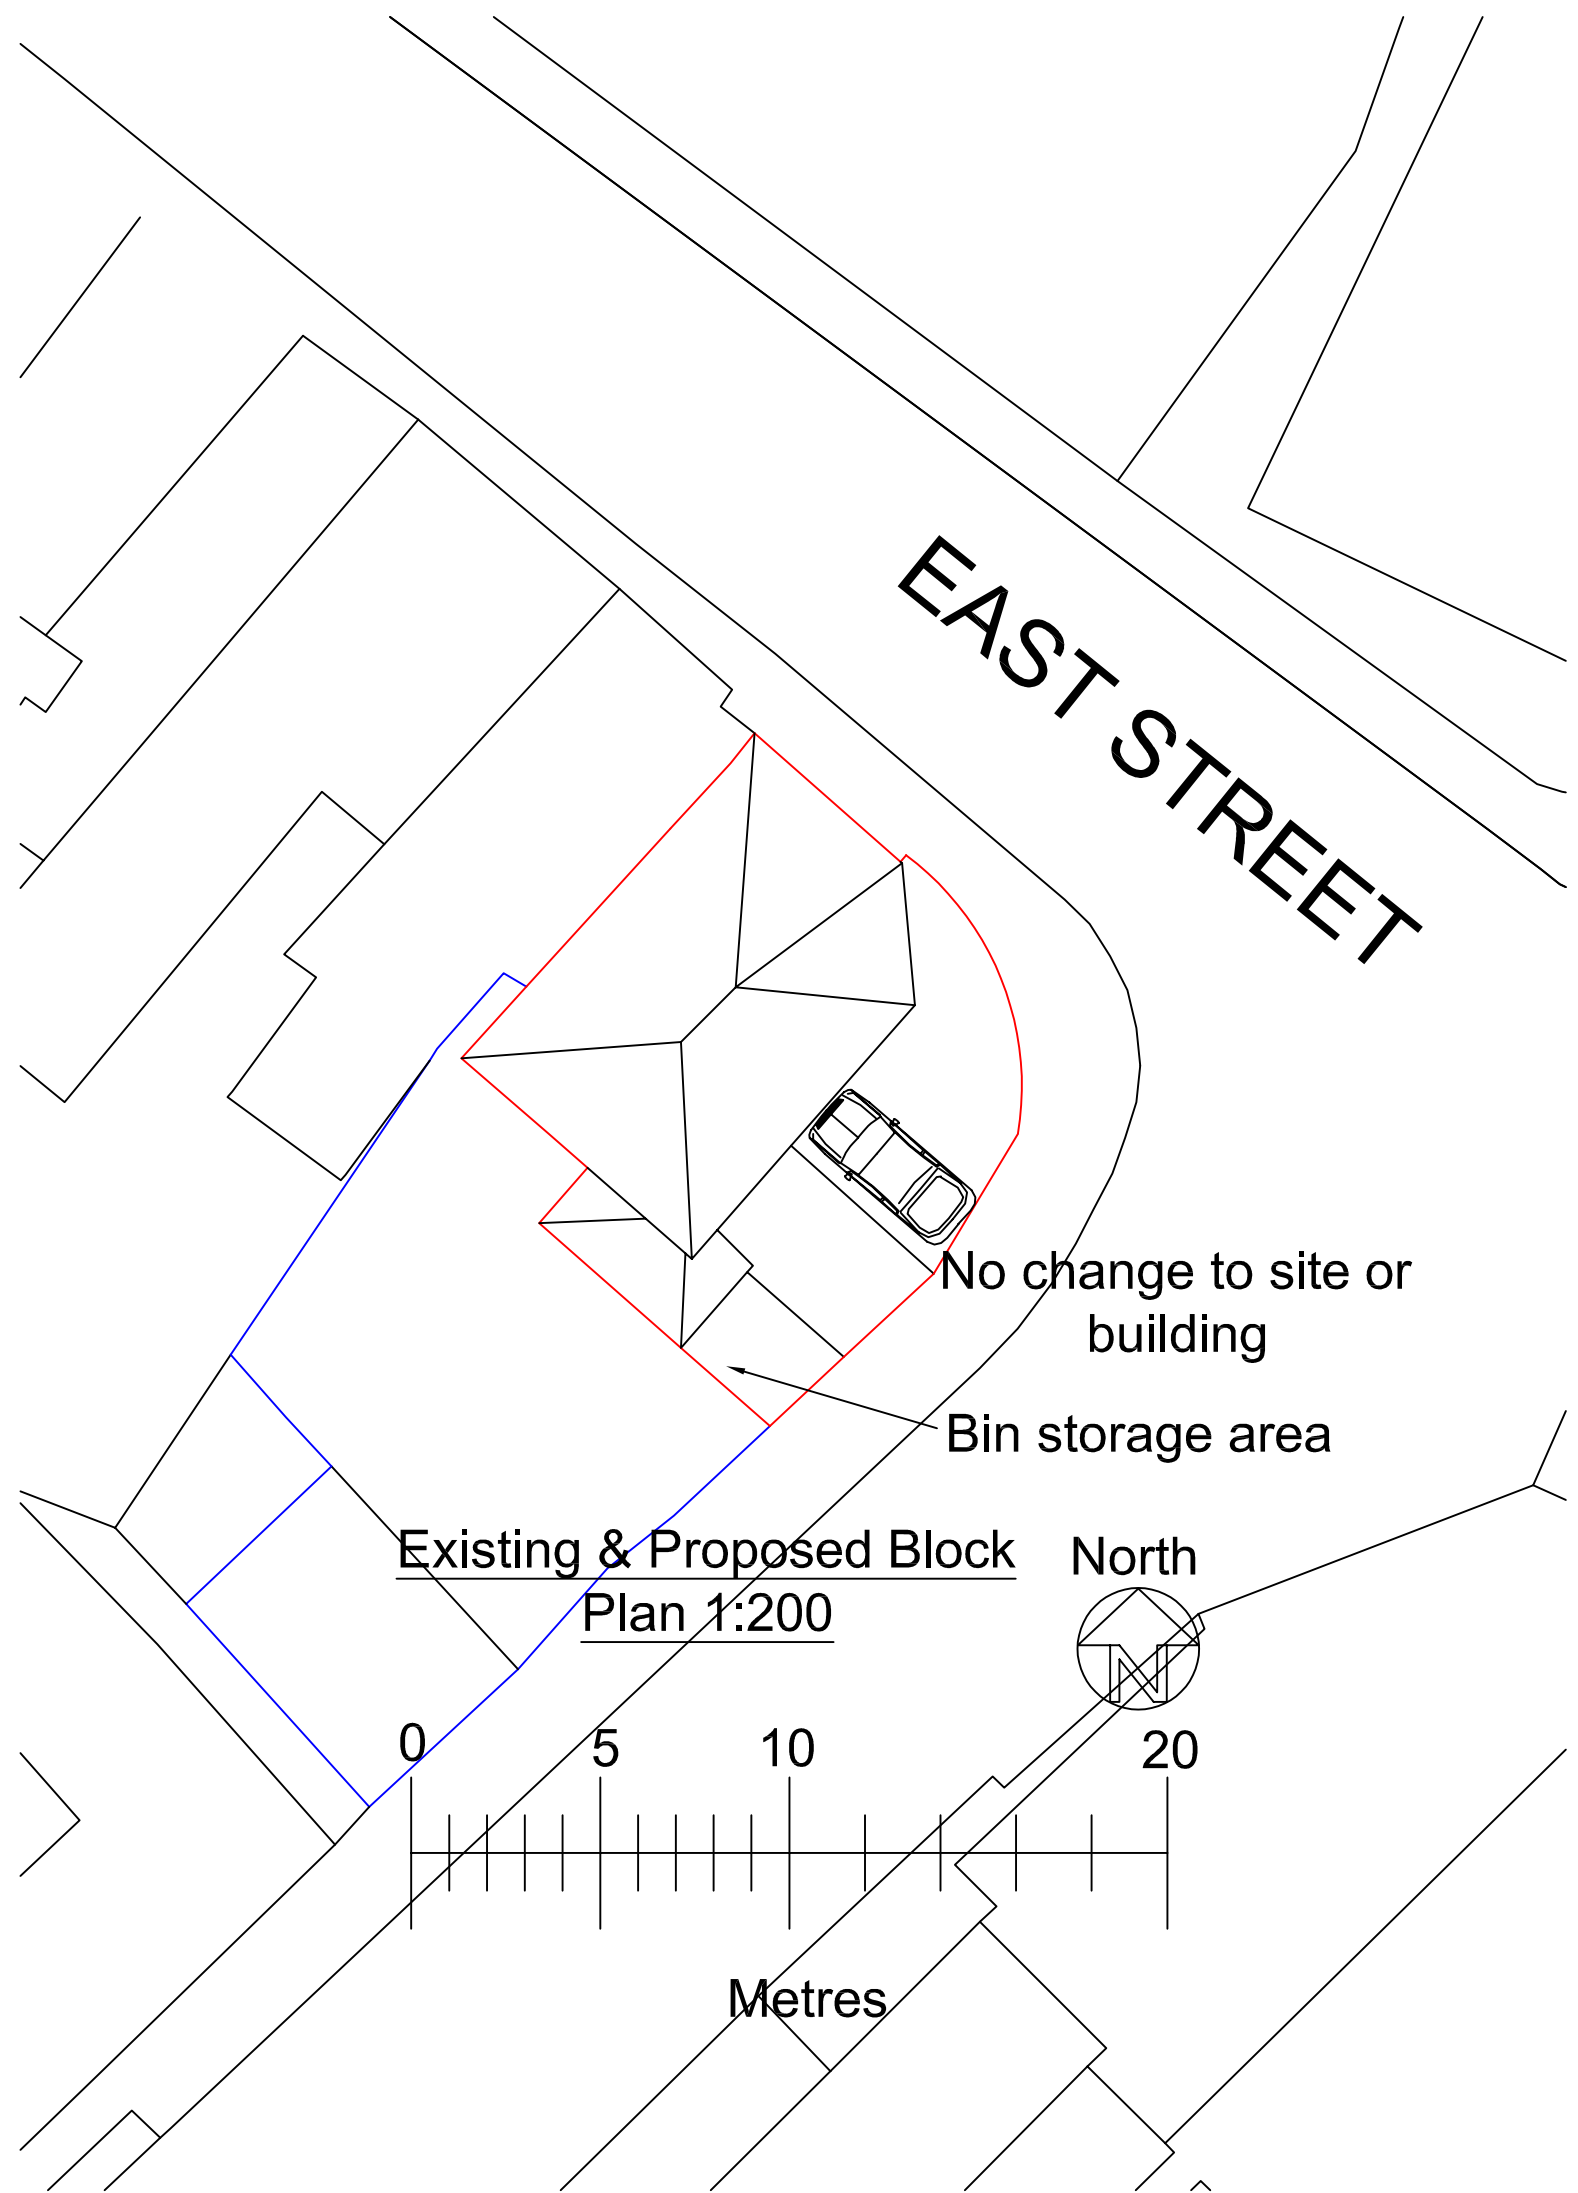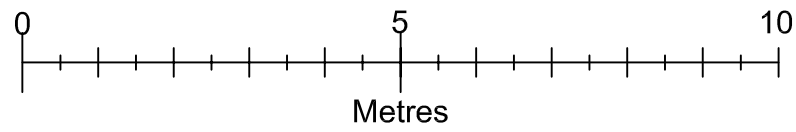

<u>Drawn by</u>	A Harlow & Son 01225 938329	
<u>Proposed Conversion of Offices into 1 Bed Dwelling at</u> <u>78 East Street</u> <u>Warminster</u> <u>Wiltshire</u> <u>BA12 9BW</u>		
A1 Papersize		
<u>Scale</u>	1:100, 1:1250, 1:200	<u>Drawing No AH2026/09</u> Sheet 1 of 2
<u>Date</u>	23rd Jan 2026	