



\* COPYRIGHT.  
DO NOT SCALE EXCEPT FOR PLANNING PURPOSES.  
CHECK ALL DIMENSIONS ON SITE.  
THIS DRAWING IS ONLY TO BE USED ON THE SITE  
FOR WHICH DESIGNED.

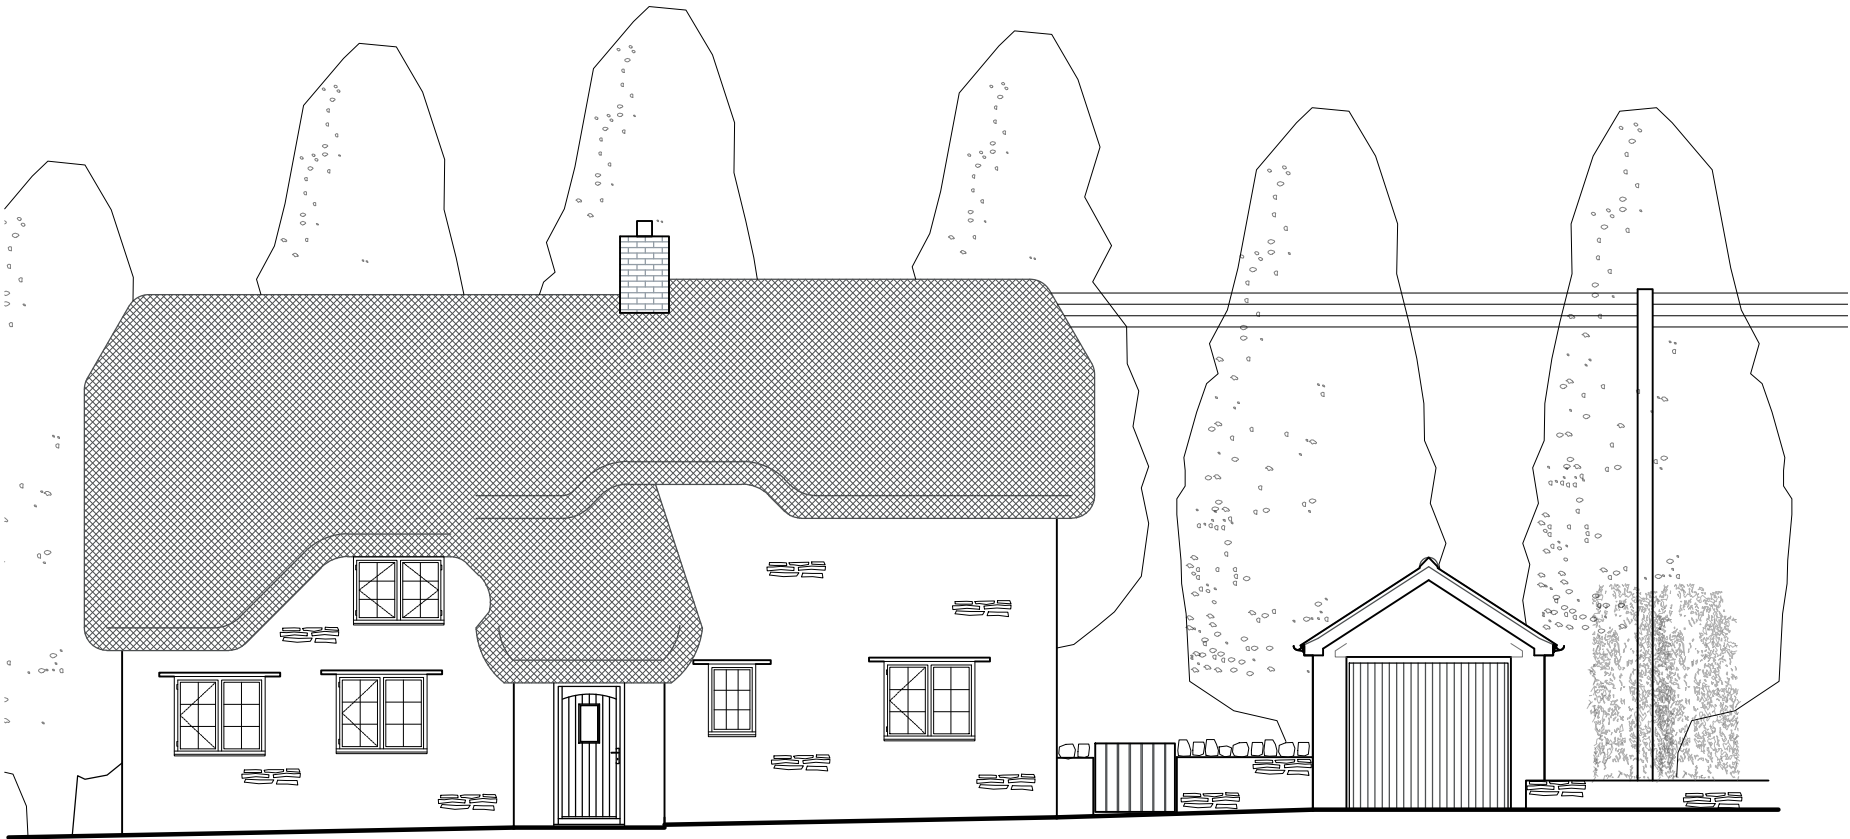

EXISTING STREET SCENE

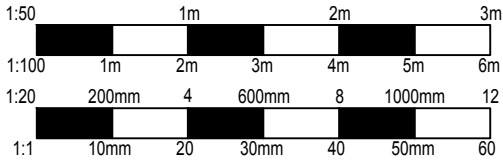

PROPOSED STREET SCENE

|   |                      |                       |
|---|----------------------|-----------------------|
|   |                      |                       |
| A   | REVISED FOR PLANNING | FEB 26                |
| REVISIONS   |                      | DATE                  |
| CLIENT:<br>MR & MRS MALONEY   |                      |                       |
| PROJECT:<br>REPLACEMENT OF EXISTING GARAGE<br>FOR PROPOSED NEW GARAGE AT:<br>FROG HOLLOW, 69 OLD ROAD,<br>STUDLEY, CALNE, SN11 9NF |                      |                       |
| TITLE:<br>EXISTING STREETSCENE<br>PROPOSED STREETSCENE                                                                             |                      |                       |
| DRAWN: RJ   |                      | SCALES @ A3:<br>1:100 |
| CHECKED: JA   |                      |                       |
| DATE: JULY 25   |                      | REV.: A               |
| DRG No: AA/25/26/14   |                      |                       |

*Armstrong*  
architecture

THE OLD BAKEHOUSE, 21 TIMBER STREET,  
CHIPPENHAM, WILTSHIRE, SN15 3BS  
01249 404 004 info@armstrongarchitecture.co.uk