



North

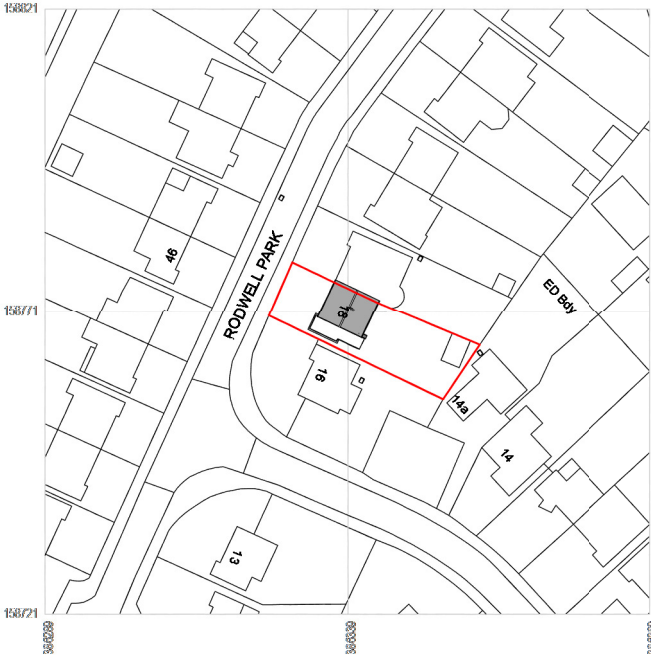

Location Plan



1 : 1250

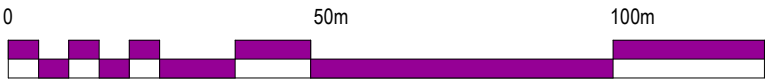

Scale 1:1250

Block Plan

1 : 200

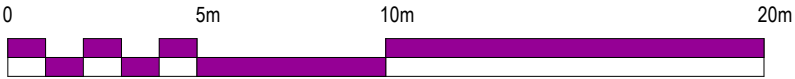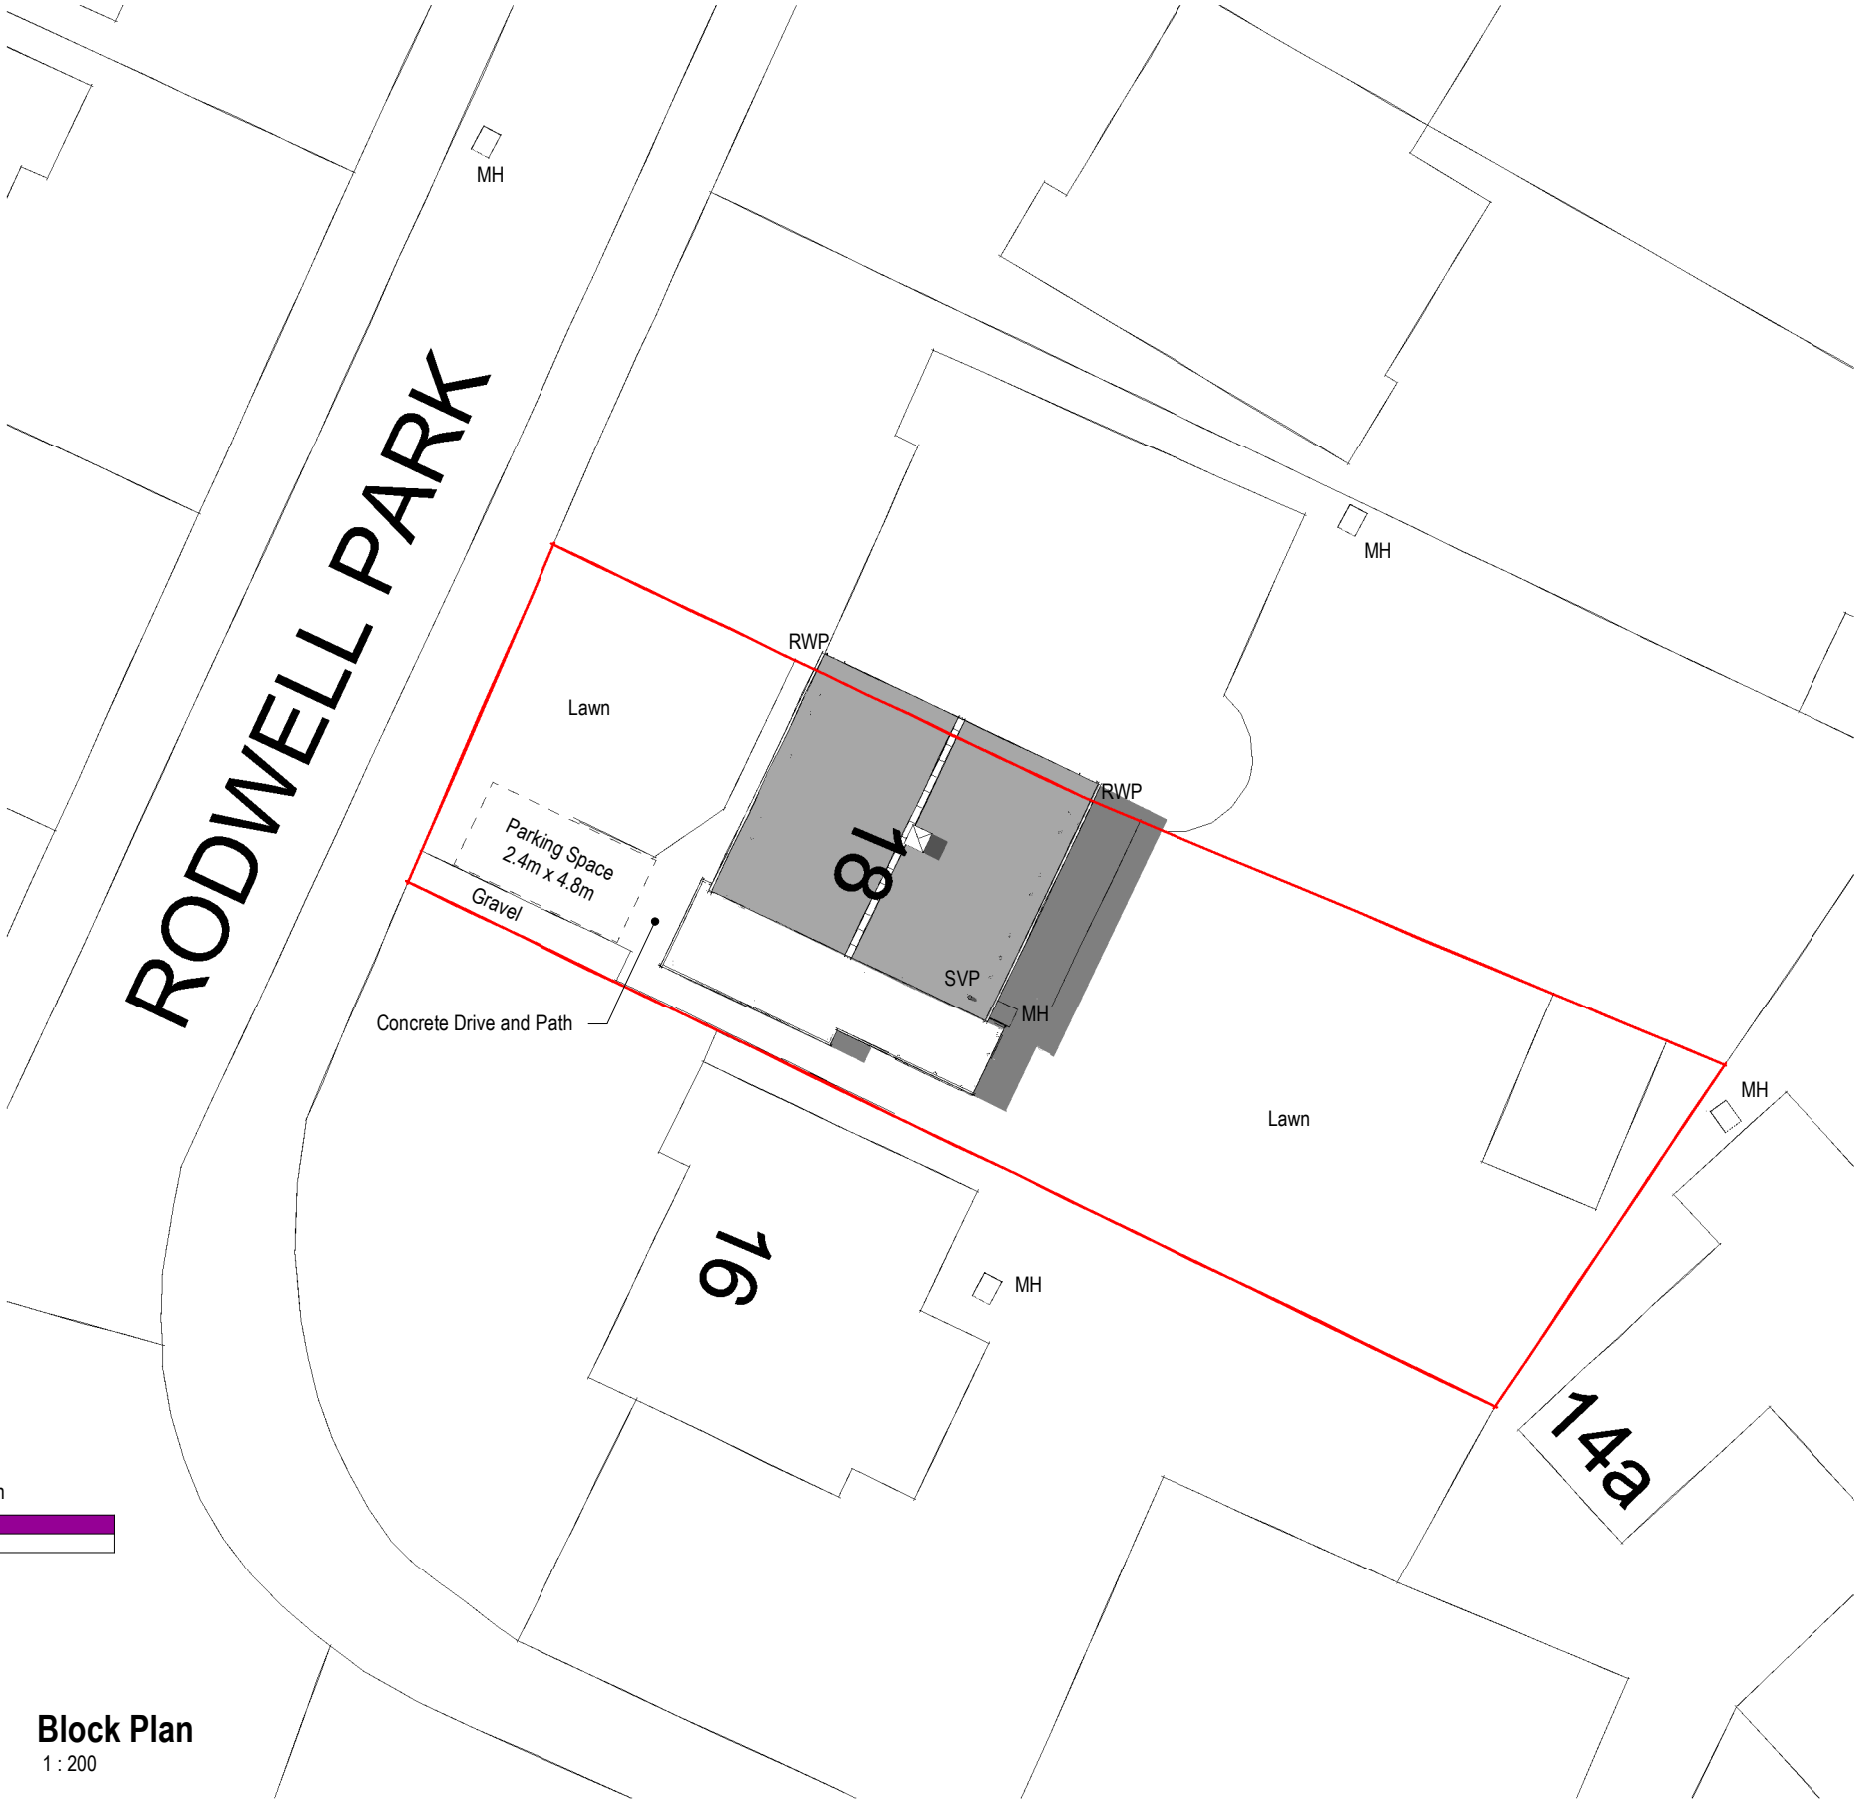

Scale 1:200

Revision Notes

date	rev	note
03/12/25	P1	First issue for clients comments
12/12/25	P2	Issued for PLANNING
10/02/26	P3	Revised for Planning

Client Mr & Mrs Earland	Project No 25-031	
Date 12/03/25	Drawing No 001	Rev P3
Scale at A3 As indicated	Drawn N Sharp	

7 Garston Road, Frome, Somerset
BA11 1RN
m: 0781 208 5841
e: nick@sharpdesignservices.co.uk
Sharp Design Services Limited Company registration No. 11105879
Registered office: 7 Garston Road, Frome, Somerset. BA11 1RN



18 Rodwell Park - Two Storey Side Extension
Location and Block Plan