


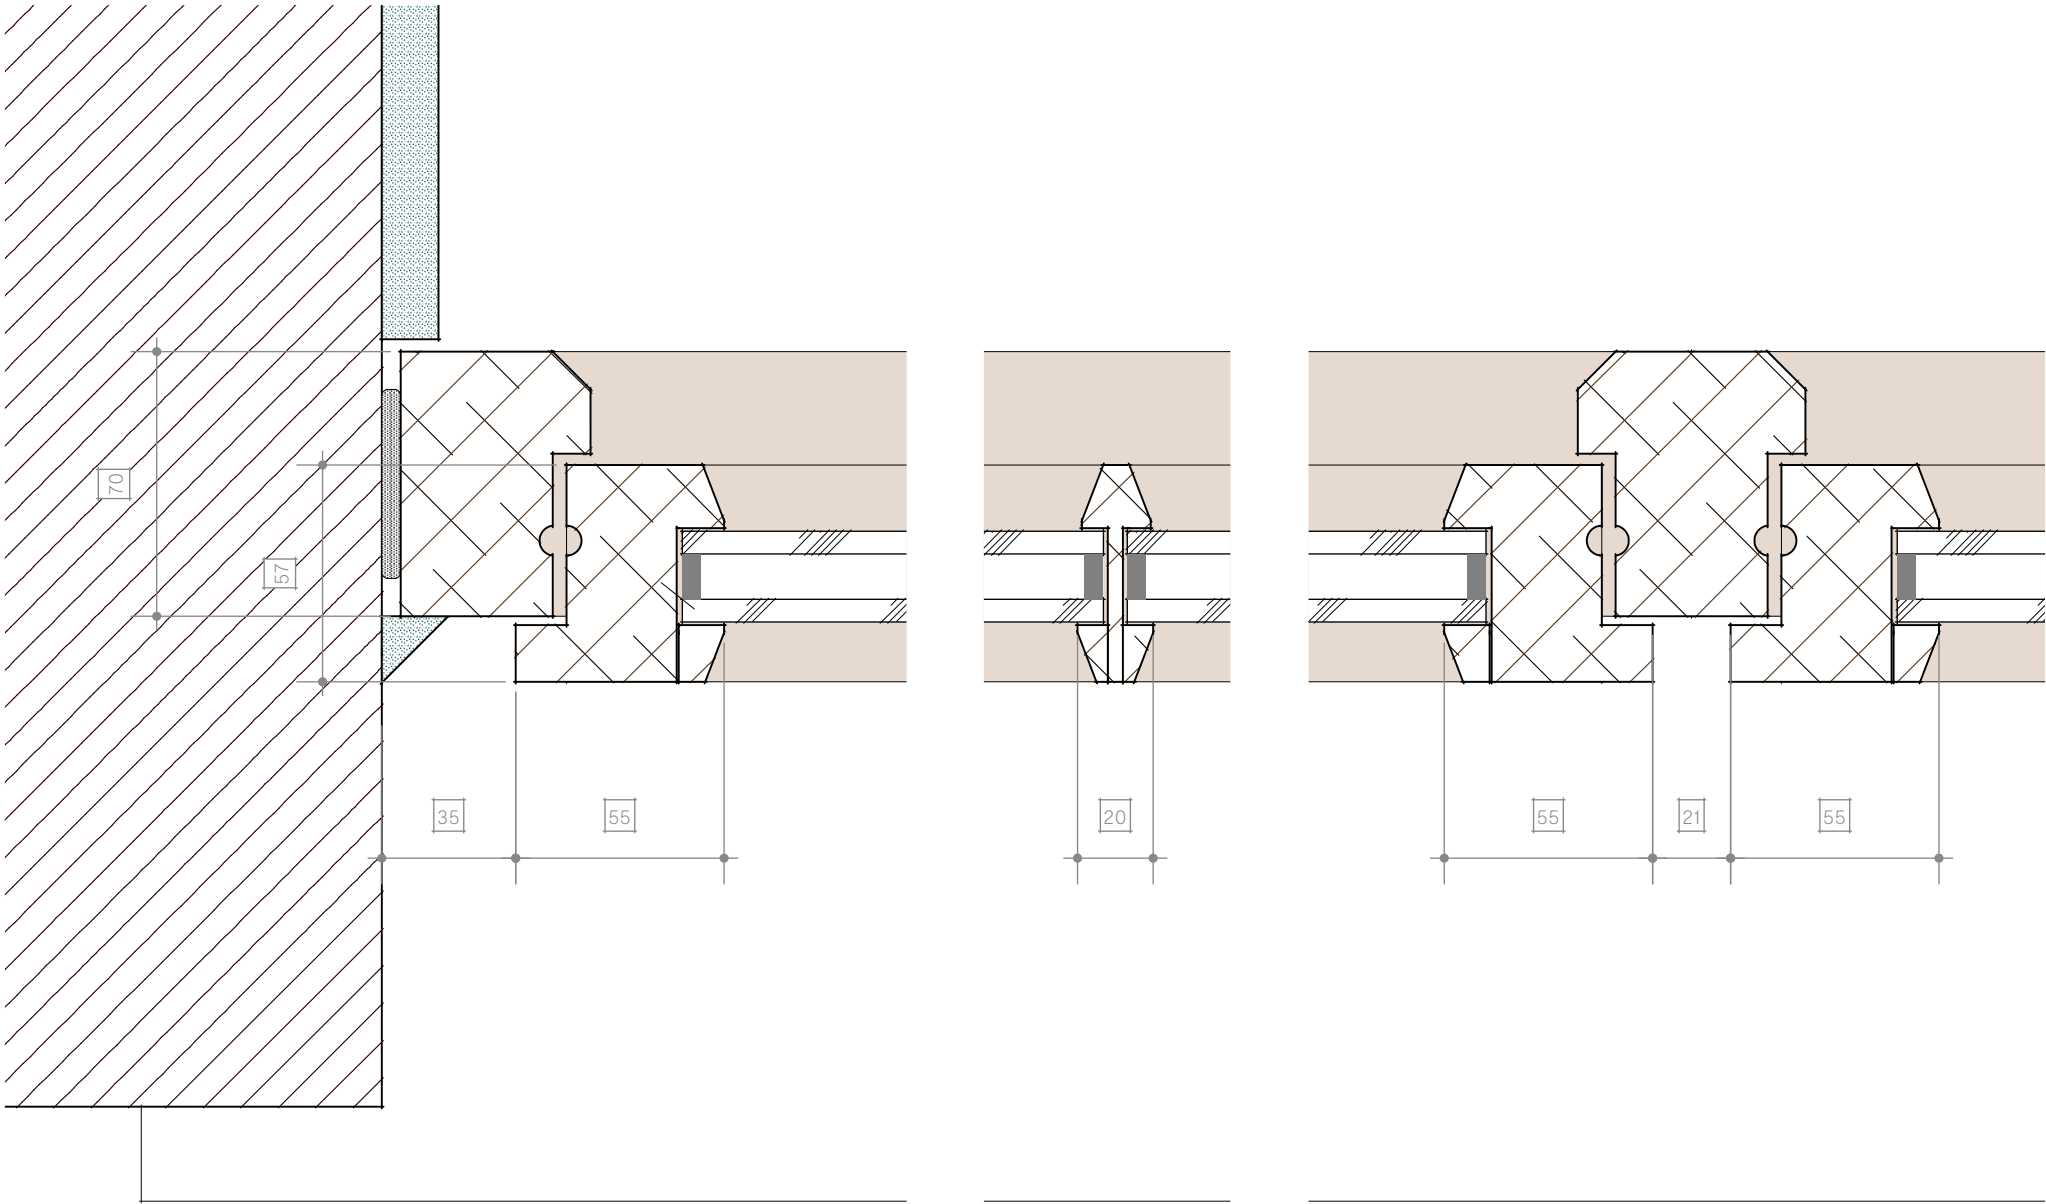

Jamb, mullion & glazing bar detail
1:2@A3

PLANNING & LISTED BUILDING CONSENT Notes

- A. All Drawings to be read in conjunction with supporting Design & Heritage Statement
- B. Do not scale from this drawing use figured dimensions only. All dimensions are to be checked on site.
- C. Contractor to report any discrepancies, drawing errors and omissions to Chalk Architects immediatley
- D. All structural elements to Structural Engineer's details and specifications
- E. All work subject to Listed Building Consents & Planning Approval including conditions issued by Local Planning Authority
- F. All work to comply with guidance within relevant UK Building Regulations Approved Documents
- G. All work subject to the Party Wall Act etc 1996.

Specification:

Frame	Painted Accoya
Glazing	24mm DGU with argon fill
Ironmongery	Black metal to match

Revision: Date: Reason:

RS3 – PLANNING & LBC

Hackthorne Cottage (SP4 9DP) **25-16-301**

Window Detail 1

Scale:	Paper size:	Date:	Drawn by:	Checked by
1:2	A3	04/02/2026	EB	JM



Chalk.