
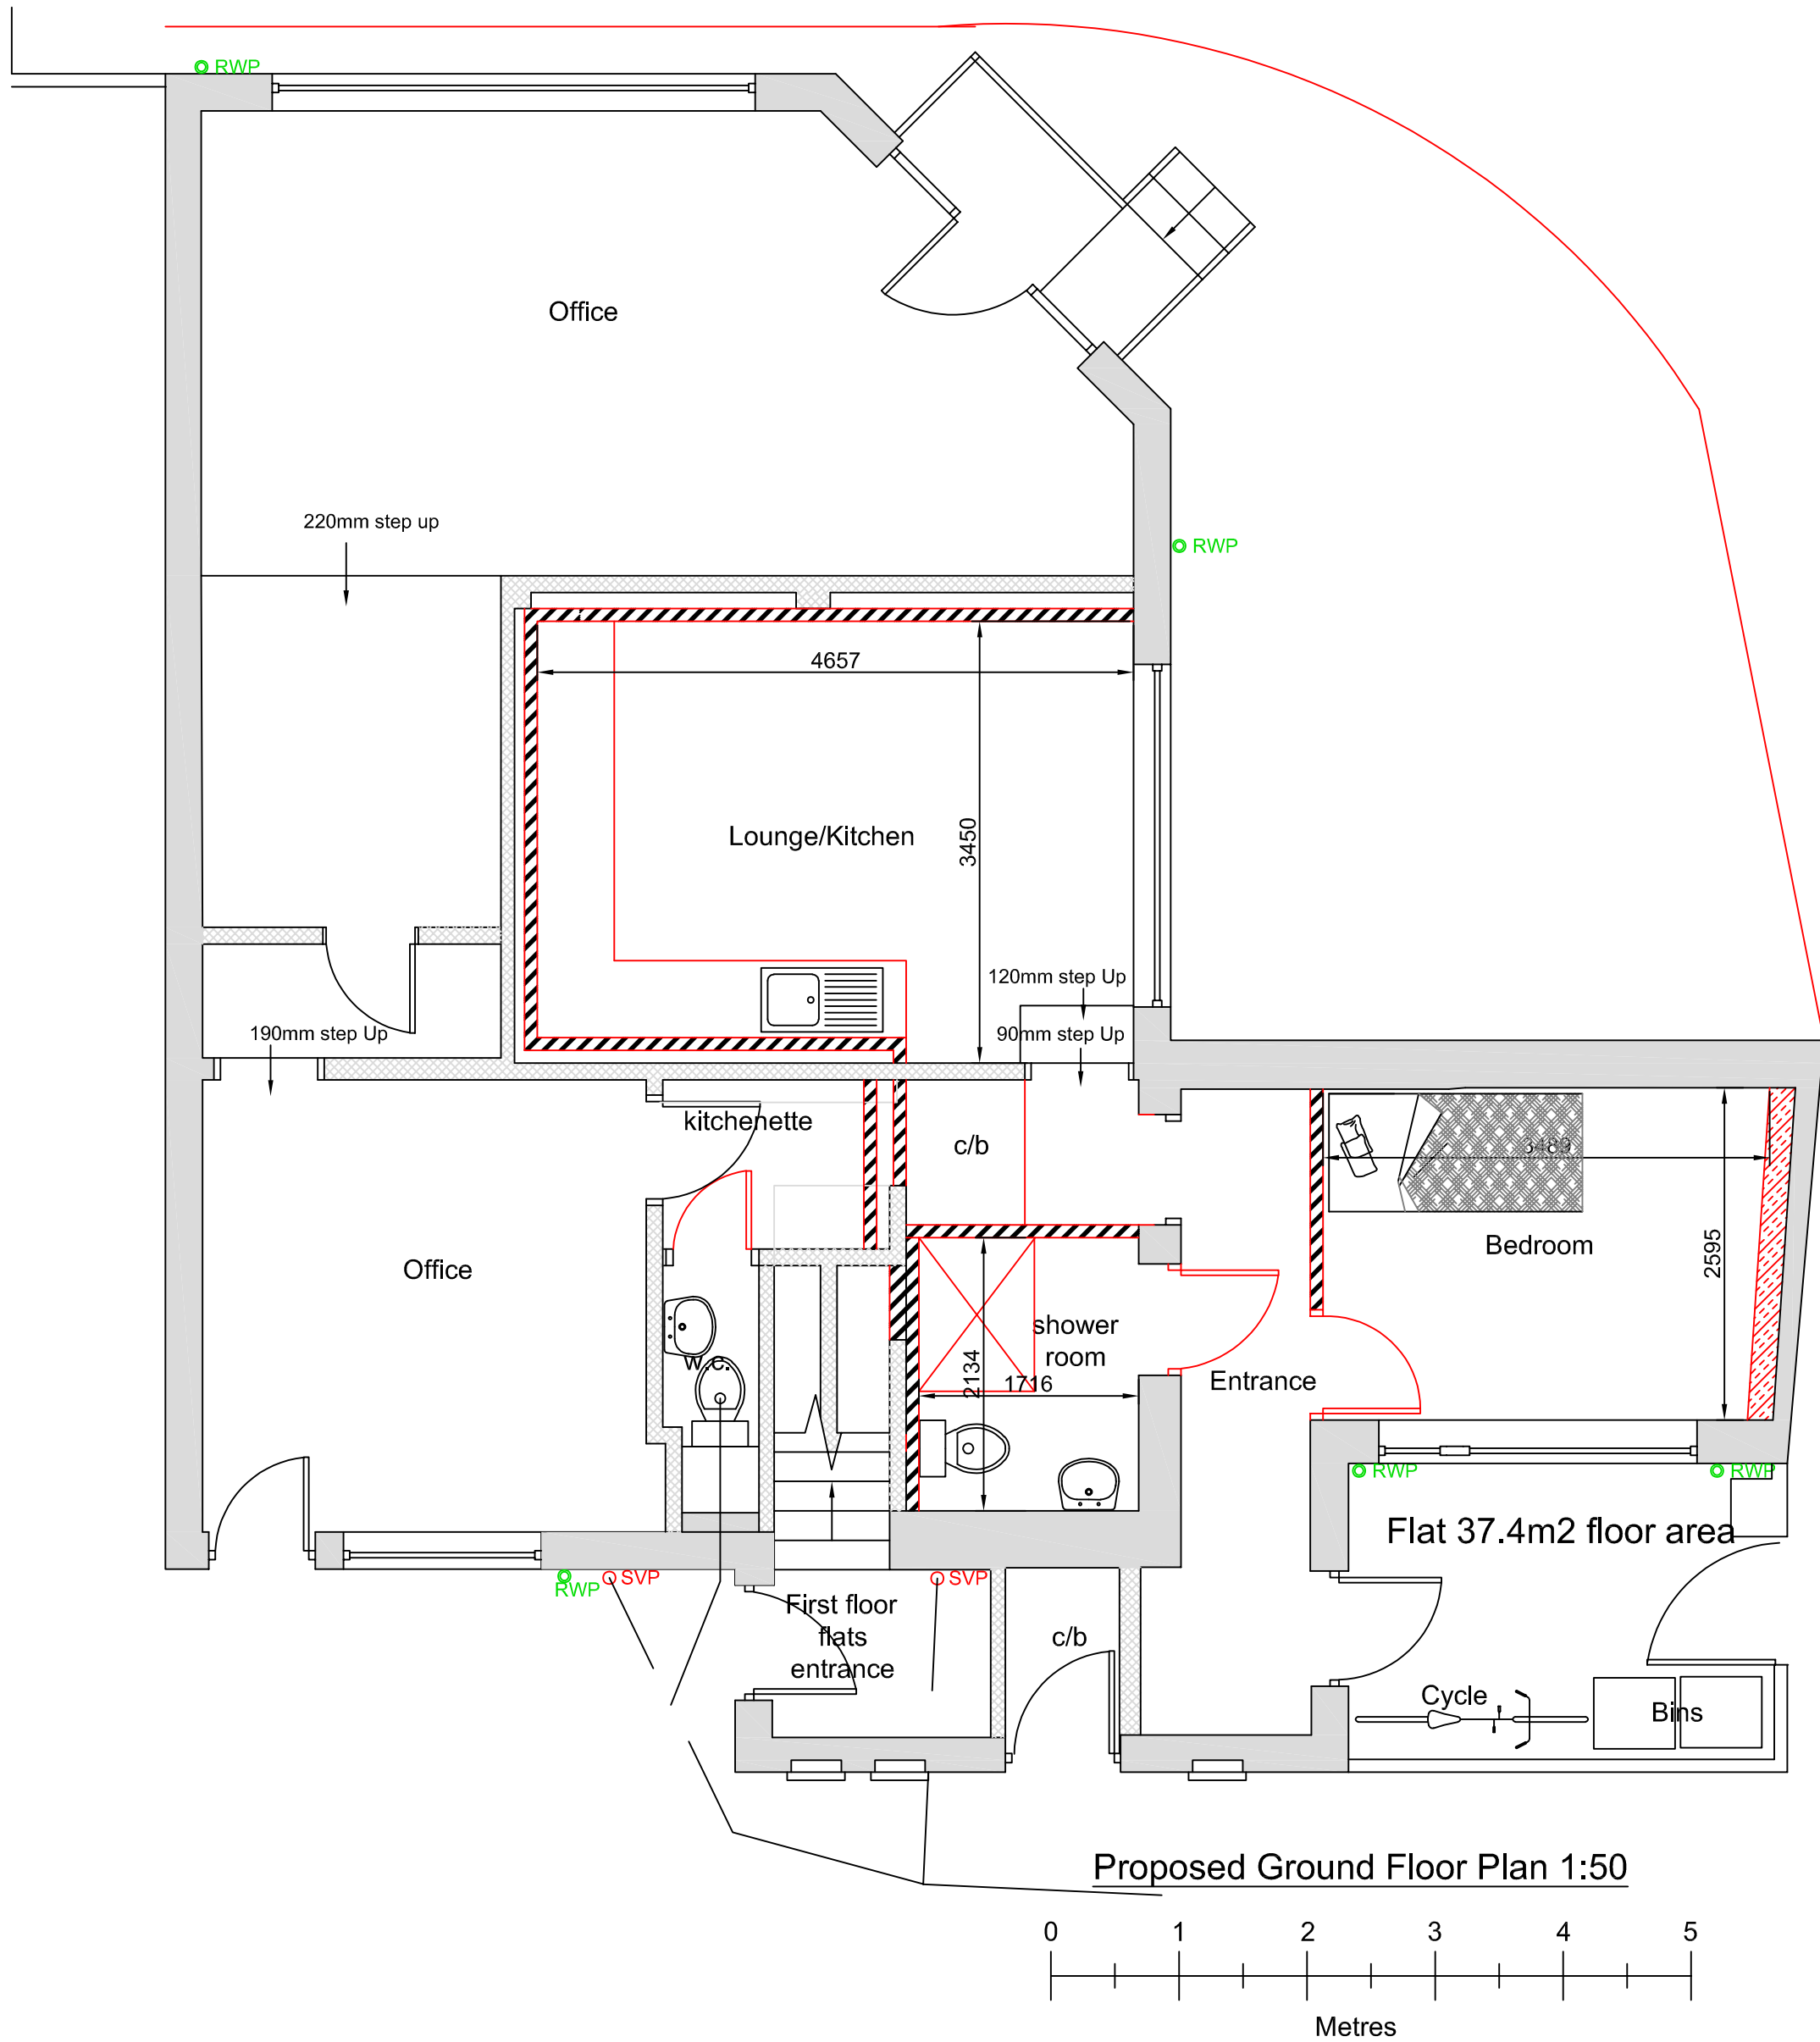


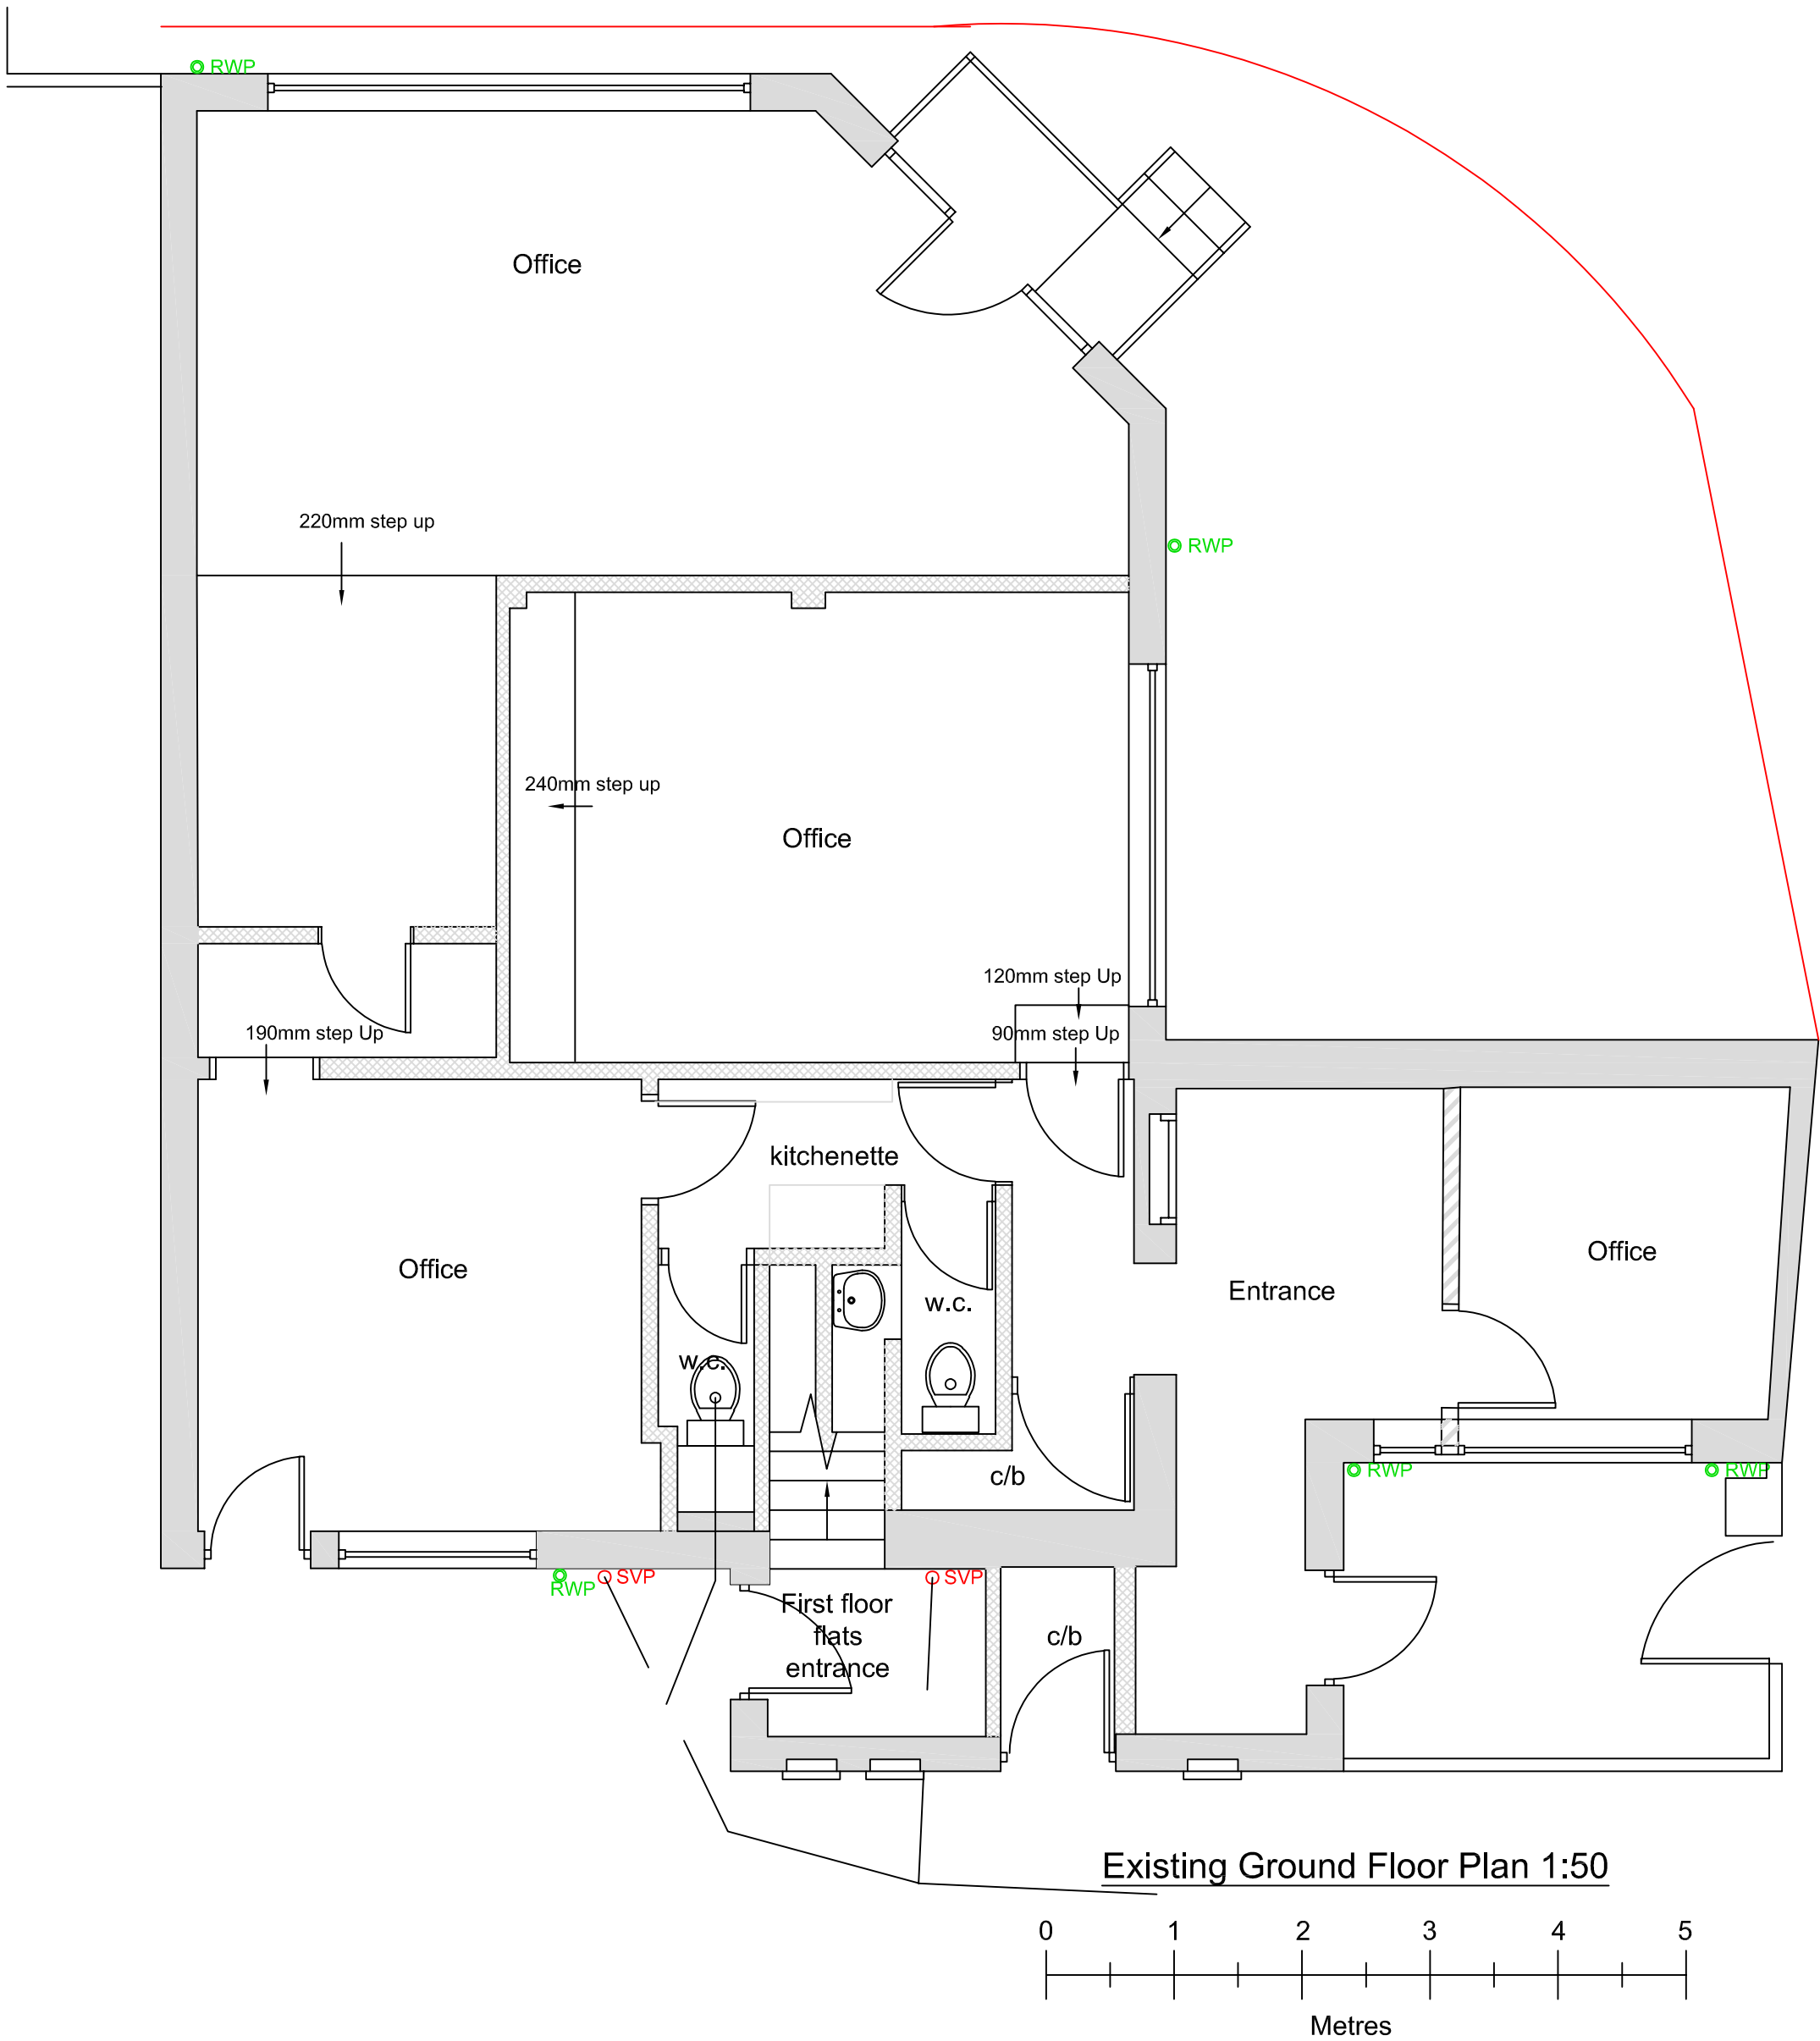

<u>Drawn by</u>	A Harlow & Son 01225 938329	
<u>Proposed Conversion of Offices into 1 Bed Dwelling at</u> <u>78 East Street</u> <u>Warminster</u> <u>Wiltshire</u> <u>BA12 9BW</u>		
A1 Papersize		
<u>Scale</u>	1:50	<u>Drawing No AH2026/09</u> Sheet 2 of 2
<u>Date</u>	23rd Jan 2026	