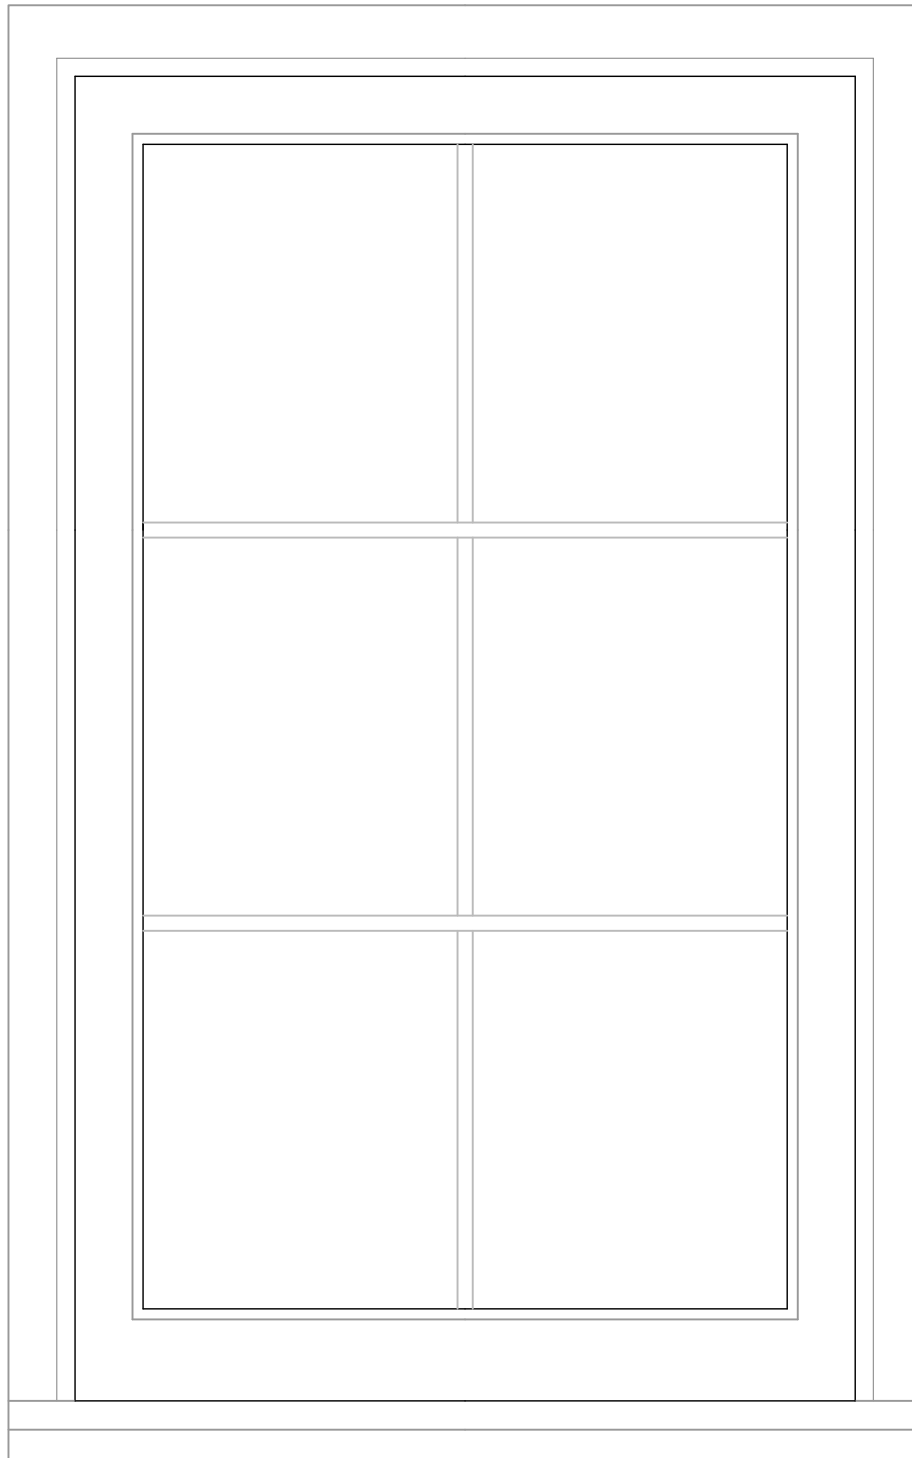
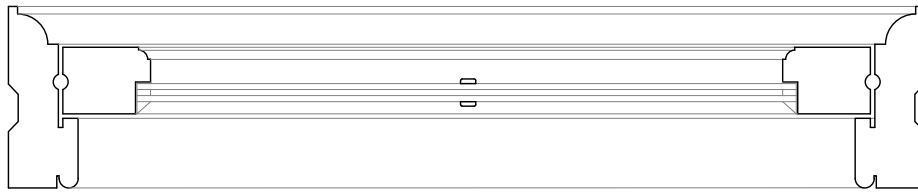


Scale 1:5

Edward Checkley Conservation Architect

Project:
Fitz House
Teffont Magna
Wiltshire

Richmond Villa 7 Wanford Road Exeter EX2 4LF
design@edwardcheckley.co.uk +44(0)7811 809 822

Drawing Title:
Kitchen & First Floor Window Details

Scale:	Plot Size:	Date:
1:5	A2	04.12.2024
Drawn By:	Drawing:	Rev:
EBPC	DET-04	a