




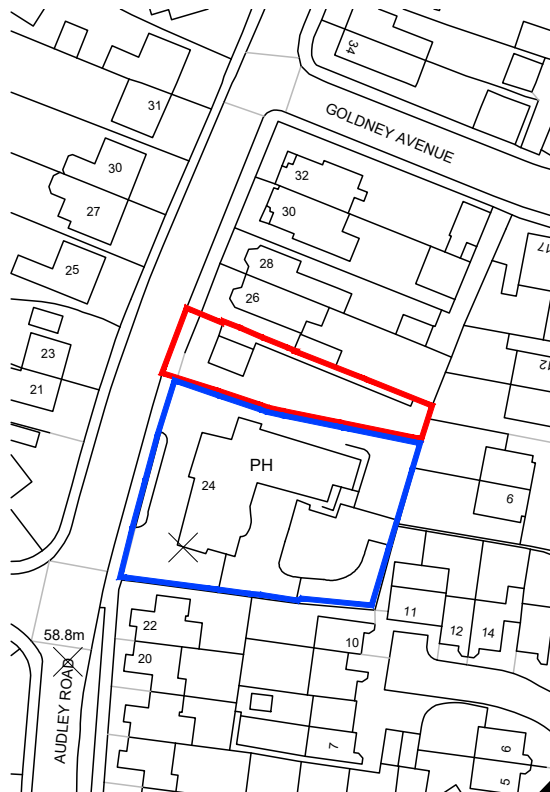

Ordnance Survey, (c) Crown Copyright 2023.

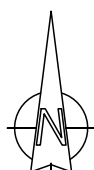

SCALE 1:1250

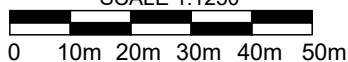

- All drawings are copyright
- Report all discrepancies to project administrator
- Do not scale drawing for construction purposes
- All dimensions to be checked on site

Project Title
Sir Audley Arms,
Audley Road,
Chippenham,
SN14 0DY.

Client
-

Ian Sullivan Architecture Ltd

101 Victoria Road, Swindon, Wiltshire SN1 3BD.
Tel/Fax 01793 612663 - E-mail: info@iansullivanarchitecture.co.uk

Drawing Title
LOCATION PLAN

Job No
3277

Drawing No
001

Rev
-

Scale
1 : 1250 @ A4

Drawn
MT

Chd
ISA

Date
Jan' 2026