


0 1 2 3 4 5m



SECTION THROUGH OUTRIGGER

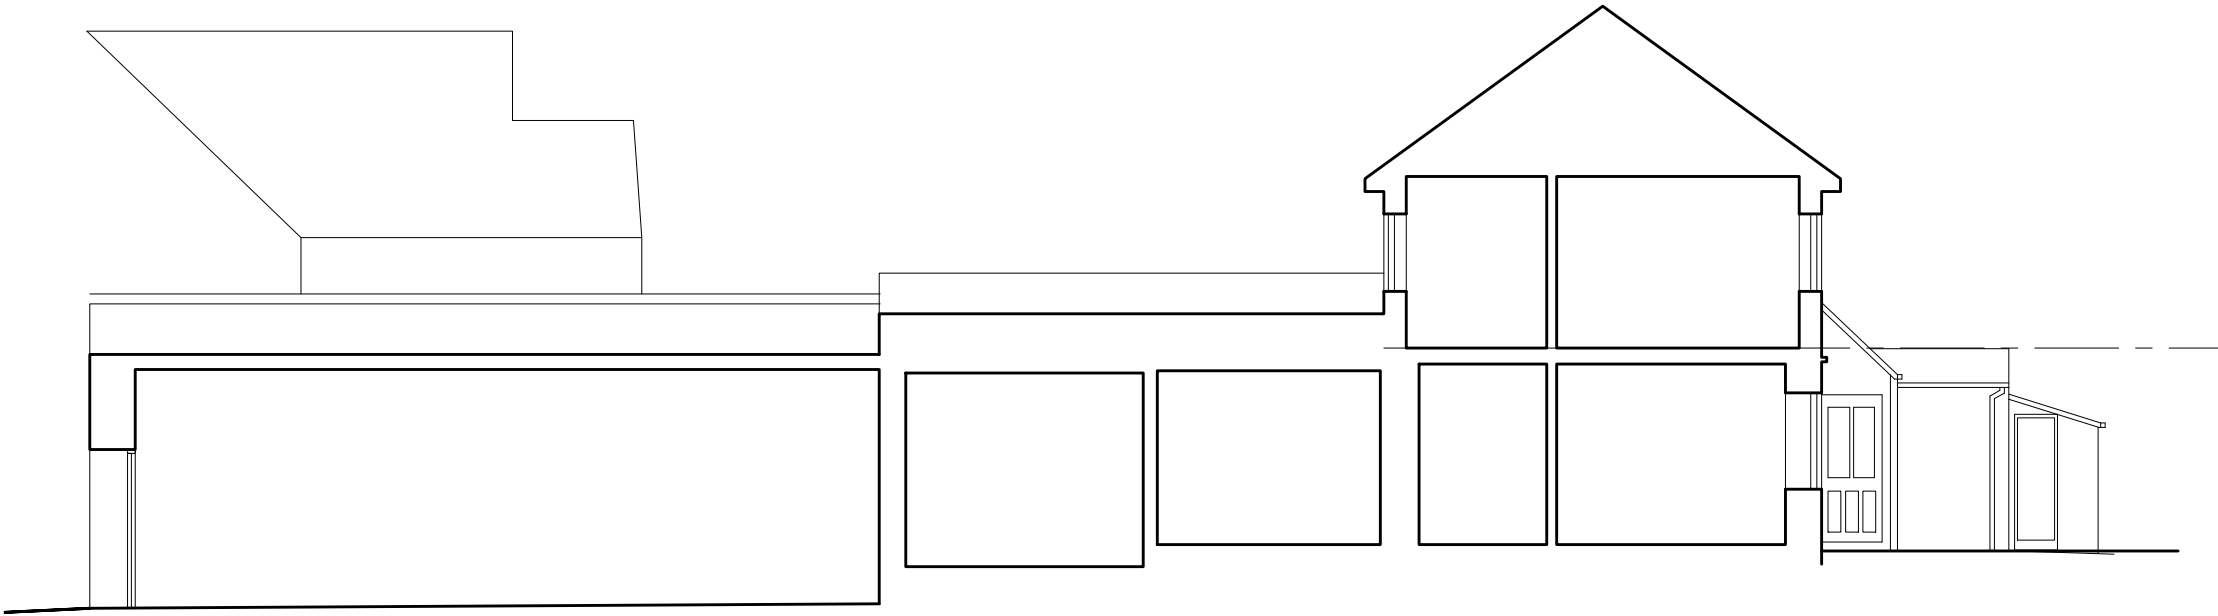

LONGITUDINAL SECTION



FRONT (STREET) ELEVATION

|     |      |             |
|-----|------|-------------|
| -   | -    | -           |
| Rev | Date | Description |

C3

C3 Design Limited  
3 Harestock Road  
Winchester  
SO22 6NS  
T 0845 458 1544

site  
Wendy Cottage, Back Hill,  
Malmesbury SN16 9BT  
title  
Existing Elevation and Section

|        |            |
|--------|------------|
| date   | scale      |
| Feb'26 | 1:100@A3   |
| job    | drawing no |
| 941    | /P03       |
| rev    | -          |