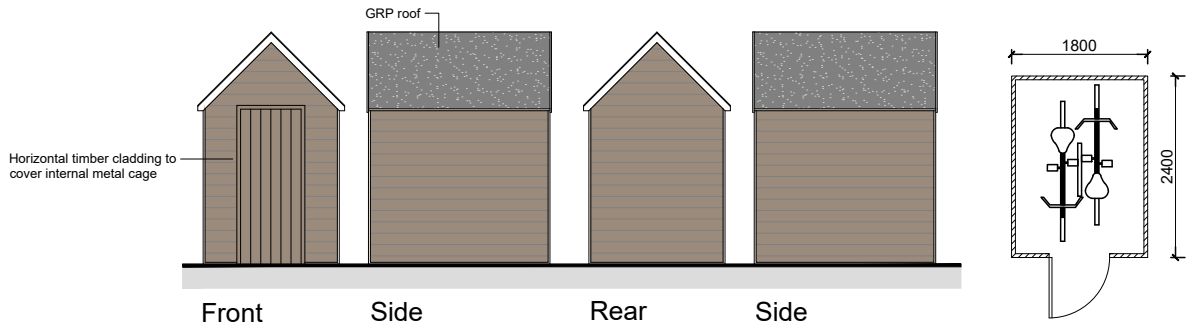


TIMBER CYCLE STORE / SHED

TO BE PROVIDED WITHIN THE HOUSE GARDENS WHERE SHOWN ON LAYOUT.
BINS FOR HOUSES TO BE RETAINED WITHIN GARDENS AND BROUGHT TO THE FRONT OF THE PROPERTY ON BIN COLLECTION DAY.

SCALE 1:100

0 1m 2m 3m 4m 5m

- All drawings are copyright
- Report all discrepancies to project administrator
- Do not scale drawing for construction purposes
- All dimensions to be checked on site

Project Title
Sir Audley Arms, Audley Road, Chippenham, SN14 0DY.

Client
-

Ian Sullivan Architecture Ltd
101 Victoria Road, Swindon, Wiltshire SN1 3BD.
Tel/Fax 01793 612663 - E-mail: info@iansullivanarchitecture.co.uk

Drawing Title
PROPOSED CYCLE STORE

Job No	Drawing No	Rev
3277	140	-

Scale	Drawn	Chkd	Date
1 : 1250 @ A4	OS	ISA	Jan' 2025