


data

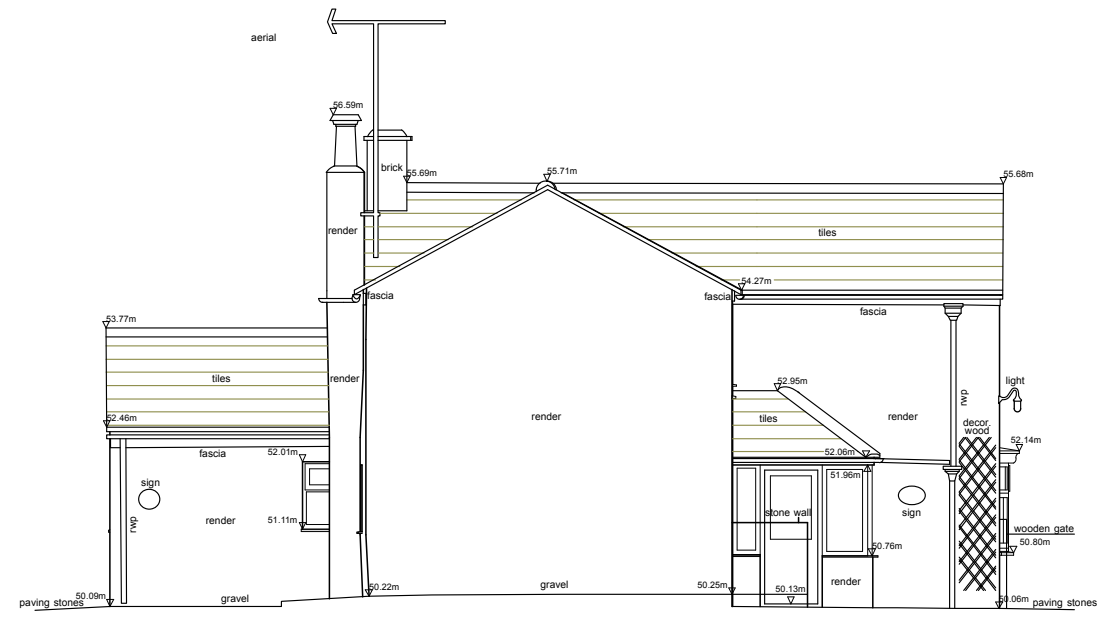

DATUM: 49.00m Local


ELEVATION B NORTH-EAST



DATUM: 49.00m Local

ELEVATION C NORTH-WEST

drawing title: Existing Elevations revision:
scale: 1:100 @ A3 drawing ref: P/201 date of issue
project : 17, Happy Land purpose of issue: Planning Application
date: Sept 2025 client : Jackie Fieldwick

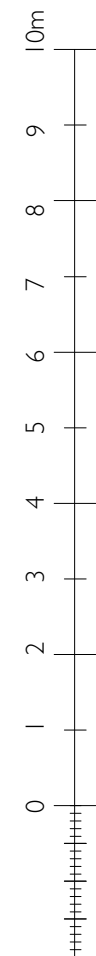


1:100

scale

G

level

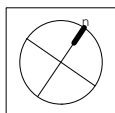

north