



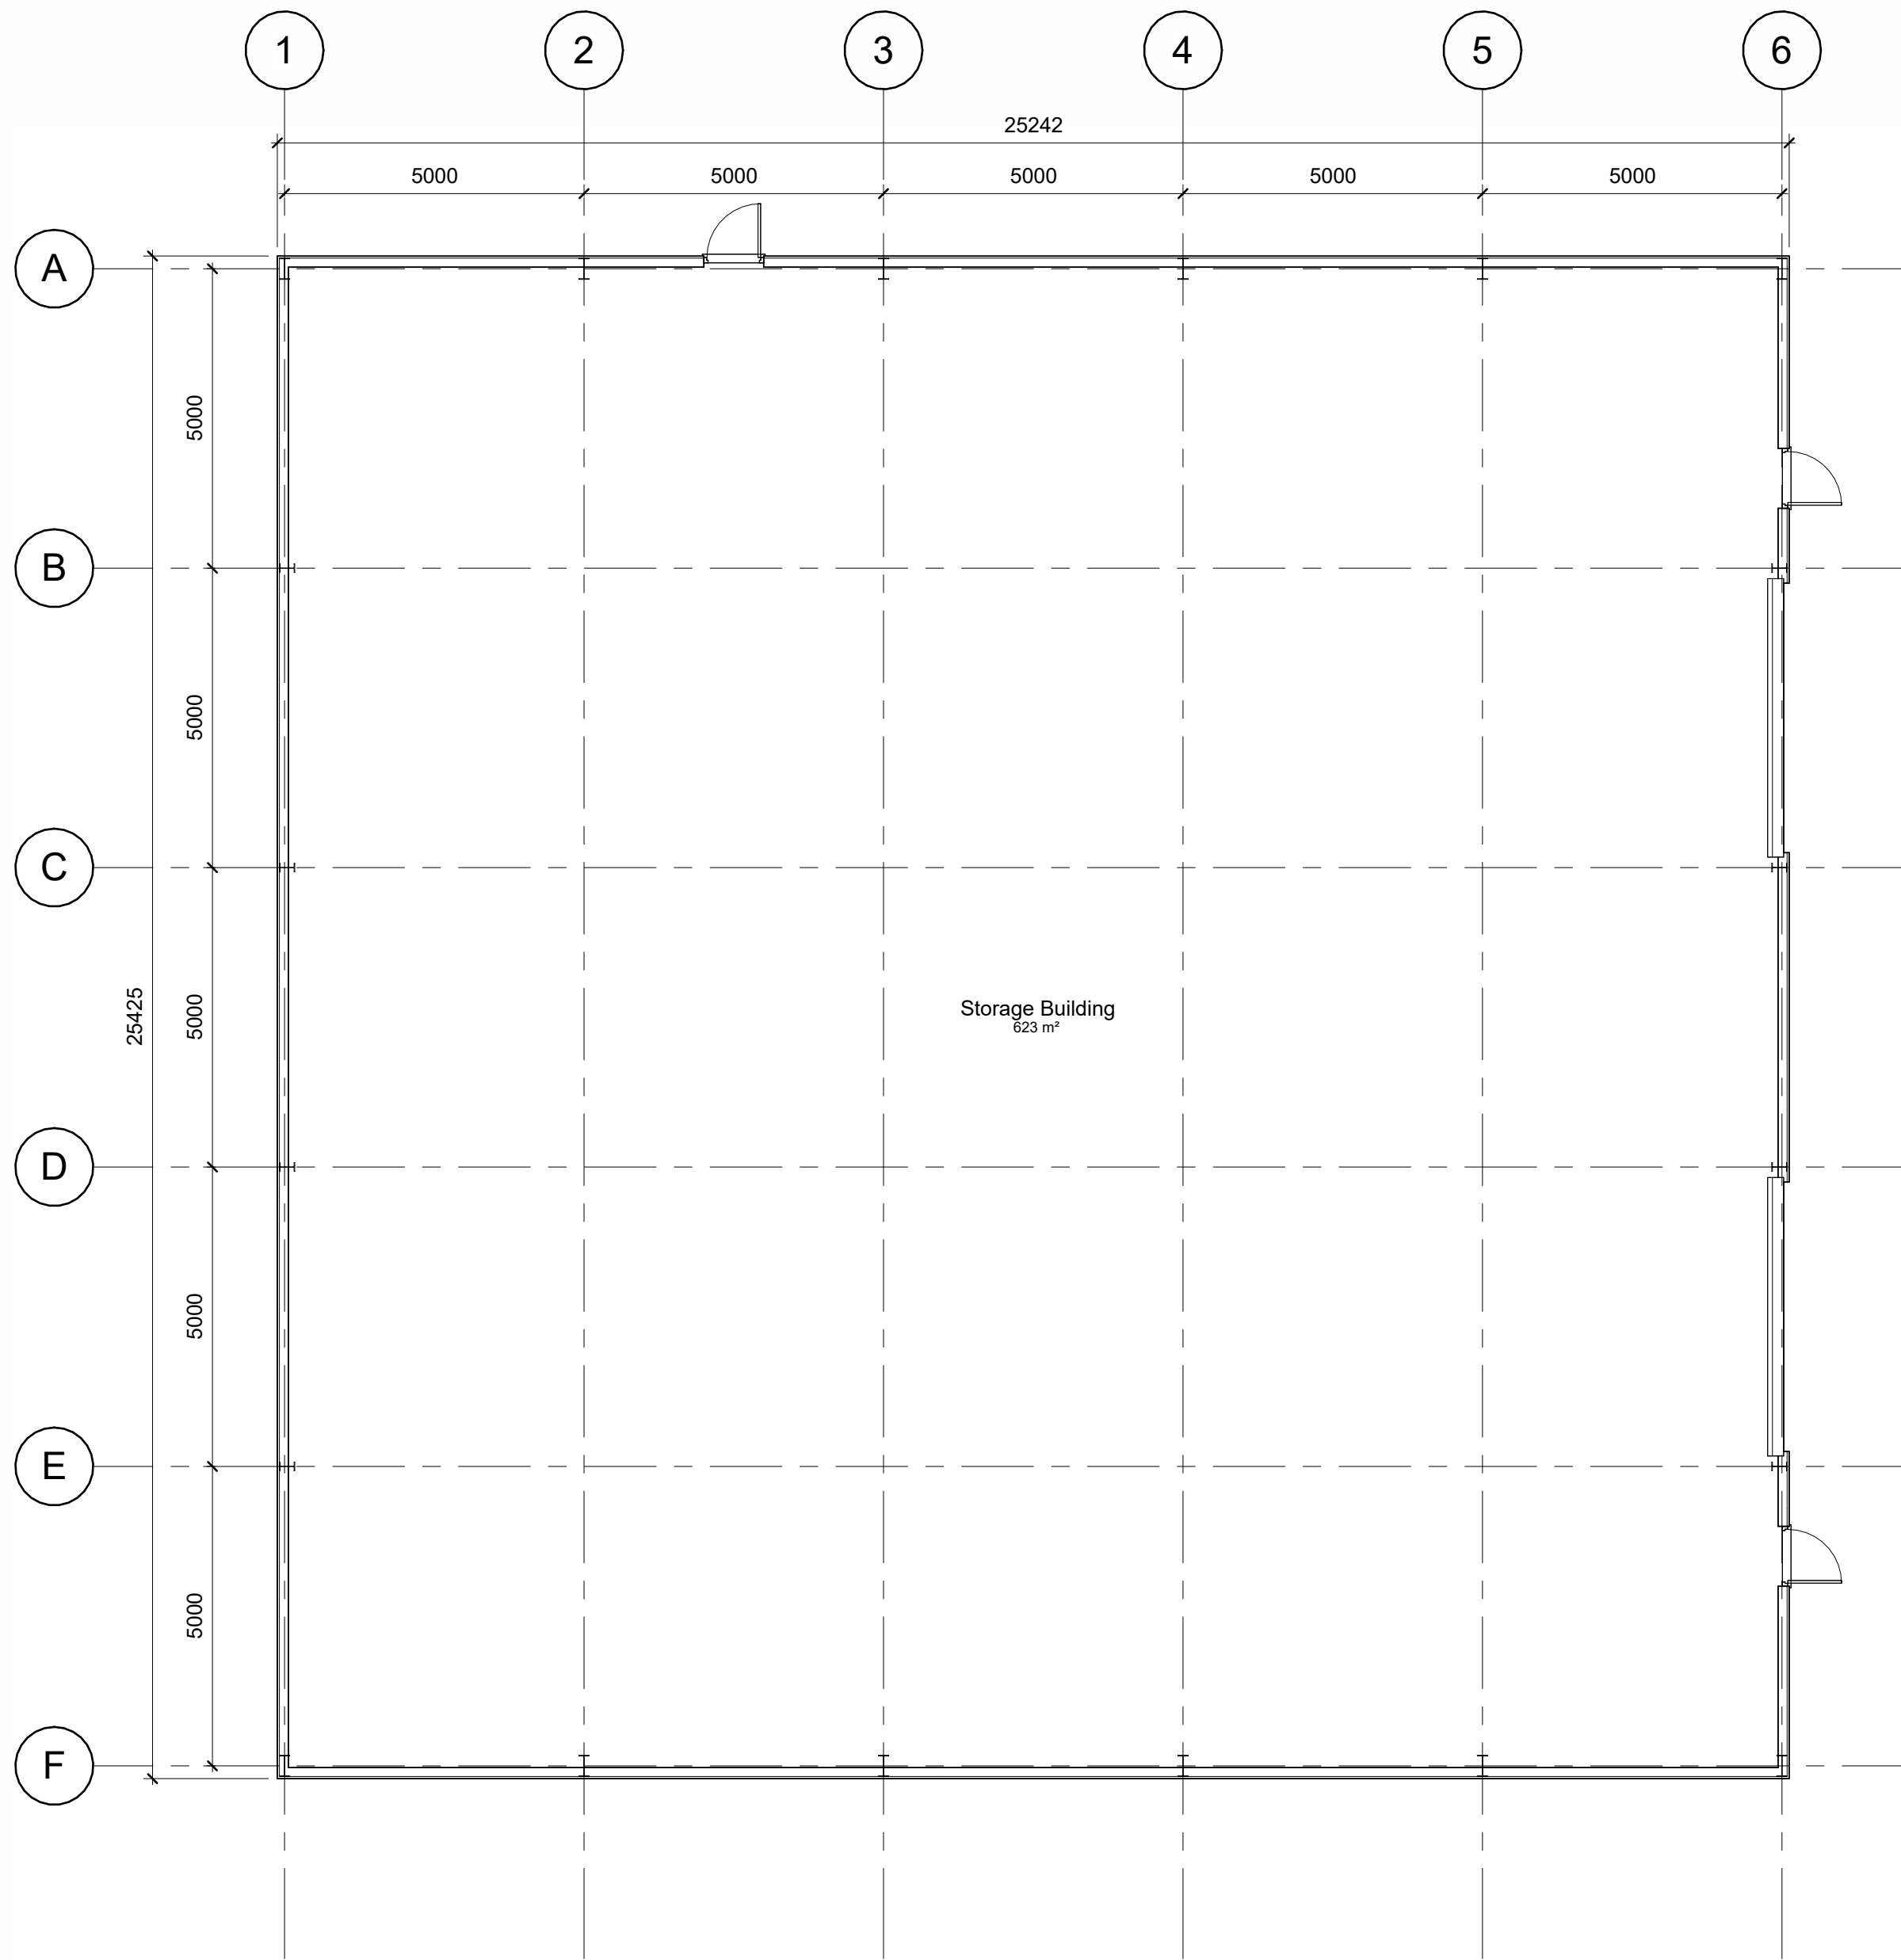


Level 1 - Ground Floor Proposed
1 : 100

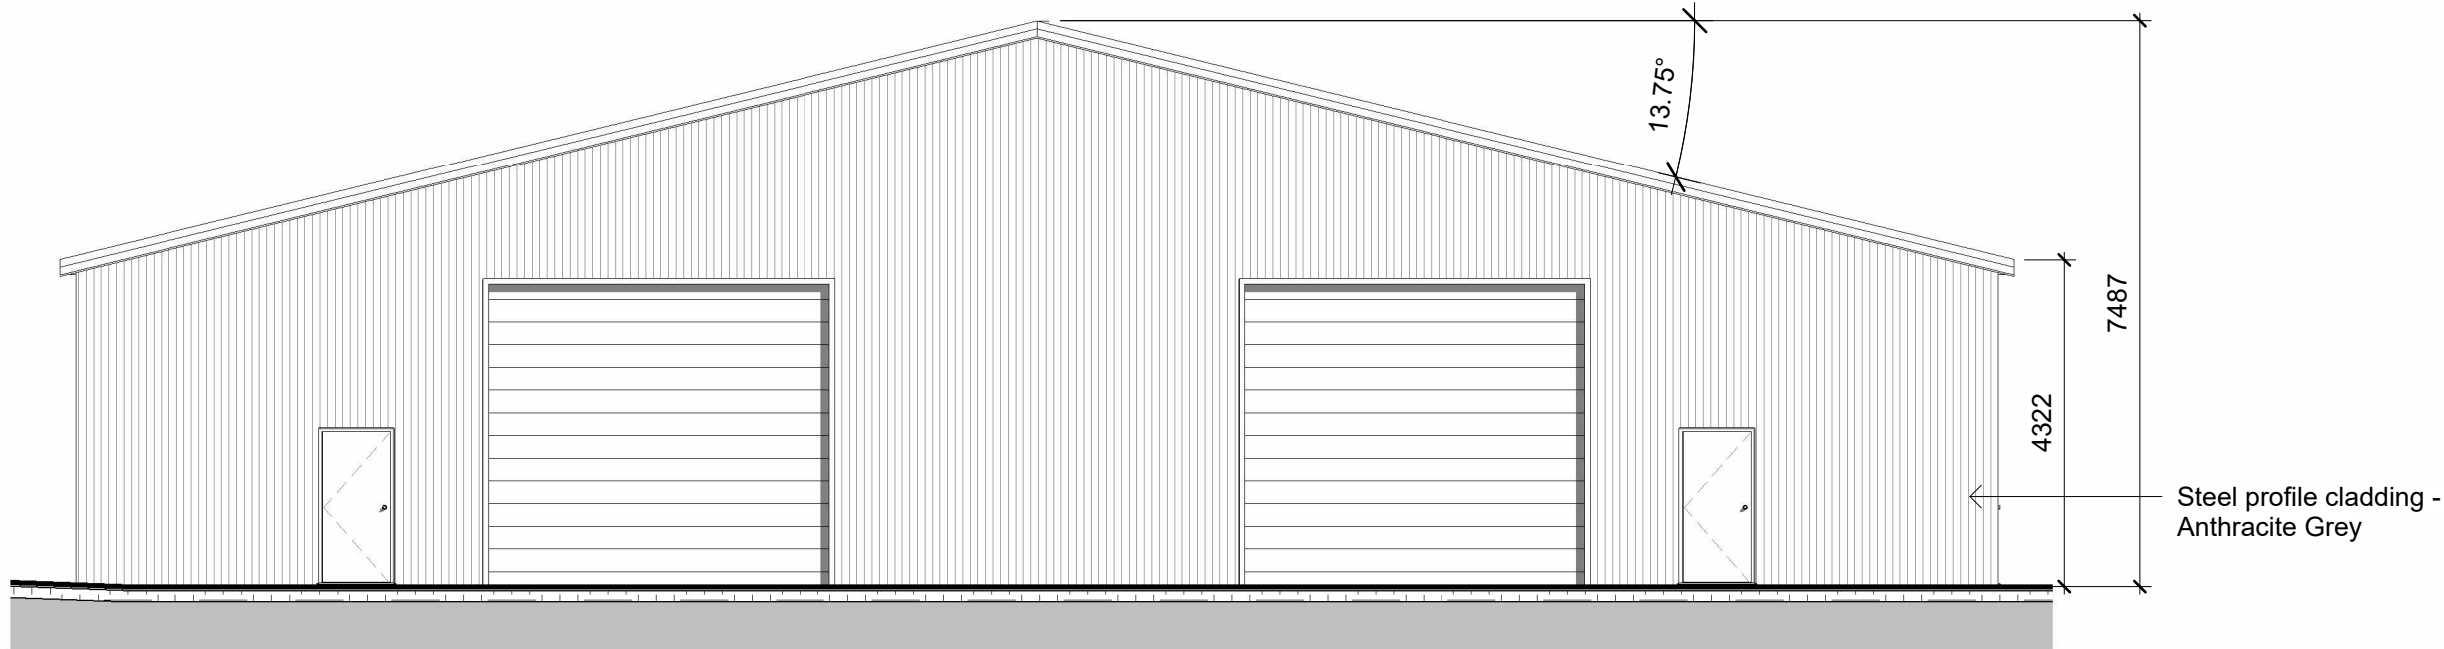


East Proposed
1 : 100




South Proposed
1 : 100

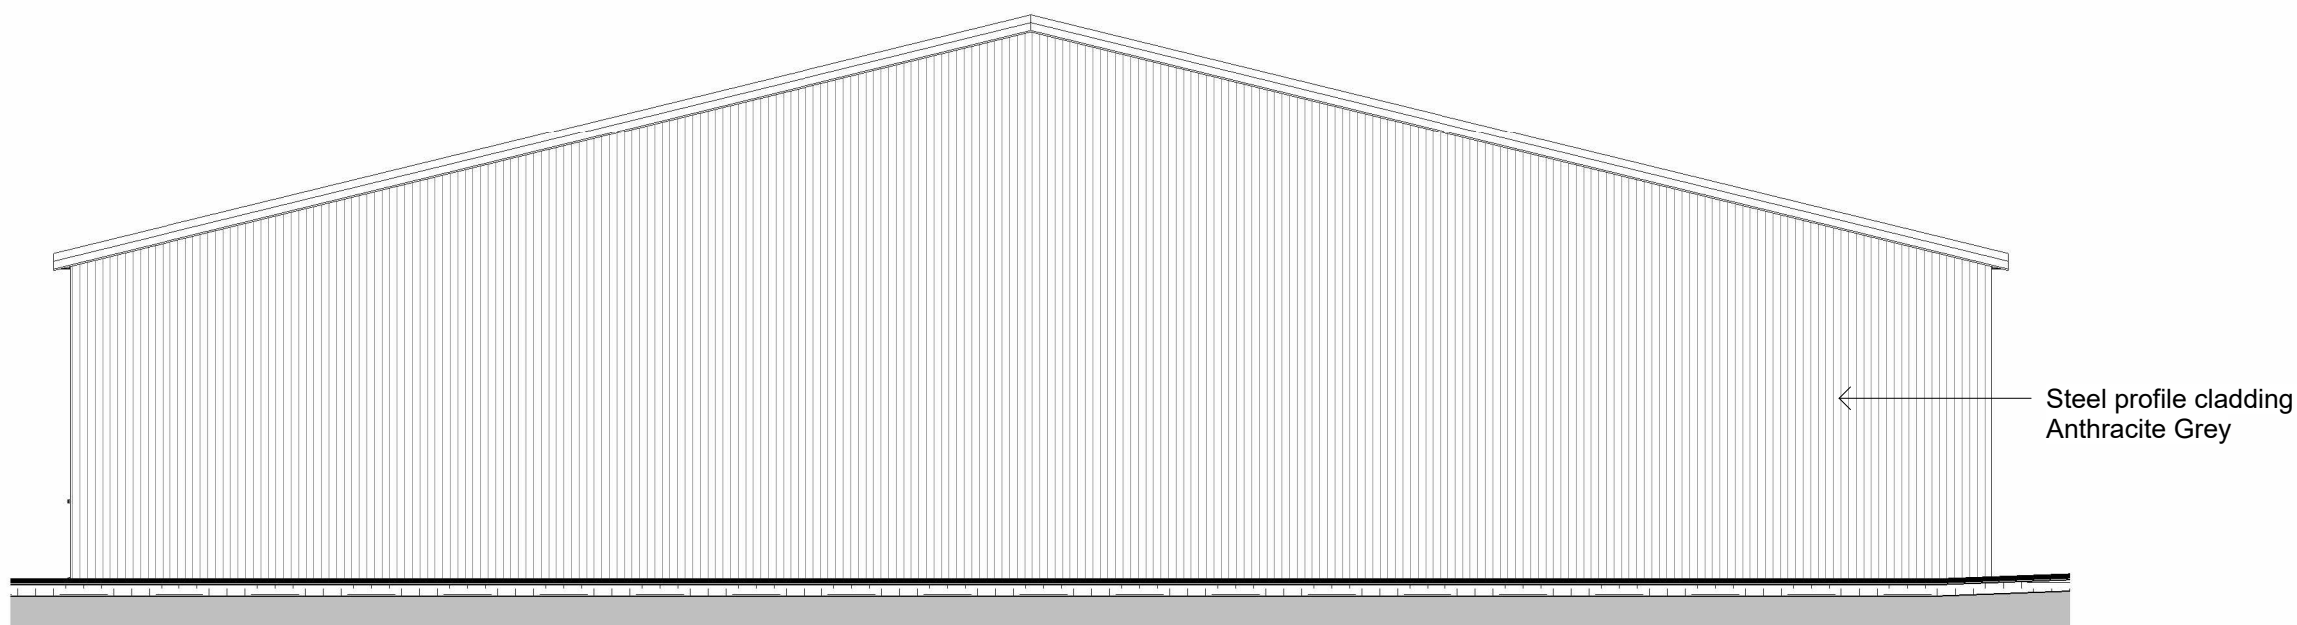

West Proposed
1 : 100

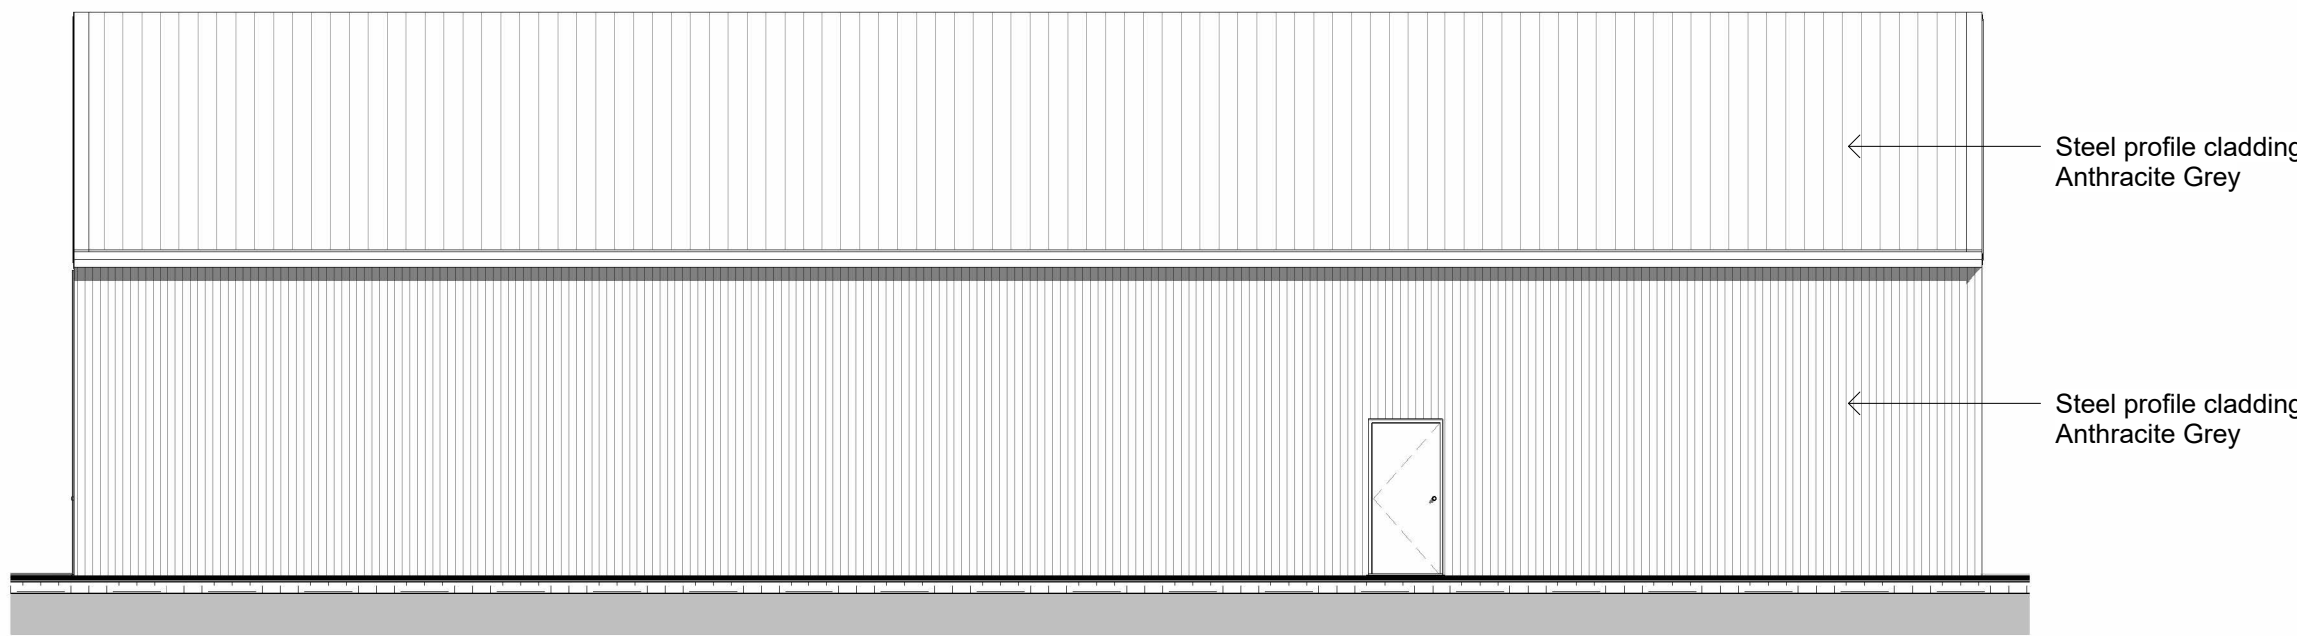

North Proposed
1 : 100

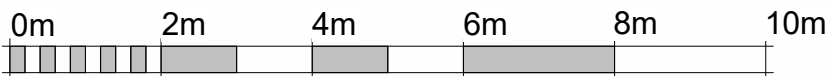

VISUAL SCALE 1:100 @ A1

Rev No.	Revision Note.	Date	Drawn	Checked

Project number	Client	Project
01971-05	Stockton Dairy	Storage Building
Title		
Plans & Elevations		
Date	Sheet	Scale
26.01.26	01	1 : 100
Drawn by	Checked by	Paper Size
TJ	AW	A1
Project		
BOURNE VALLEY ASSOCIATES		
ANDOVER LANE FARM FABERSTOWN ANDOVER HAMPSHIRE SP11 9PE Tel: 01264 850159 Email: info@bournevalley.co.uk		

