

This drawing and all information shown is the property of Spicer Architects Limited who hold all copyright and all intellectual property rights in respect of all design information shown. No reproduction of all or part of this drawing may be made without prior permission of Spicer Architects Limited in writing. Any OS data shown on this drawing is reproduced under Spicer Architects User Licence. This drawing is based on Ruxton Surveys Ltd measured building survey drawing


Key

--- line of wall to be demolished


— new wall

H A P P Y L A N D

reinstate stone wall to 1.1m ht as original and fit timber gate

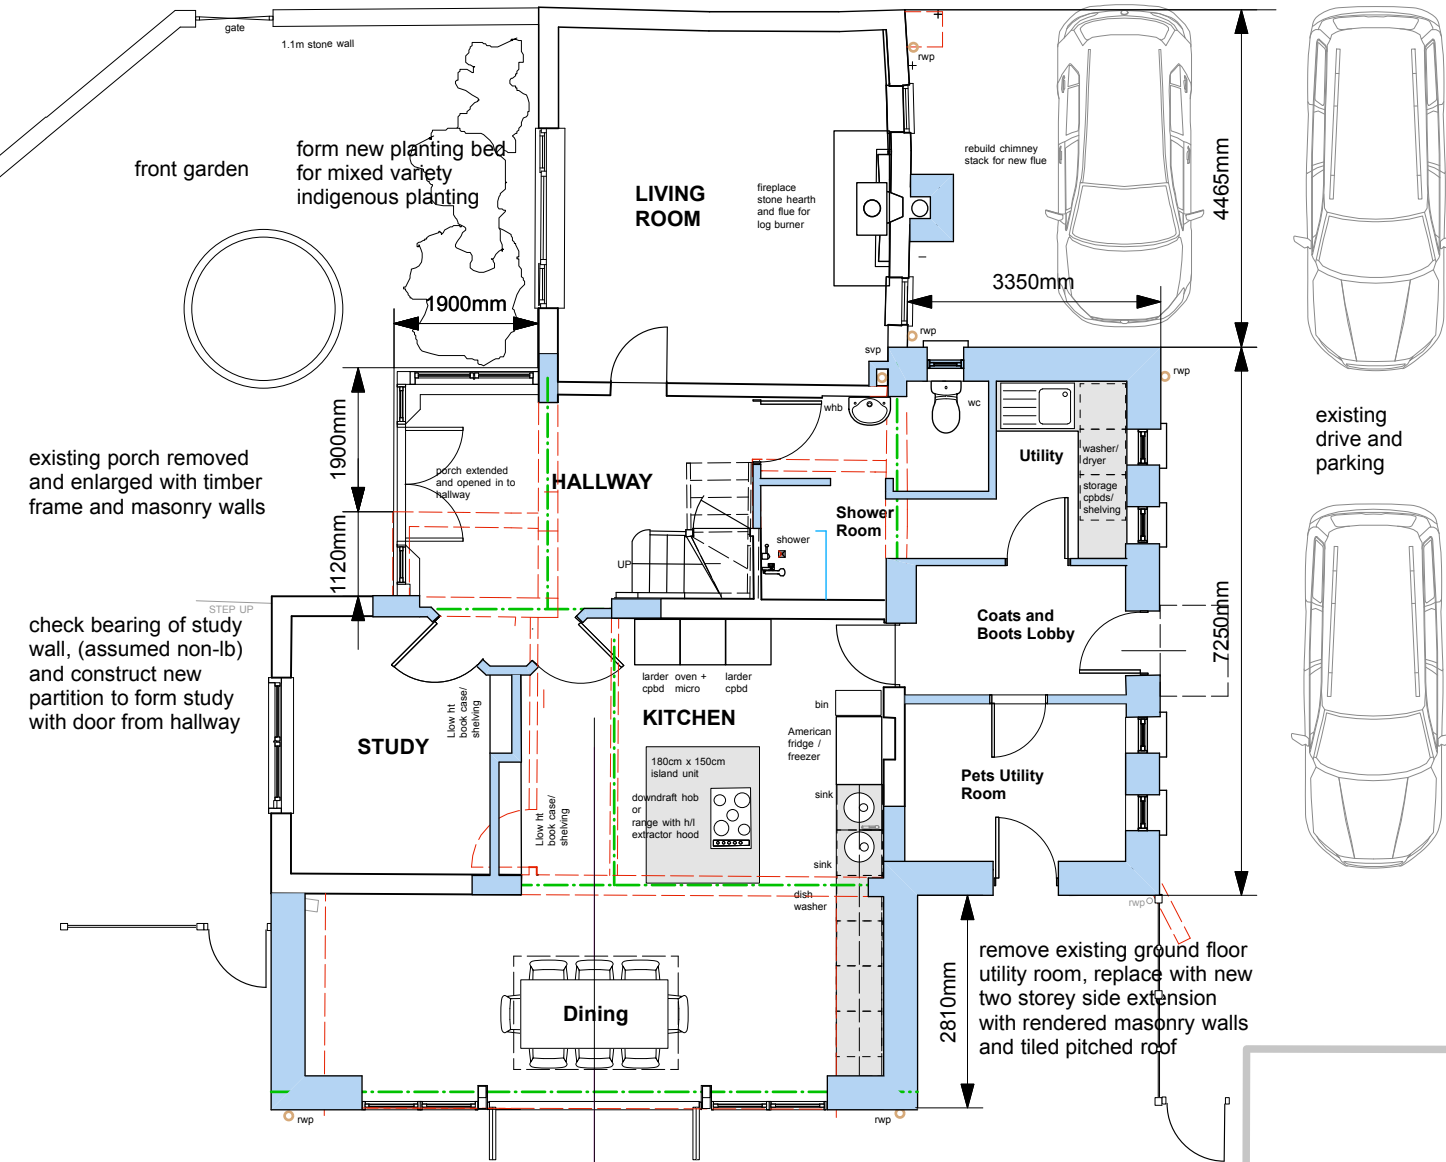

GROUND FLOOR PLAN ALTERATIONS PROPOSED

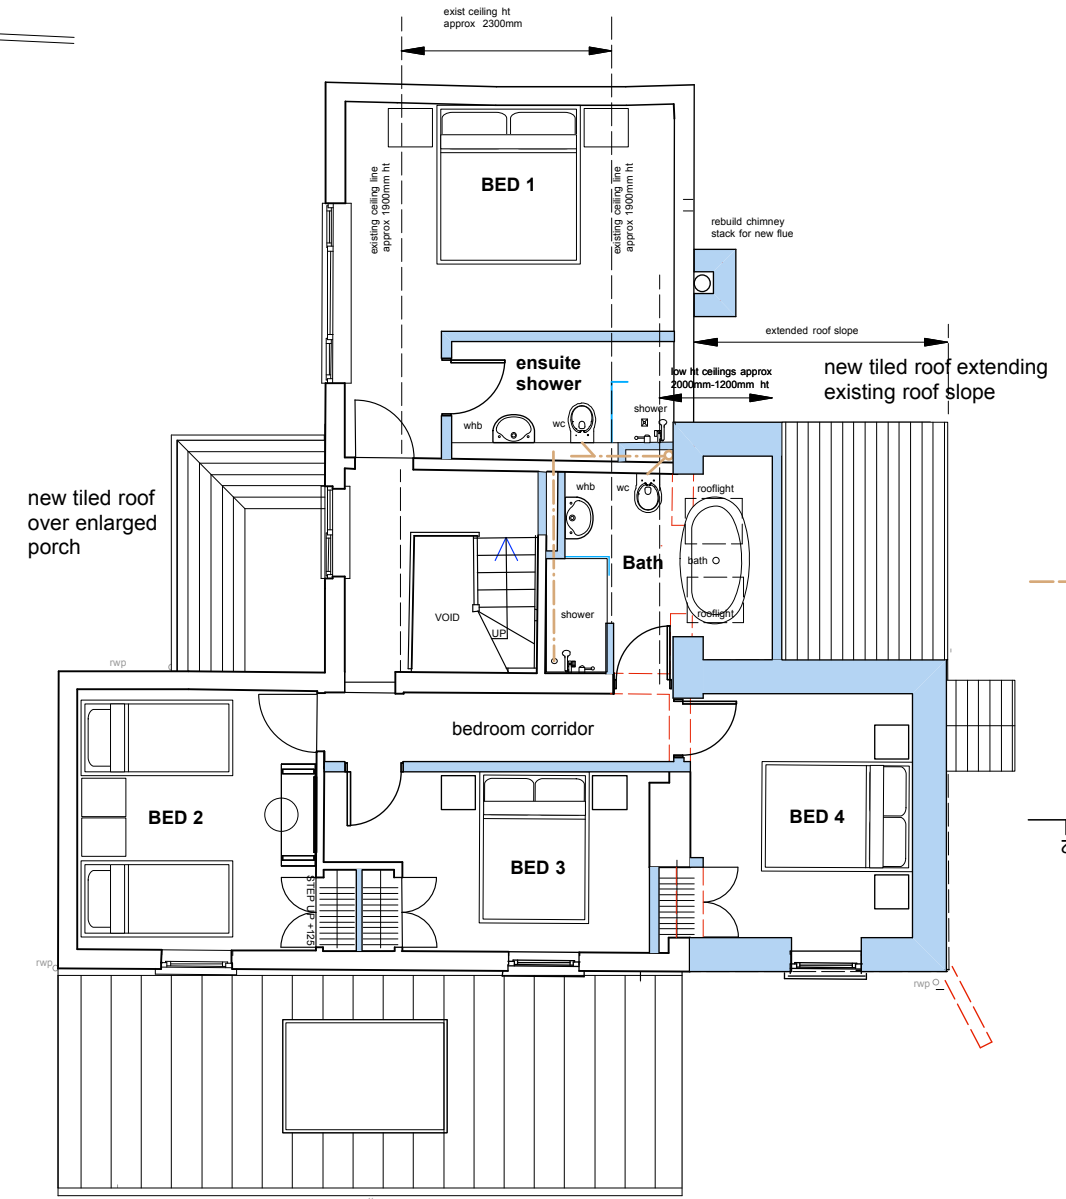

FIRST FLOOR PLAN ALTERATIONS PROPOSED

data



1:100

scale

level

north