
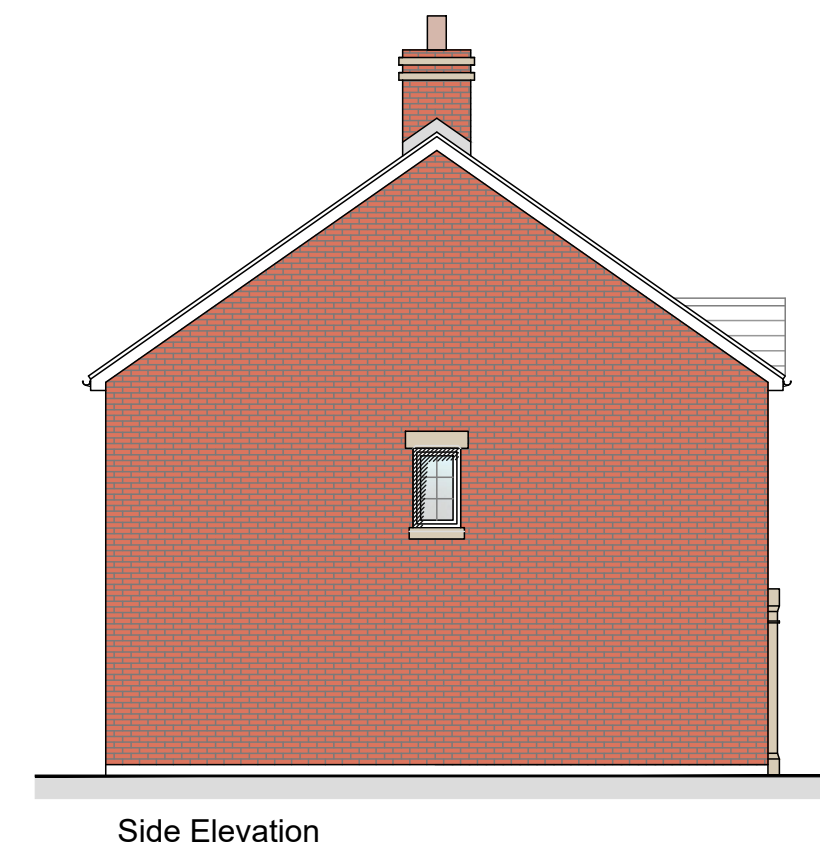
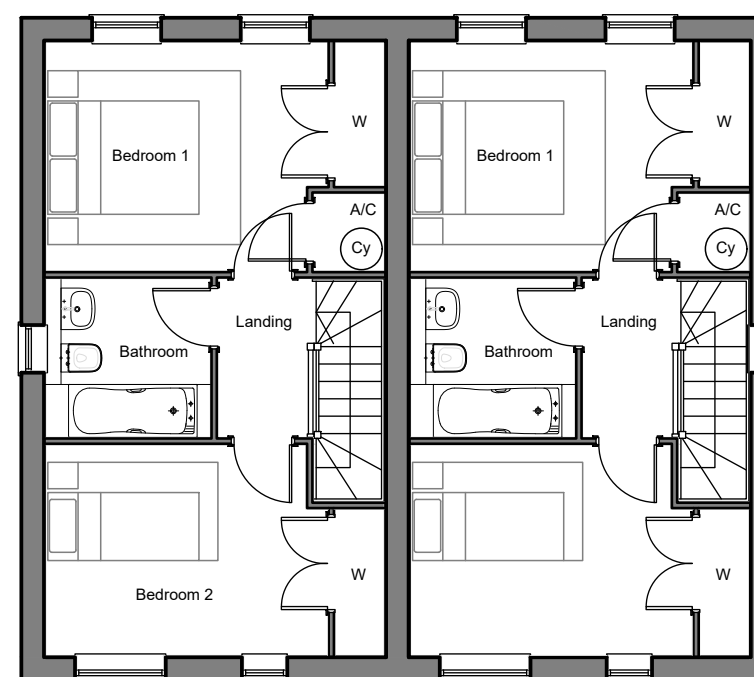
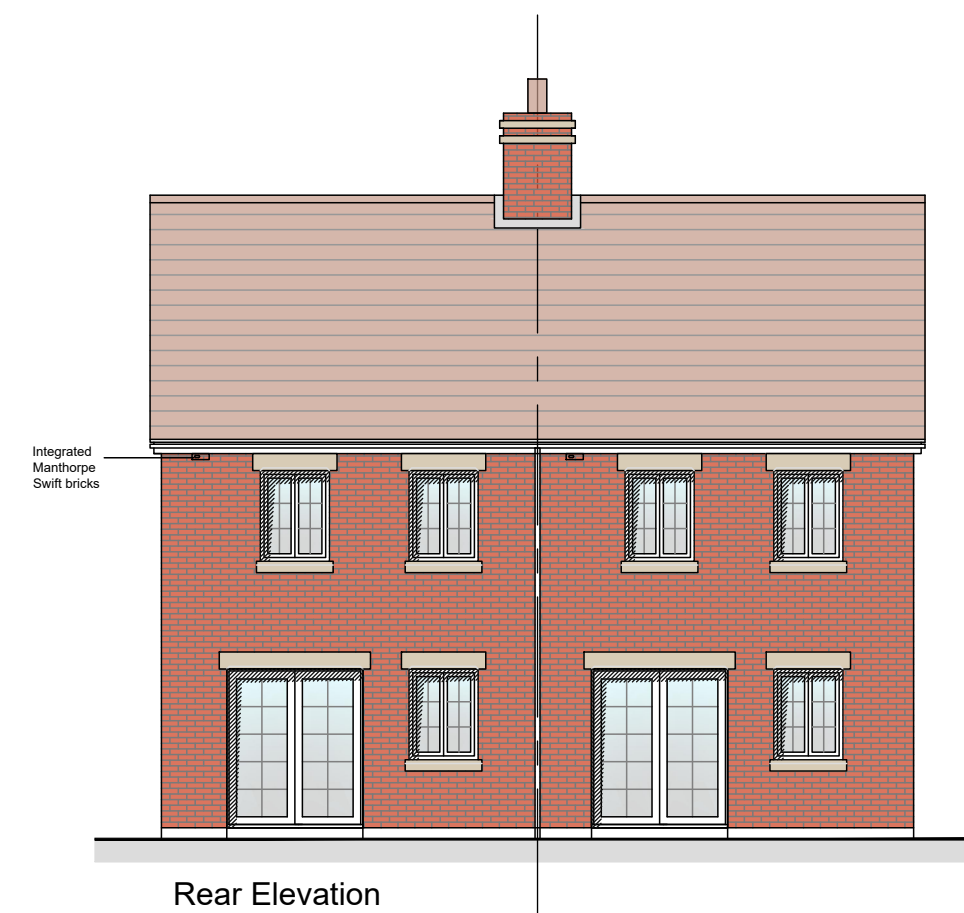
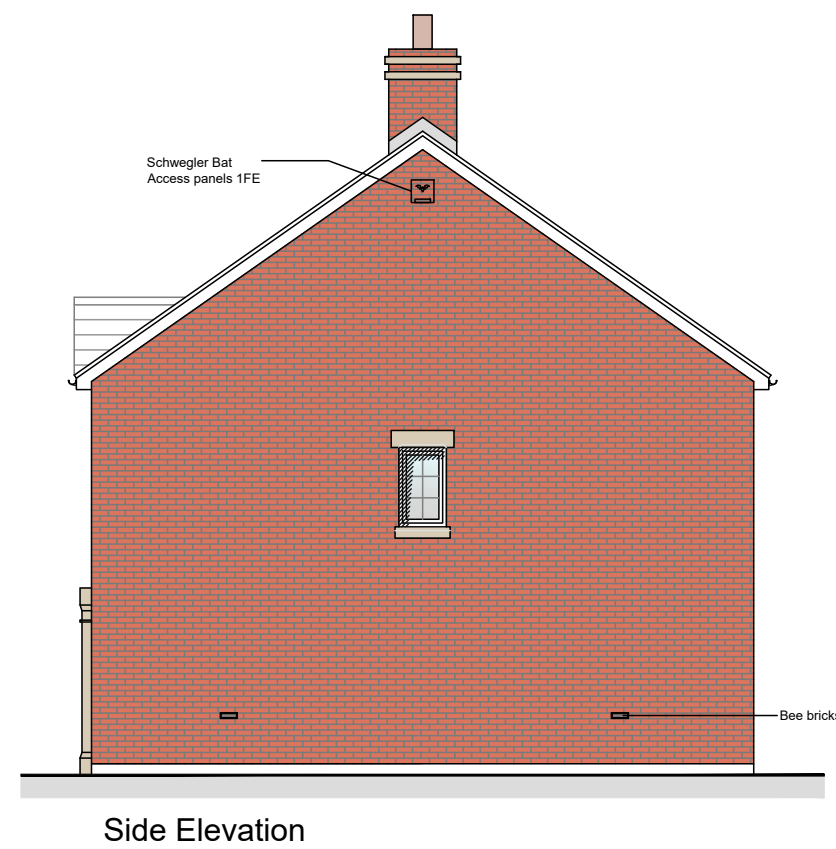


[illegible]

Floor Areas (Finished):
2 Bed, 3 Person
36.76m² Ground Floor
36.29m² First Floor
73.05m² Total

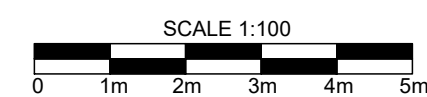

- All drawings are copyright - Report all discrepancies to project administrator - Do not scale drawing for construction purposes - All dimensions to be checked on site		Ian Sullivan Architecture Ltd			
Project Title Sir Audley Arms, Audley Road, Chippenham, SN14 0DY.		101 Victoria Road, Swindon, Wiltshire SN1 3BD. Tel/Fax 01793 612663 - E-mail: info@iansullivanarchitecture.co.uk			
Drawing Title PROPOSED UNITS 1-2					
Job No 3277		Drawing No 125		Rev -	
Client -	Scale 1 : 100 @ A2	Drawn MT	Chkd ISA	Date Jan' 2026	