


Isometric View - Proposed
NTS

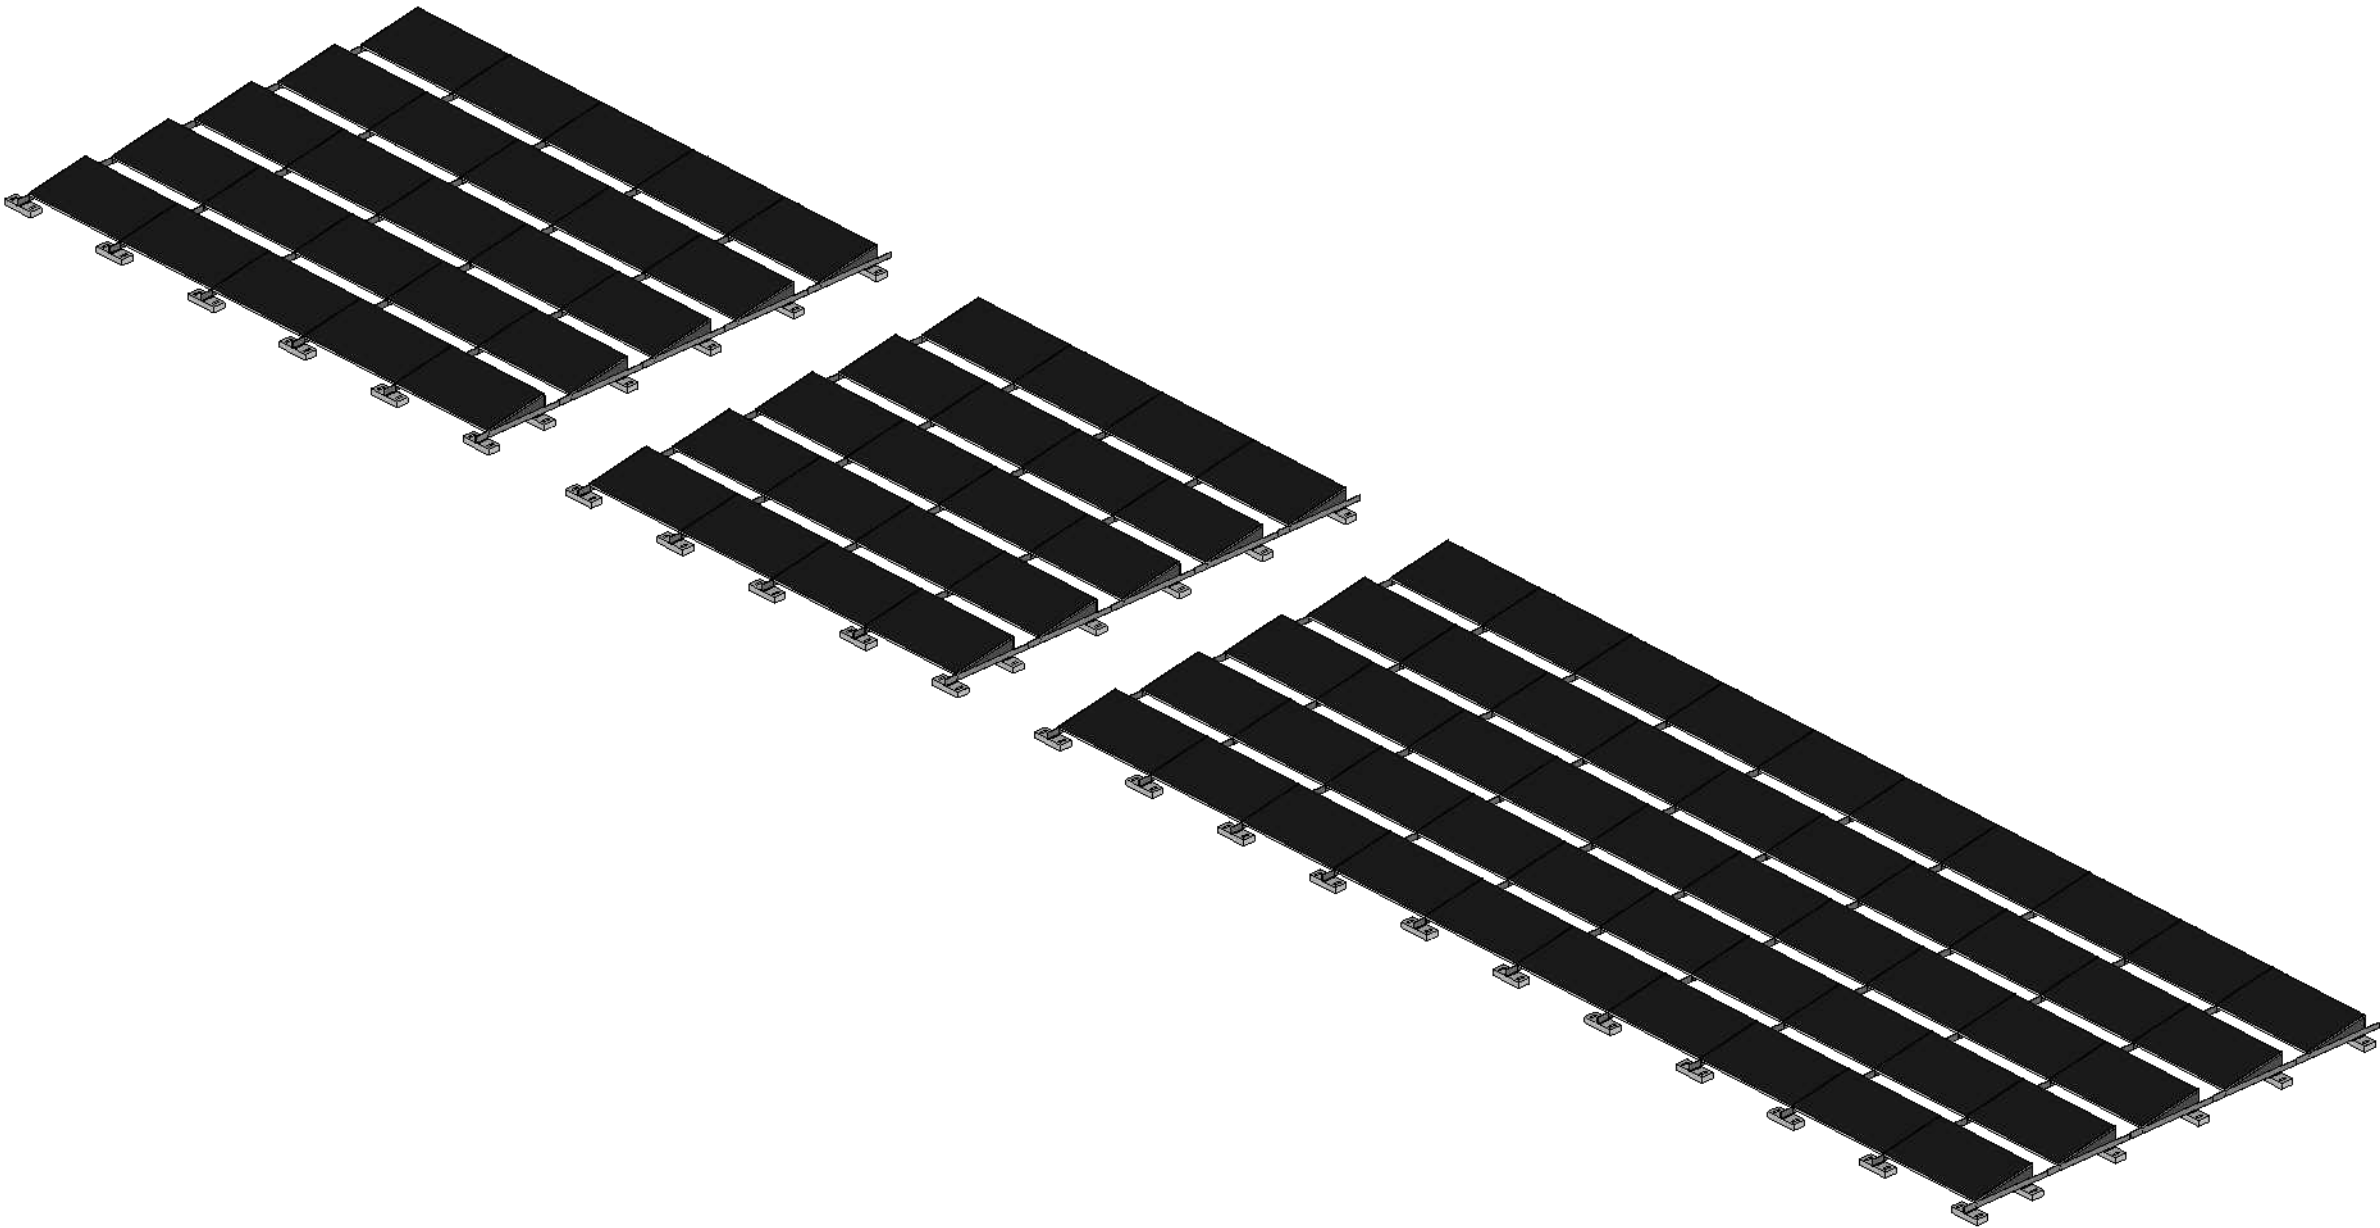

It is advised that the client lays a ground sheet or weed matting below the panels to protect the ground and reduce ongoing maintenance around the PV array. This is advised but not required and is up to the discretion of the end client.



Spirit Energy

44 Portman Road, Reading, Berkshire, RG30 1EA
Telephone: 01189514490 Fax: 01189514499

SITE	Holt Farm House B14 6RT
------	----------------------------

DESCRIPTION	Isometric View Proposed and Existing
-------------	---

CLIENT	Mr Richard Learoyd
--------	--------------------

DATE	11/02/2026	SCALE	NTS@A3
DRAWN	JT	DRAWING NO.	40621-2
		REV	A