


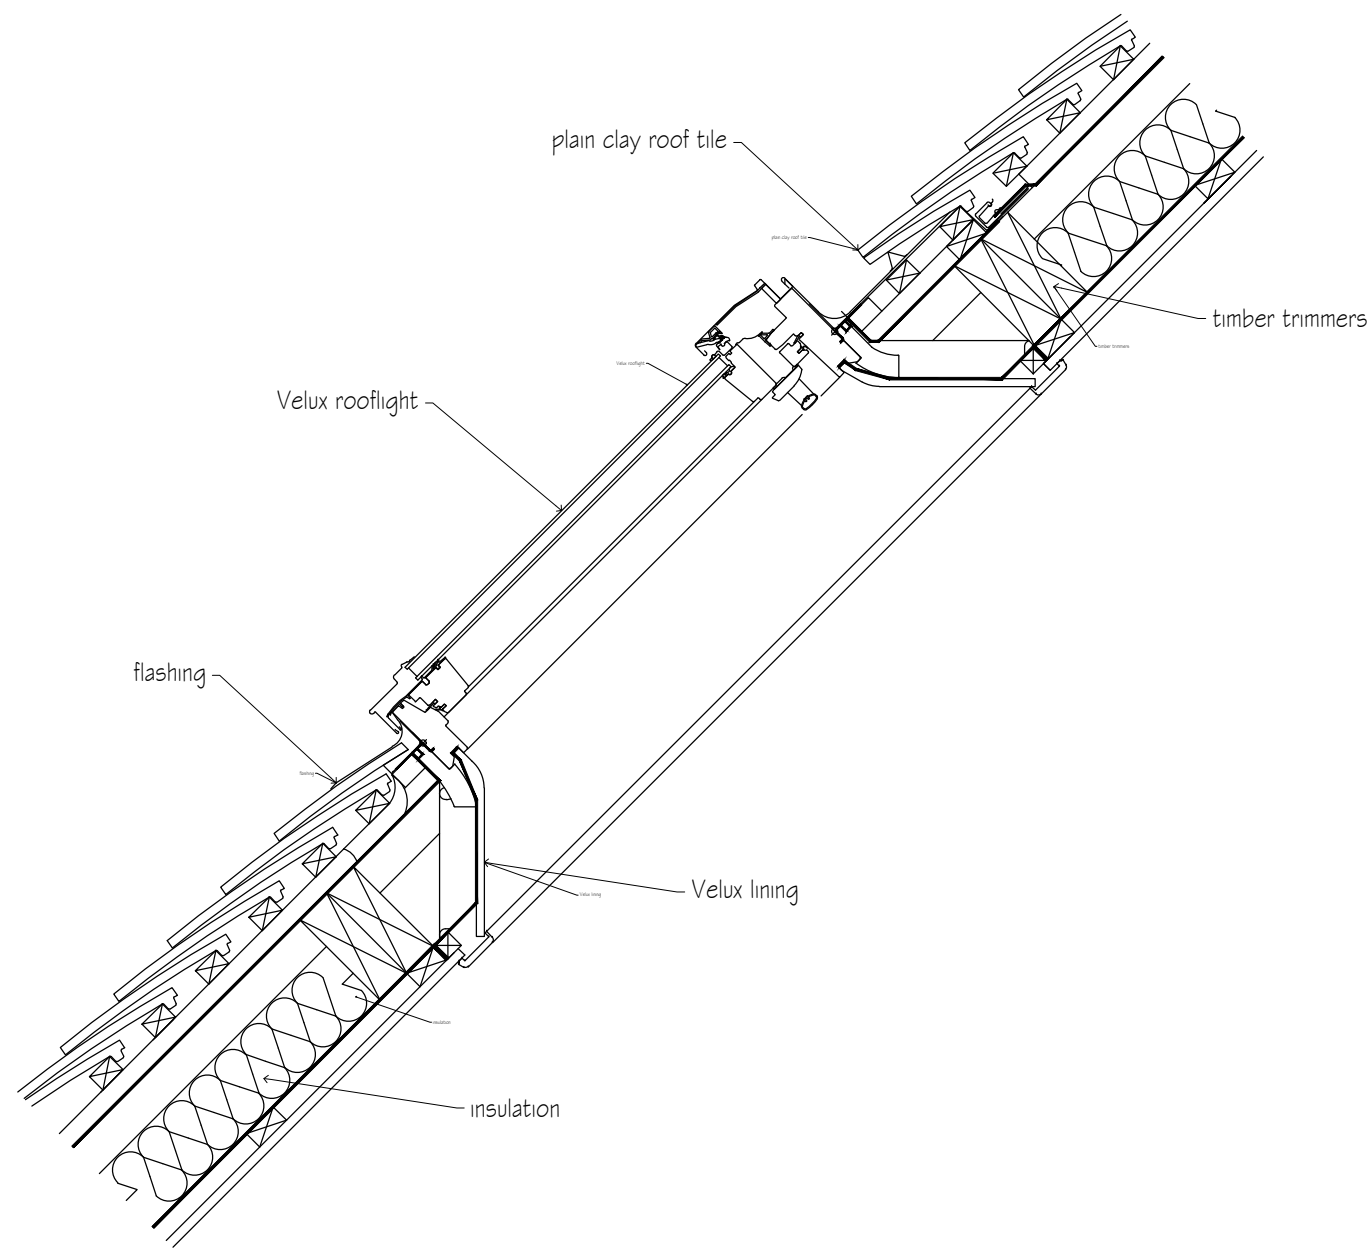


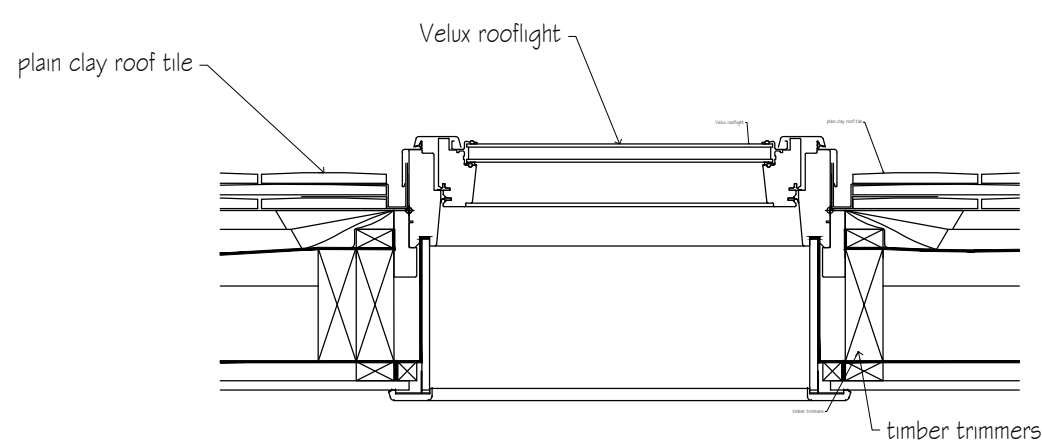


SECTION
1:10

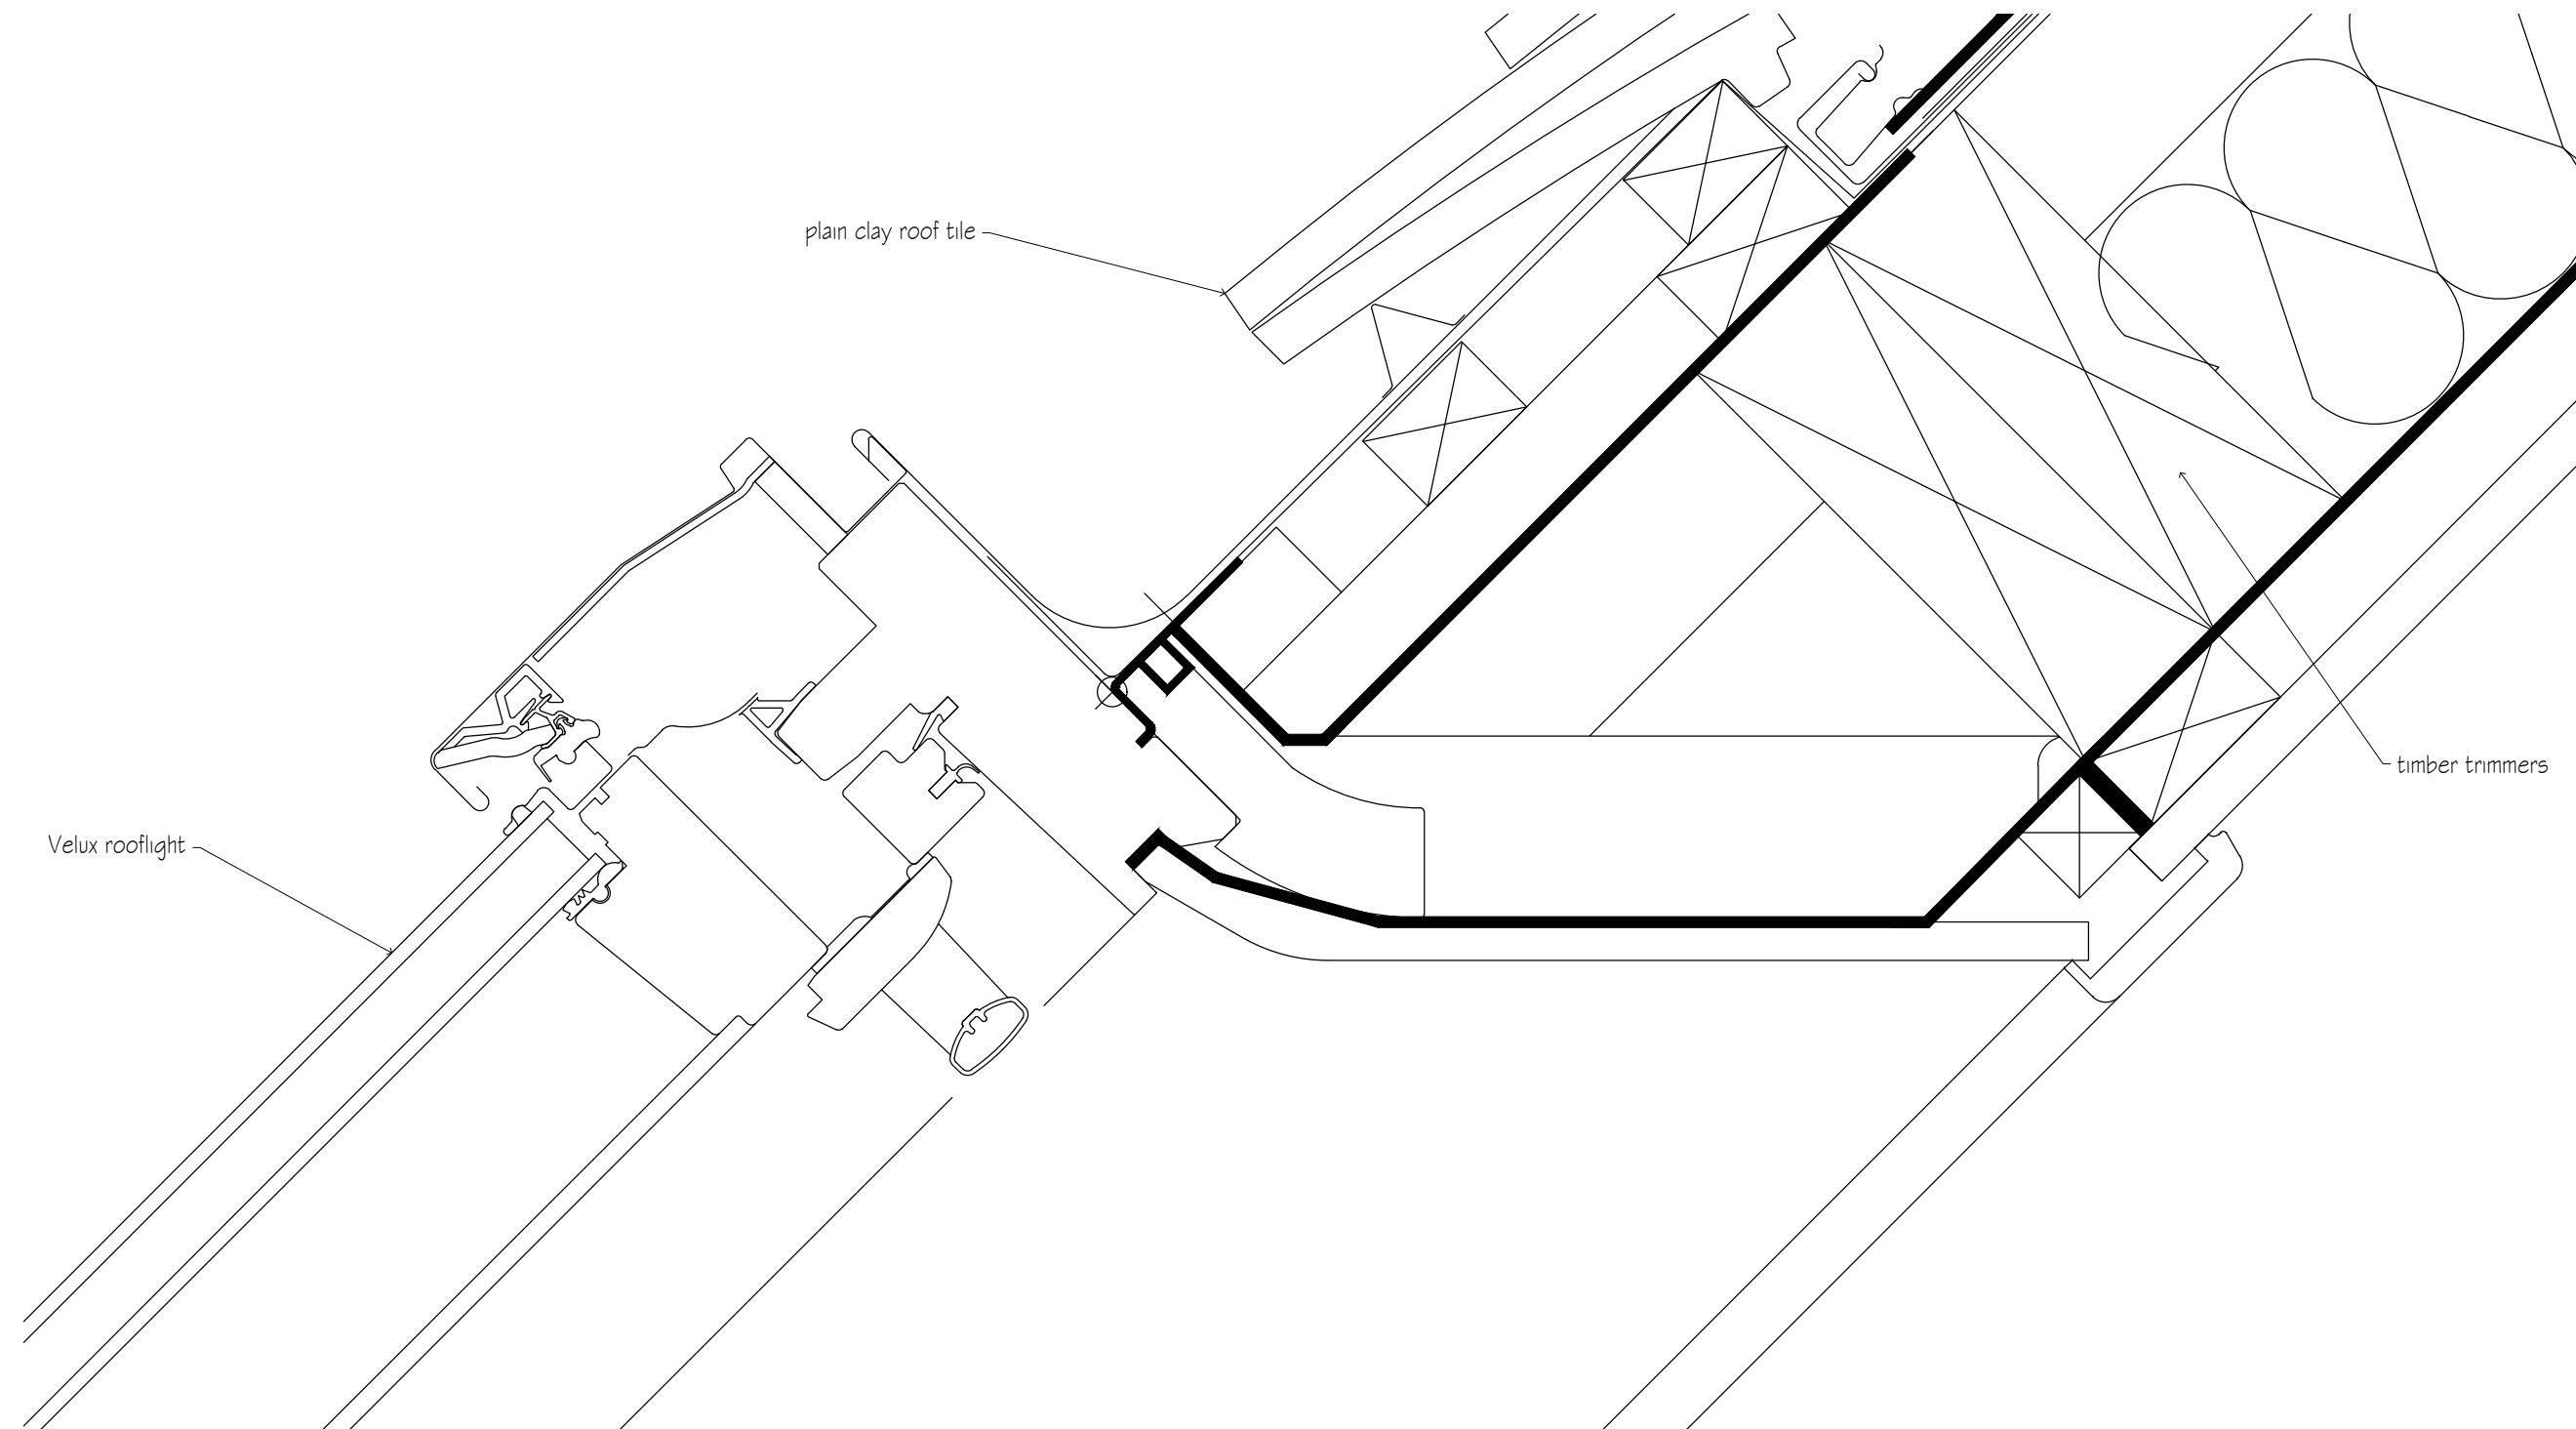



PLAN
1:10

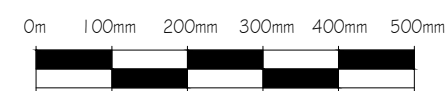

DETAIL 1
1:2

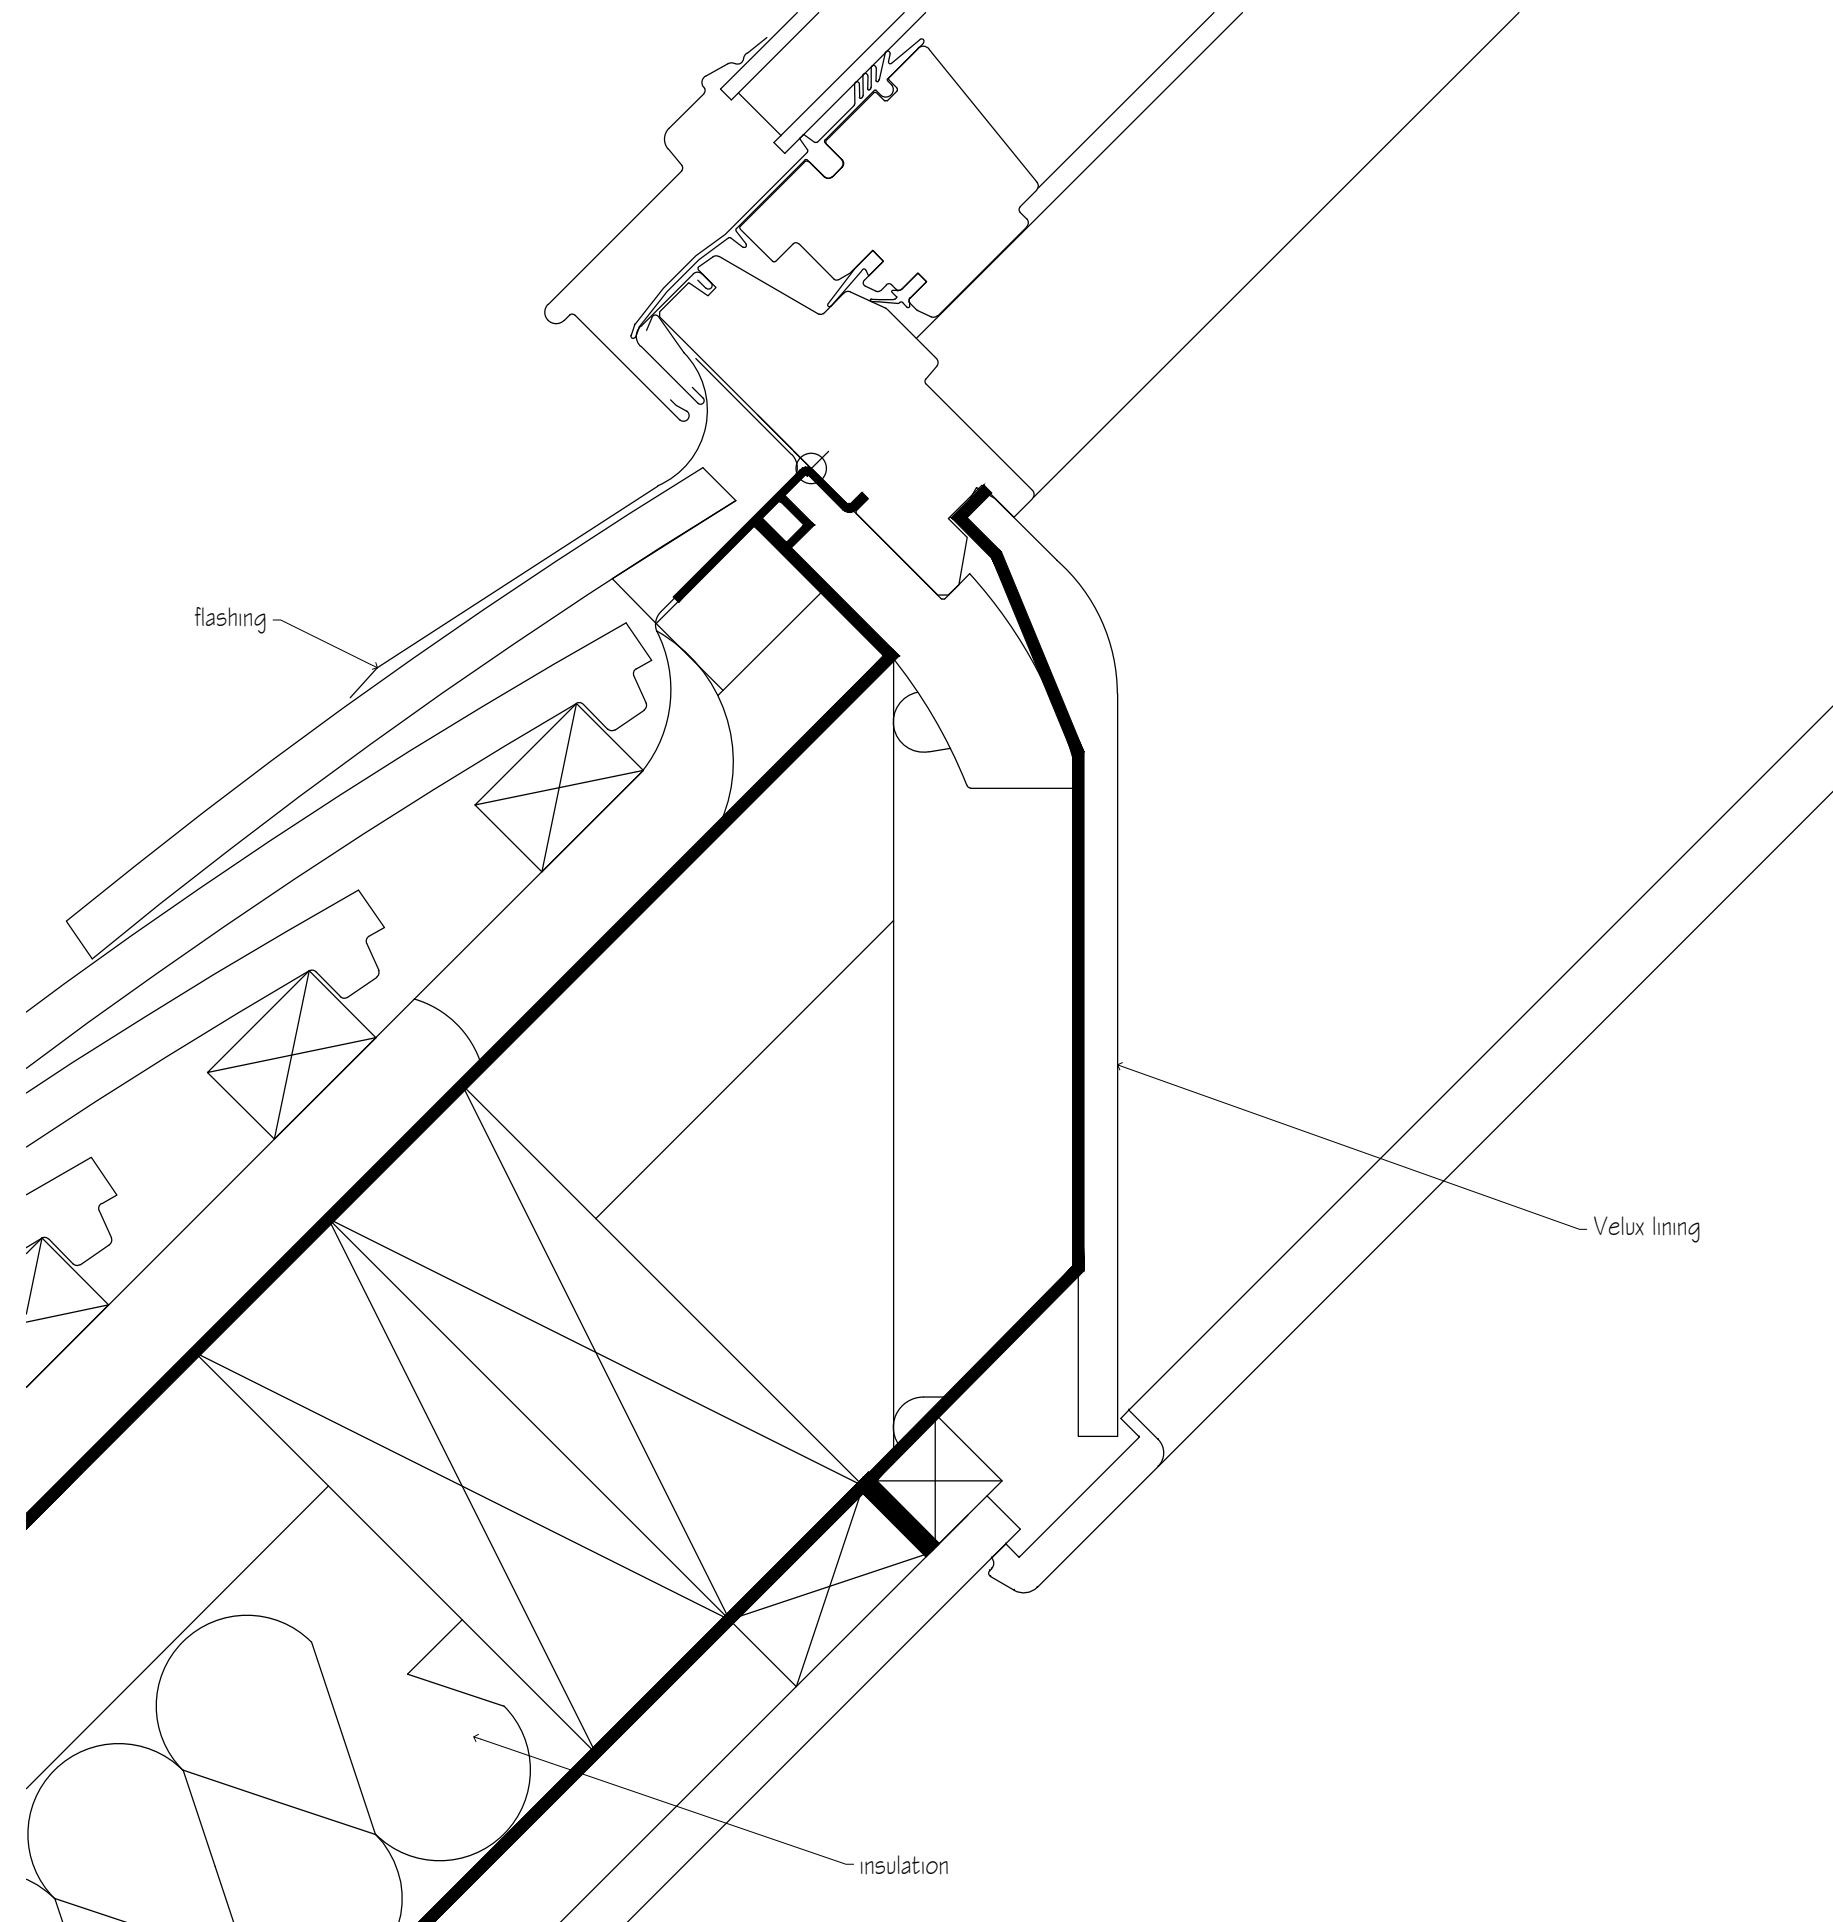

DETAIL 2
1:2

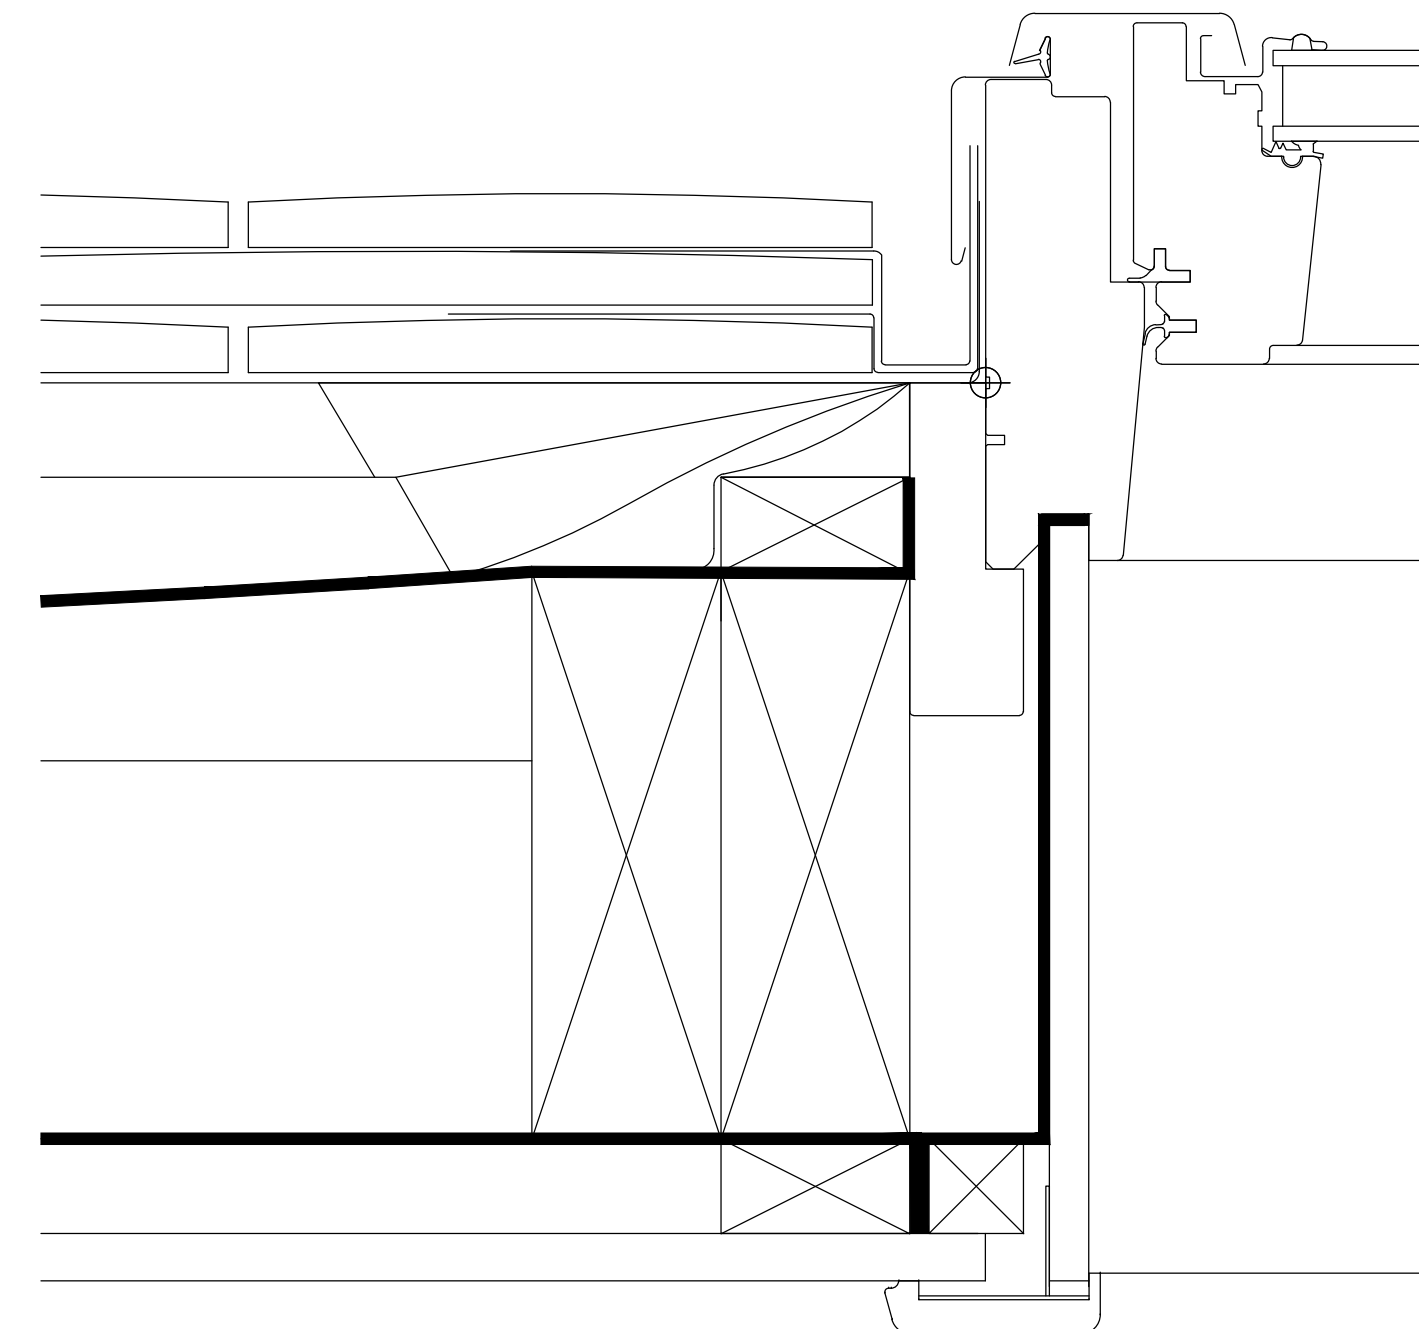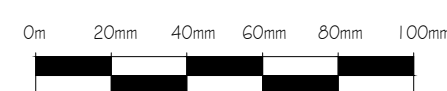

DETAIL 3
1:2

revisions	initial	date
-----------	---------	------

Contractors, Sub Contractors and Suppliers are to check all relevant dimensions and levels of site and buildings before commencing any shop drawings or building work.

This drawing is copyright and may not be reproduced in any part of form without the written consent of Fowler Architecture and Planning

project
MANOR FARM
Chirton
Wiltshire
SN10 3QS

planning

Rooflight Detail

scale
1:10 & 1:2 @A1

drawn by
DB

date
Feb '26

221208-156

drawing no

rev

FOWLER
ARCHITECTURE & PLANNING

39 High Street
Pewsey
Wiltshire
SN9 5AF

tel (01672) 569444
enquiries@faap.co.uk