



Site Boundary

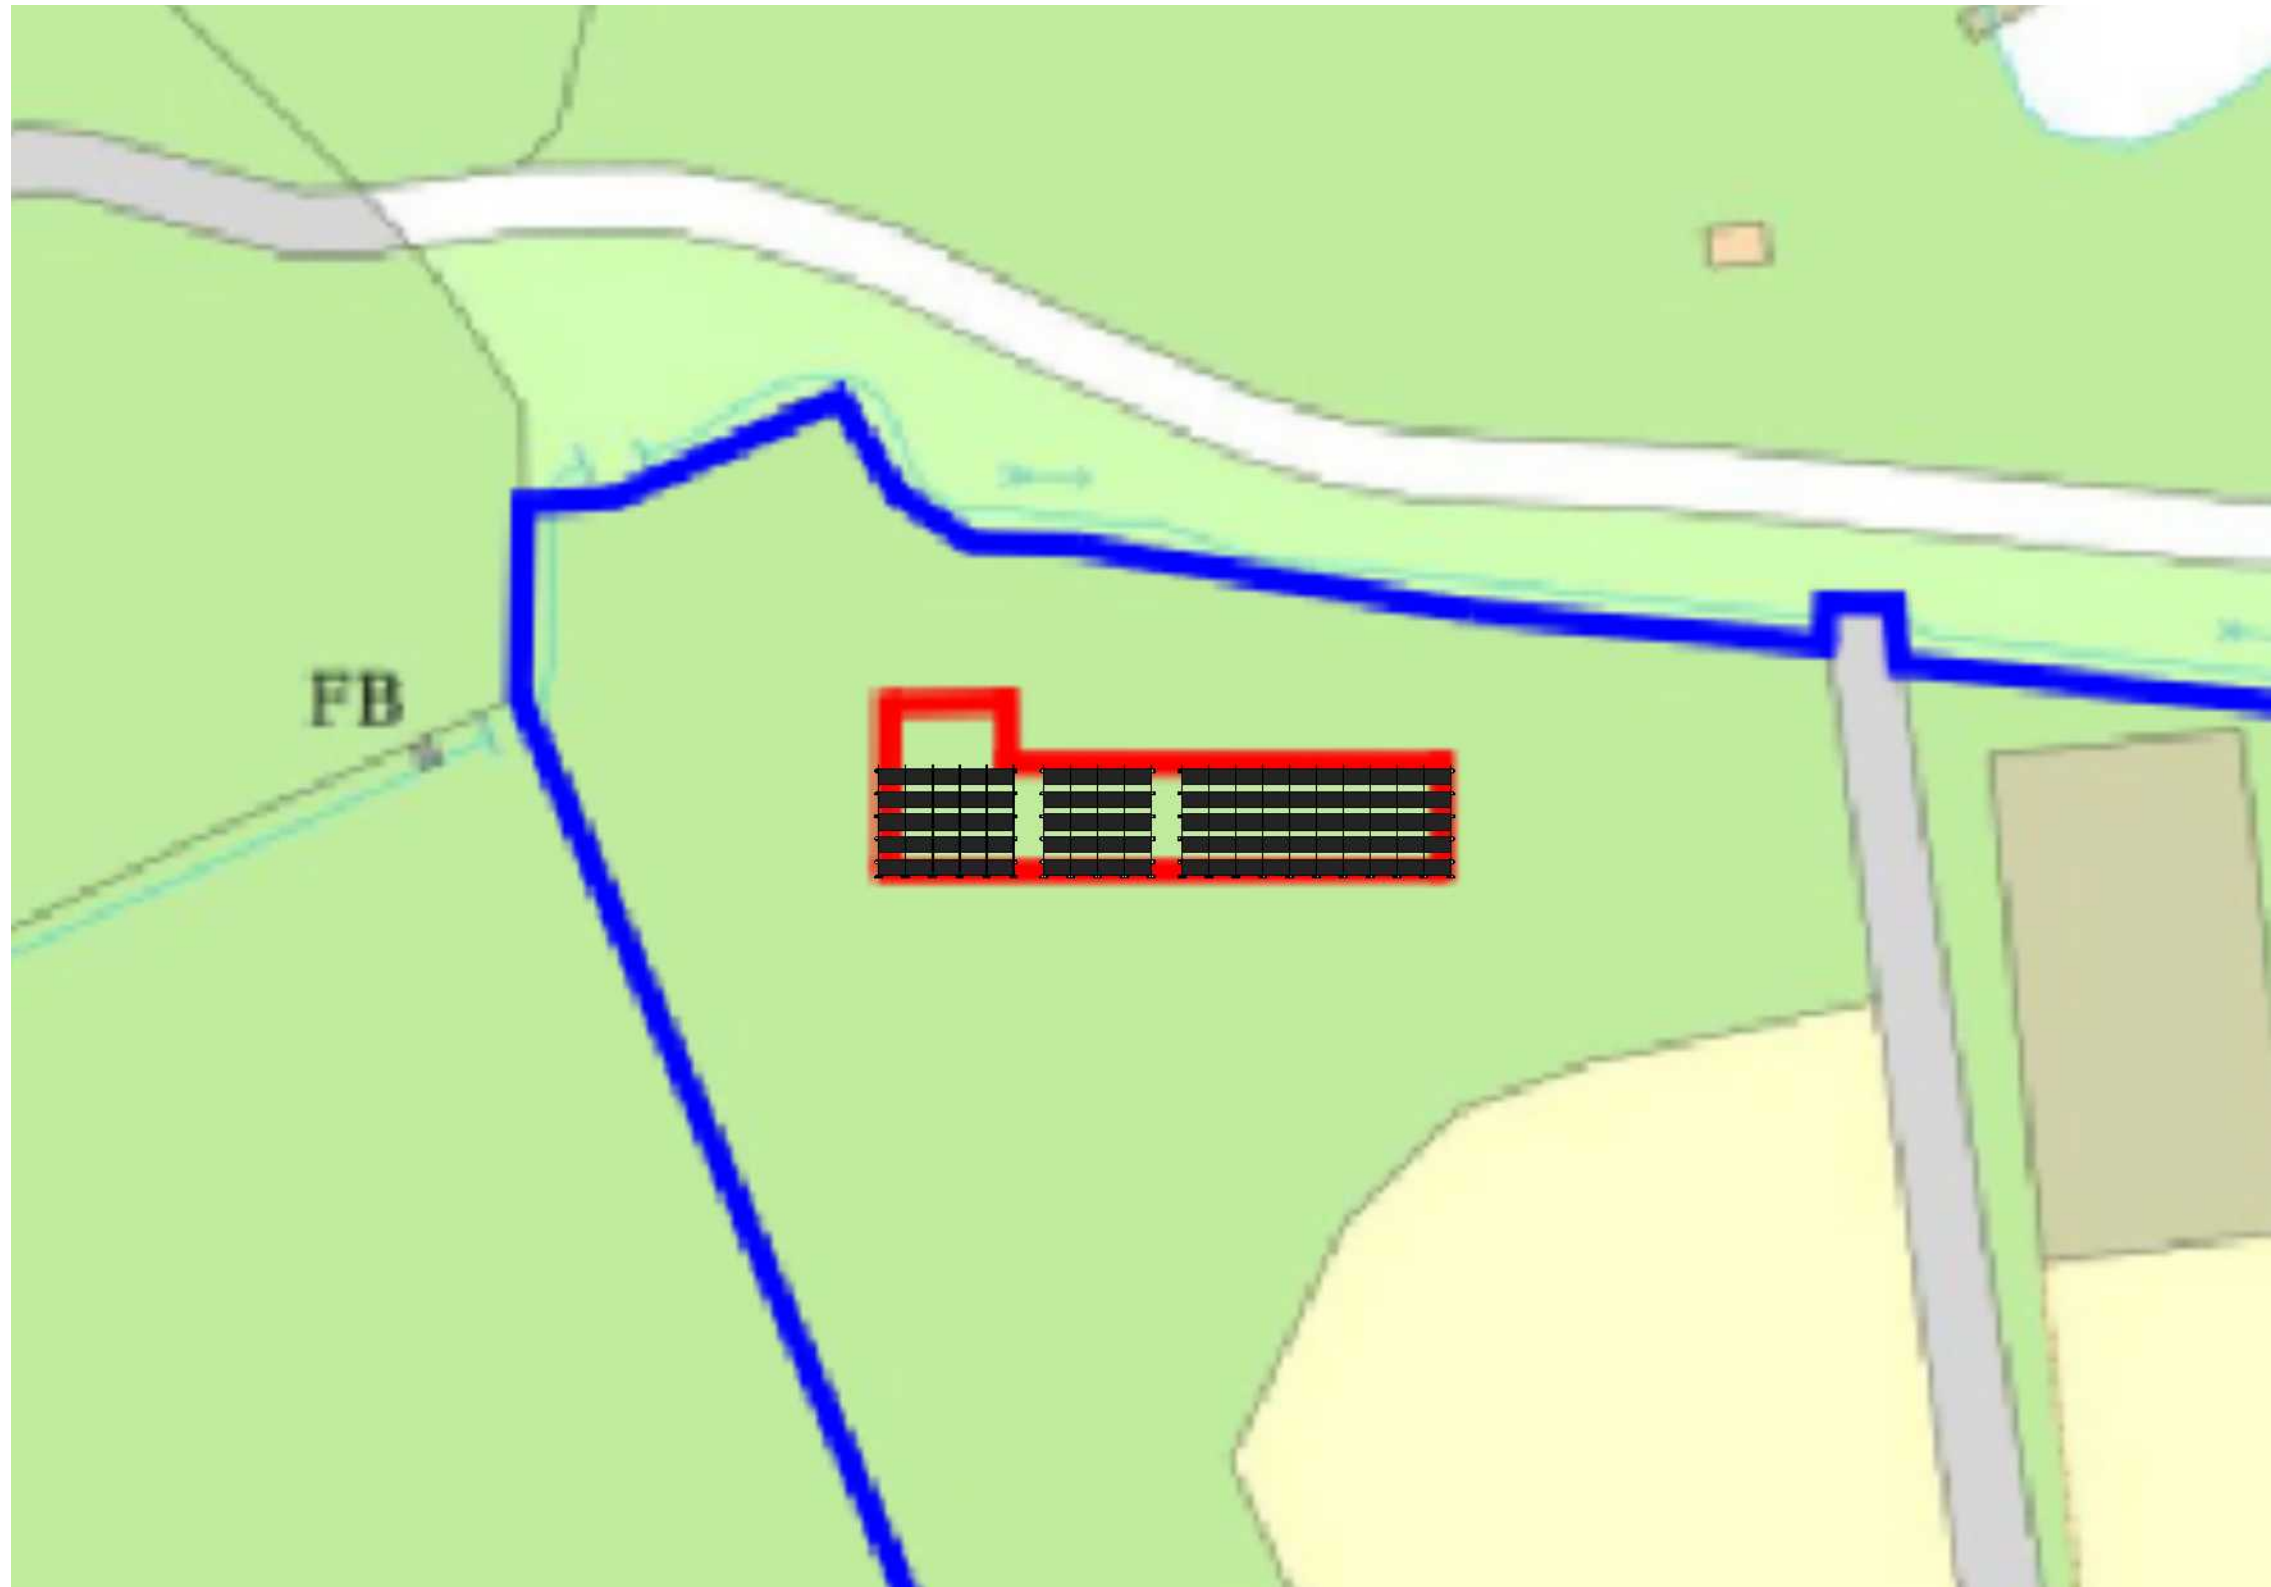

Development Footprint

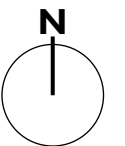

SPIRIT
ENERGY

Spirit Energy

44 Portman Road, Reading, Berkshire, RG30 1EA
Telephone: 01189514490 Fax: 01189514499

SITE
Holt Farm House
B14 6RT

DESCRIPTION
Block Plan

CLIENT
Mr Richard Learoyd

DATE	11/02/2026	SCALE	1:500 @A3
DRAWN	JT	DRAWING NO.	40621-1
		REV	A