




North (Site) - Existing
1 : 200

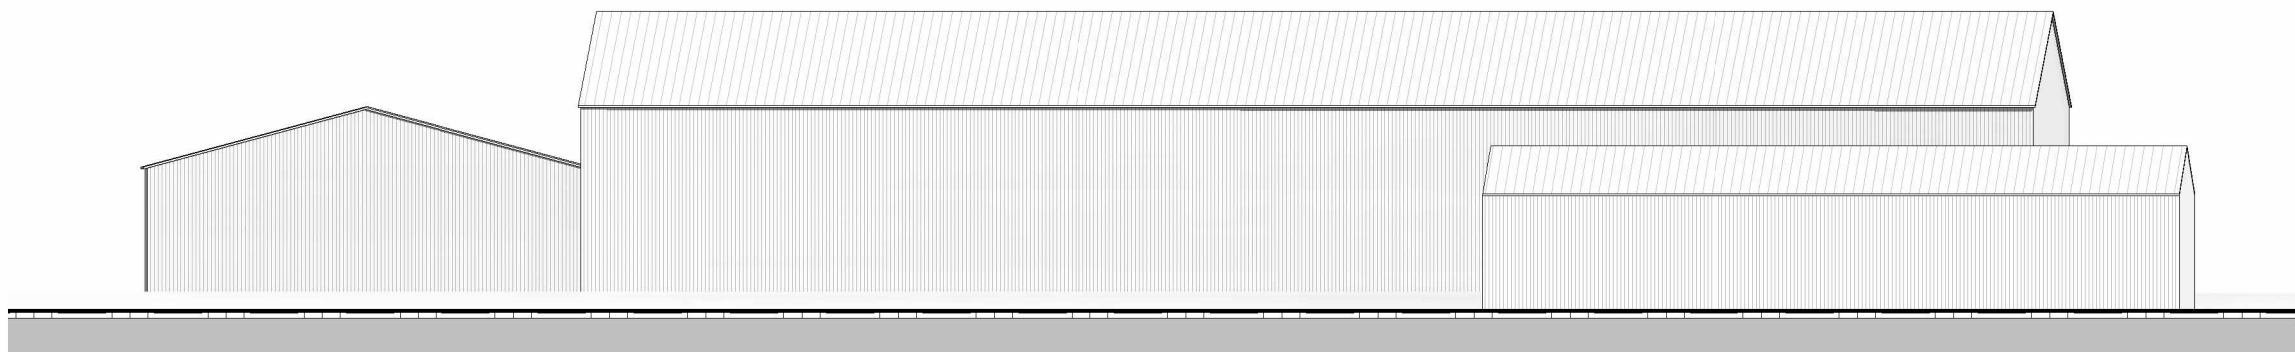


South (Site) - Existing
1 : 200

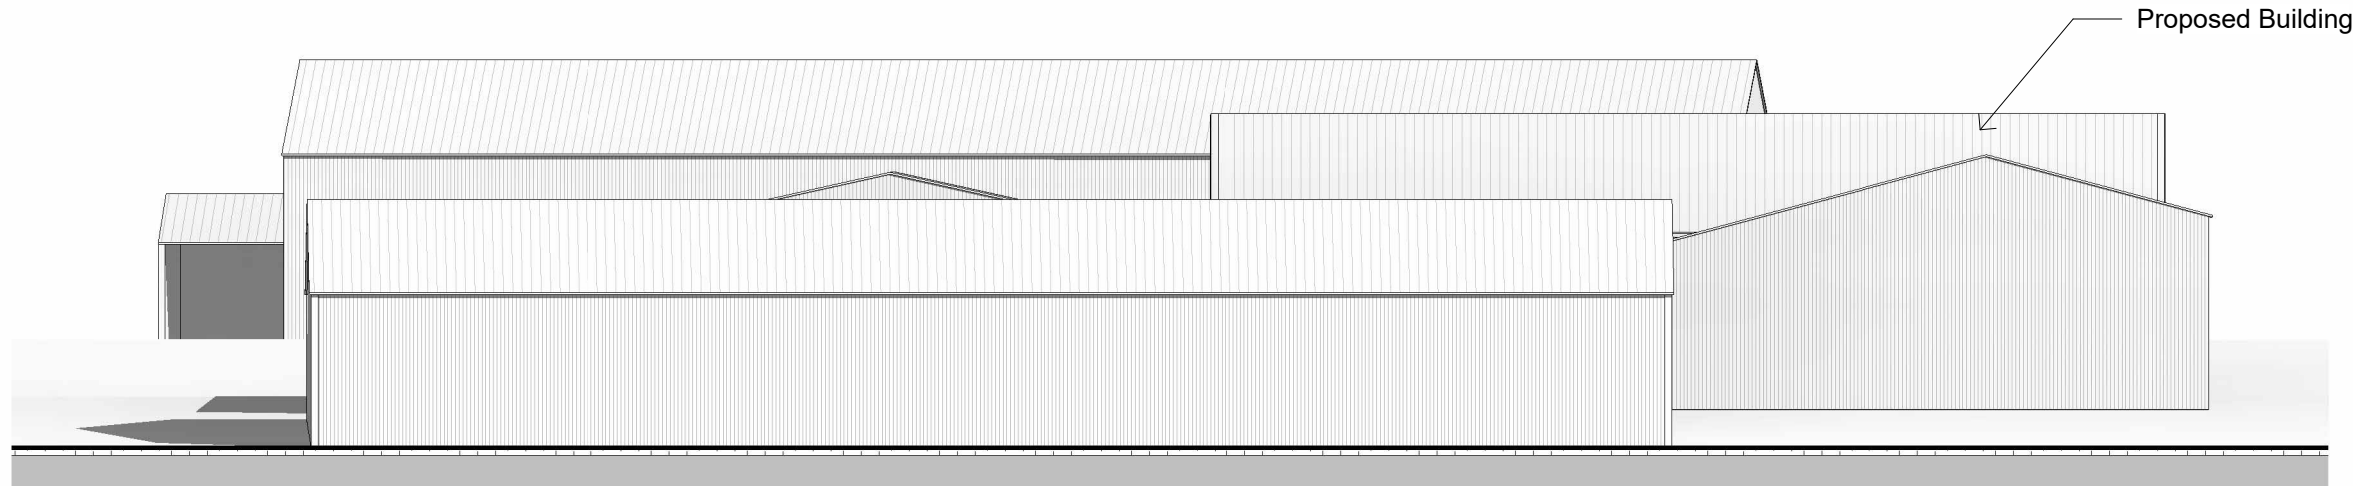


North (Site) - Proposed
1 : 200

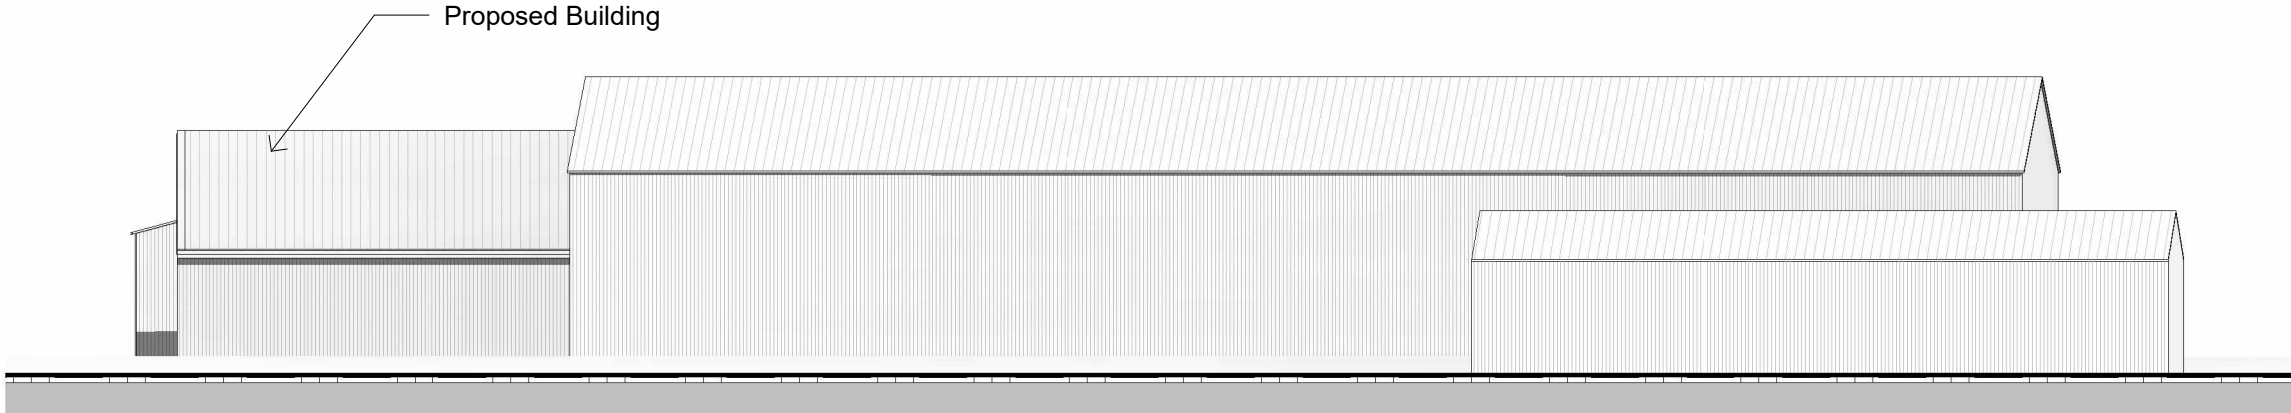


South (Site) - Proposed
1 : 200

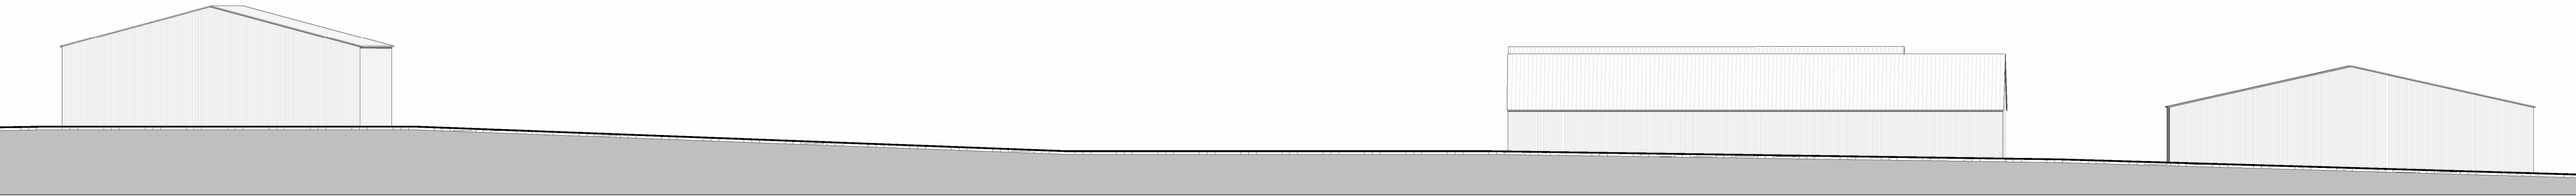


East (Site) - Existing
1 : 200

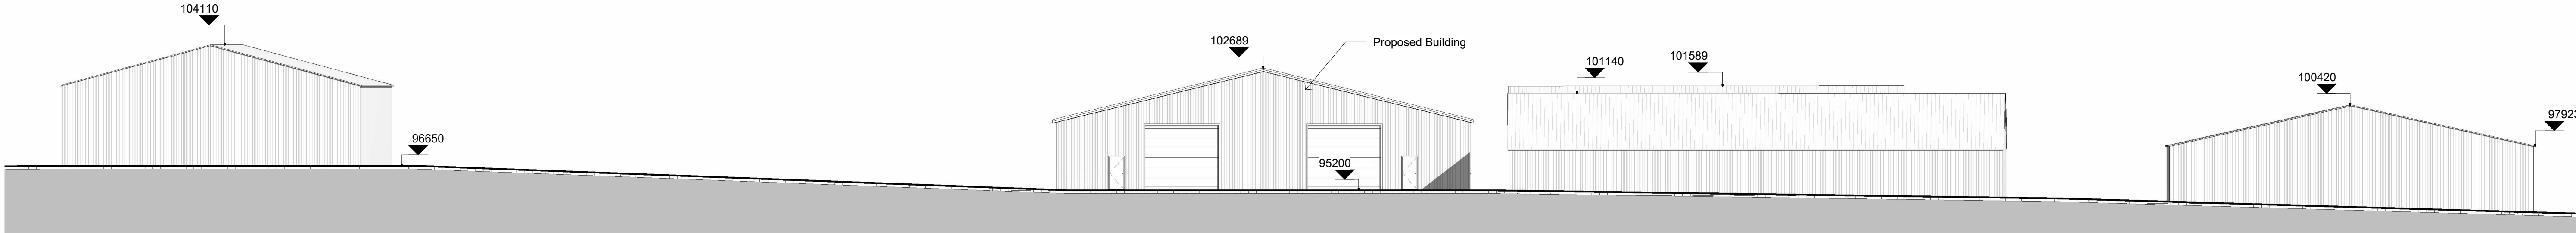


East (Site) - Proposed
1 : 200

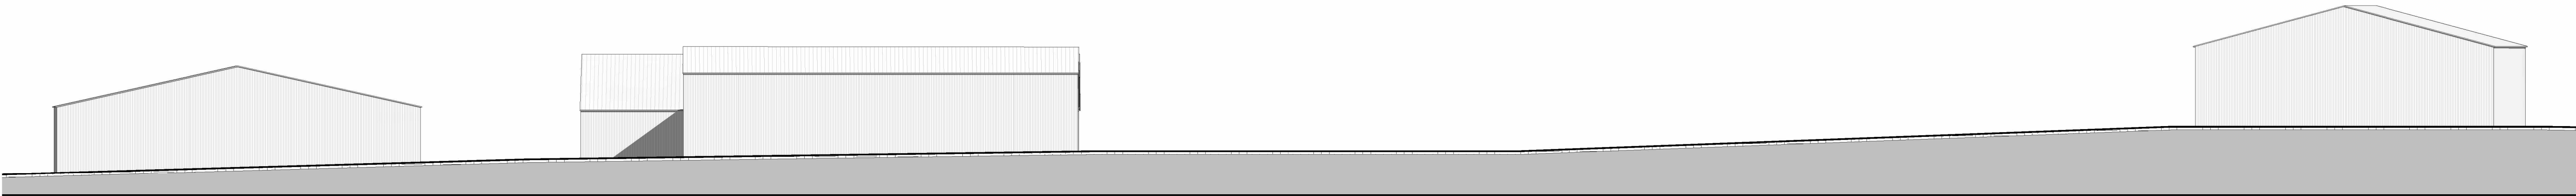

West (Site) - Existing
1 : 200

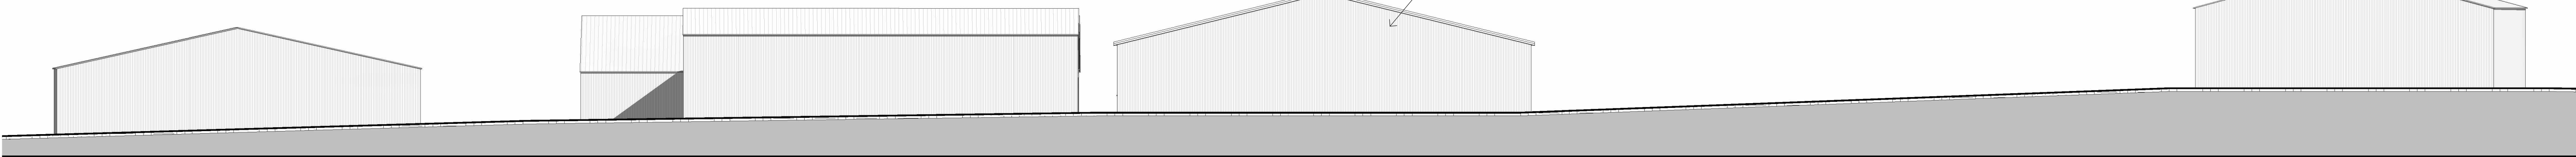

West (Site) - Proposed
1 : 200

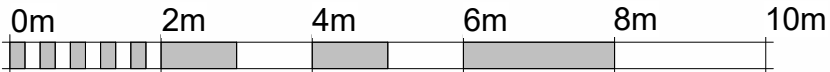

VISUAL SCALE 1:100 @ A1

Rev No.	Revision Note.	Date	Drawn	Checked

Project number	Client	Project
01971-05	Stockton Dairy	Storage Building
Title	Site Elevations	
Date	Sheet	Scale
26.01.26	02	1 : 200
Drawn by	Checked by	Paper Size
TJ	AW	A1
BOURNE VALLEY ASSOCIATES		
ANDOVER LANE FARM FABERSTOWN ANDOVER HAMPSHIRE SP11 9PE Tel: 01264 850159 Email: info@bournevalley.co.uk		

