




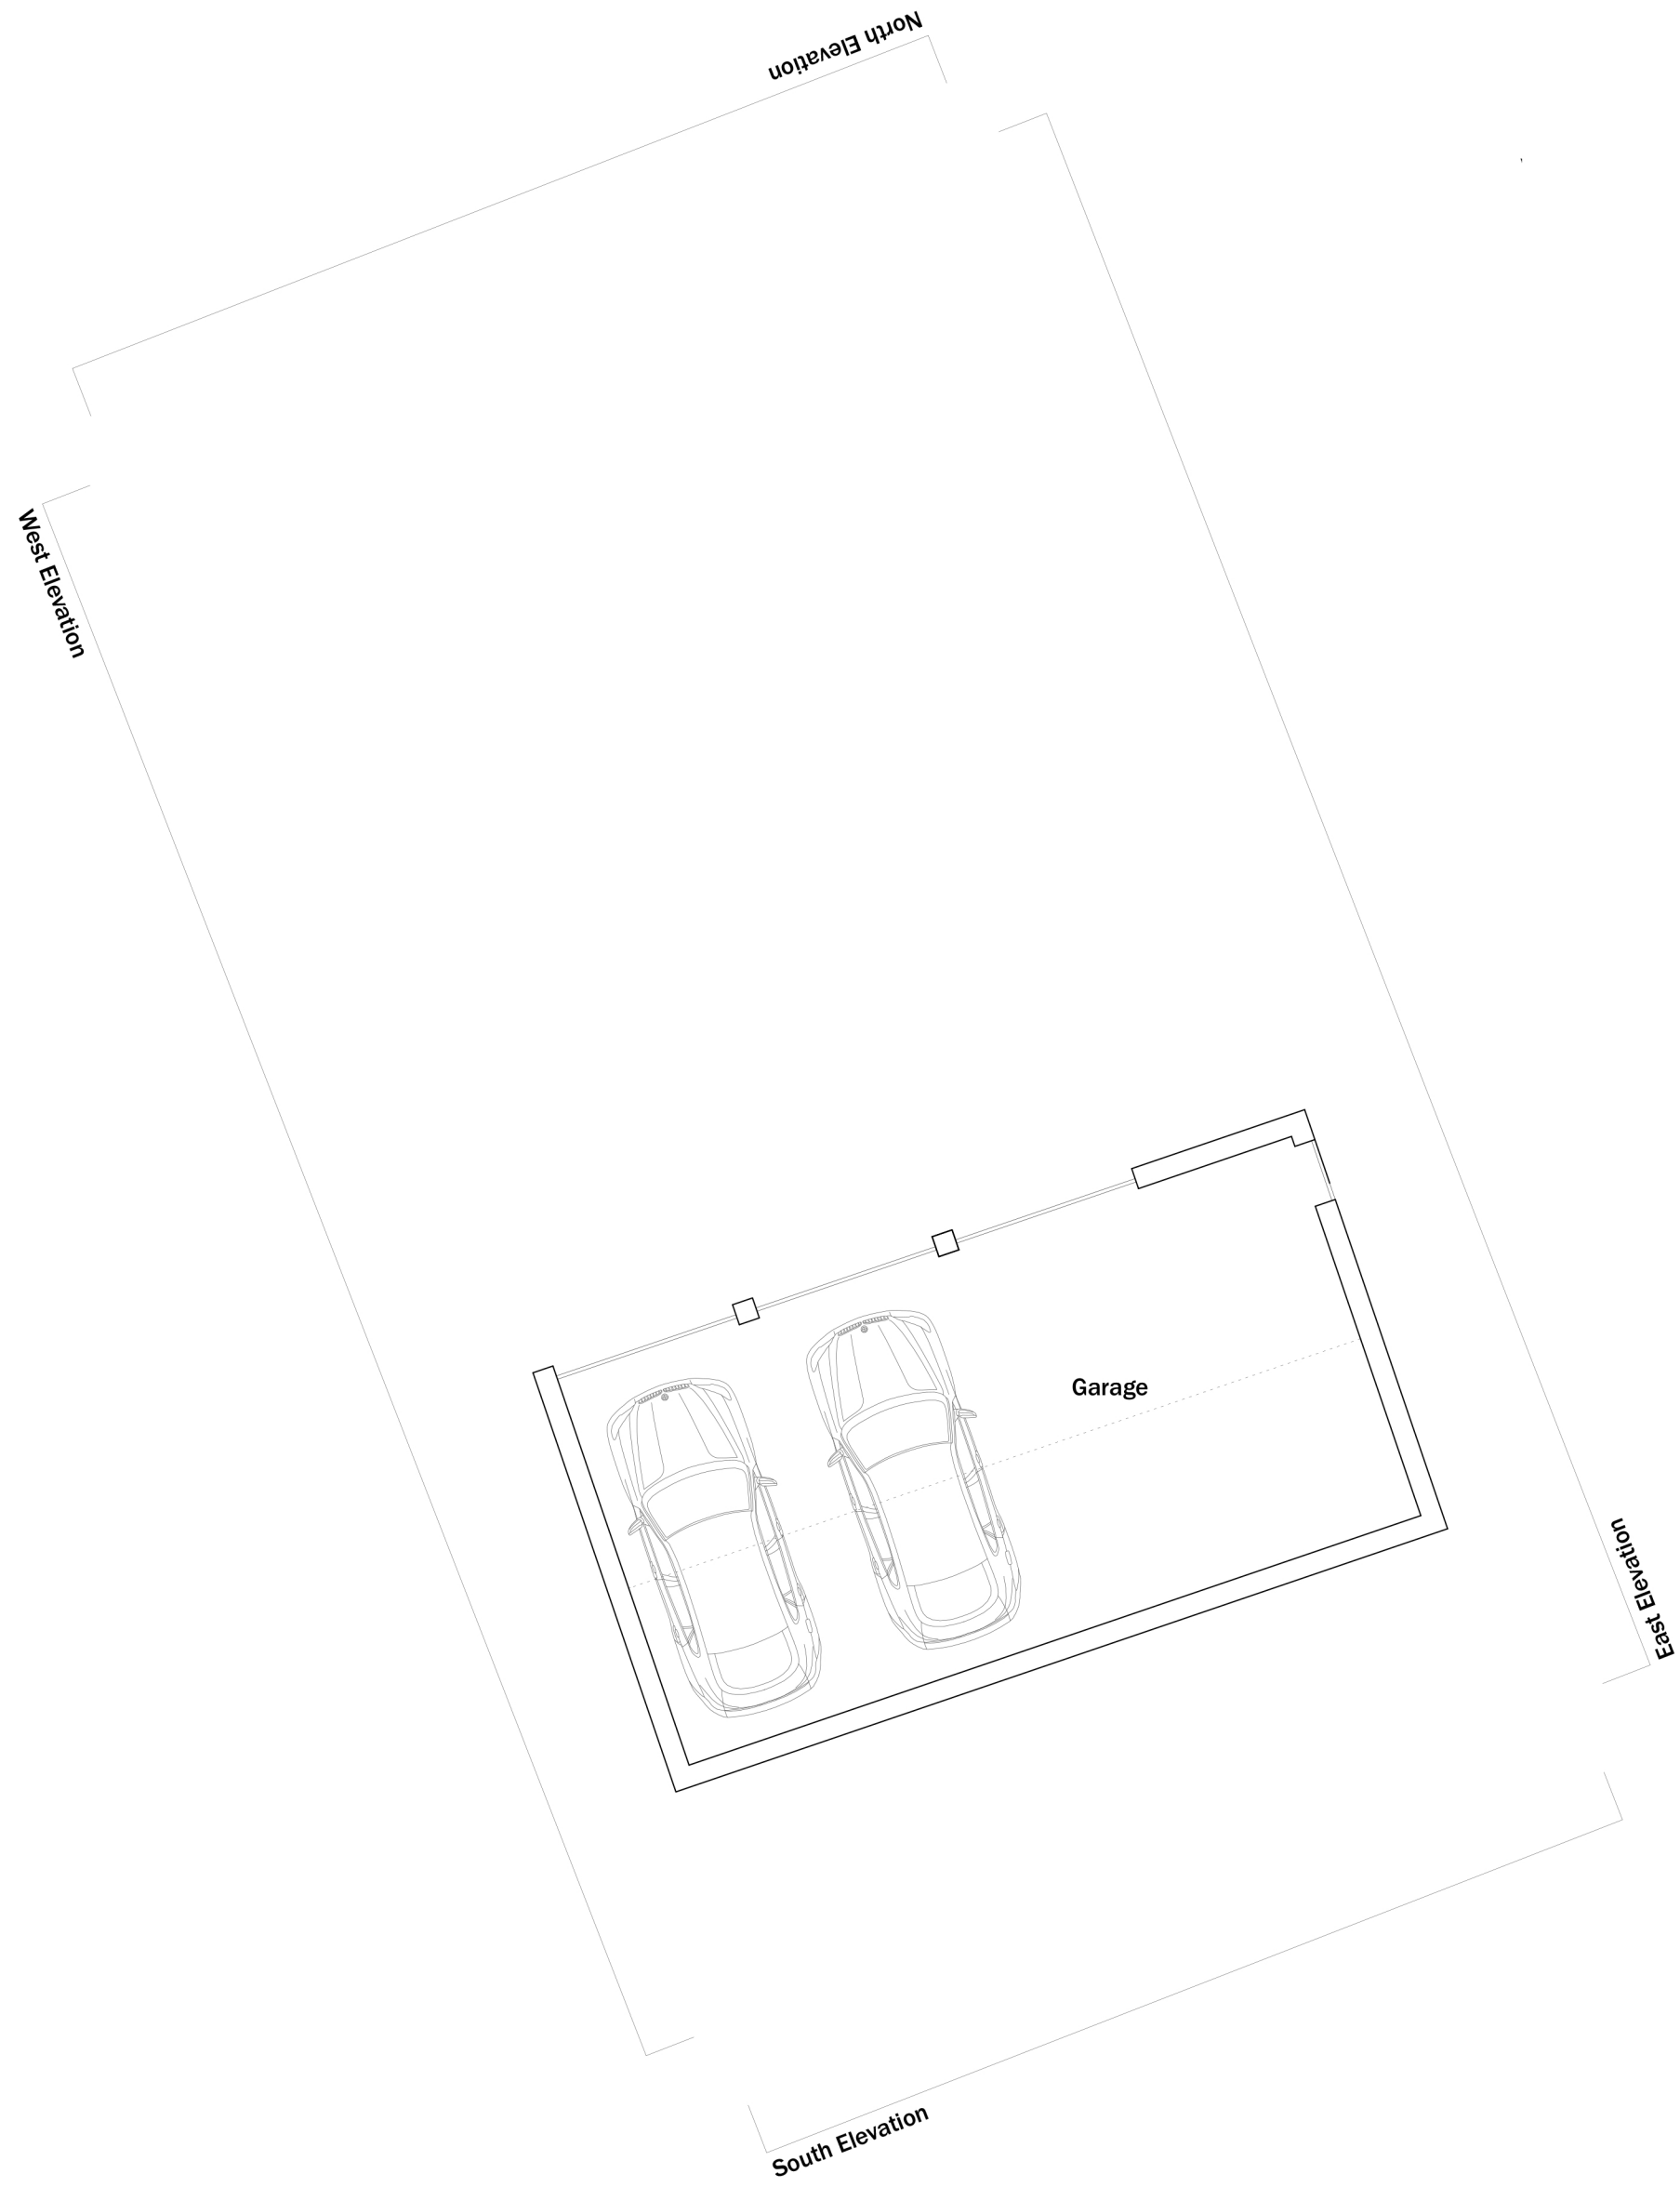


Garage Proposed Plan | 1:100

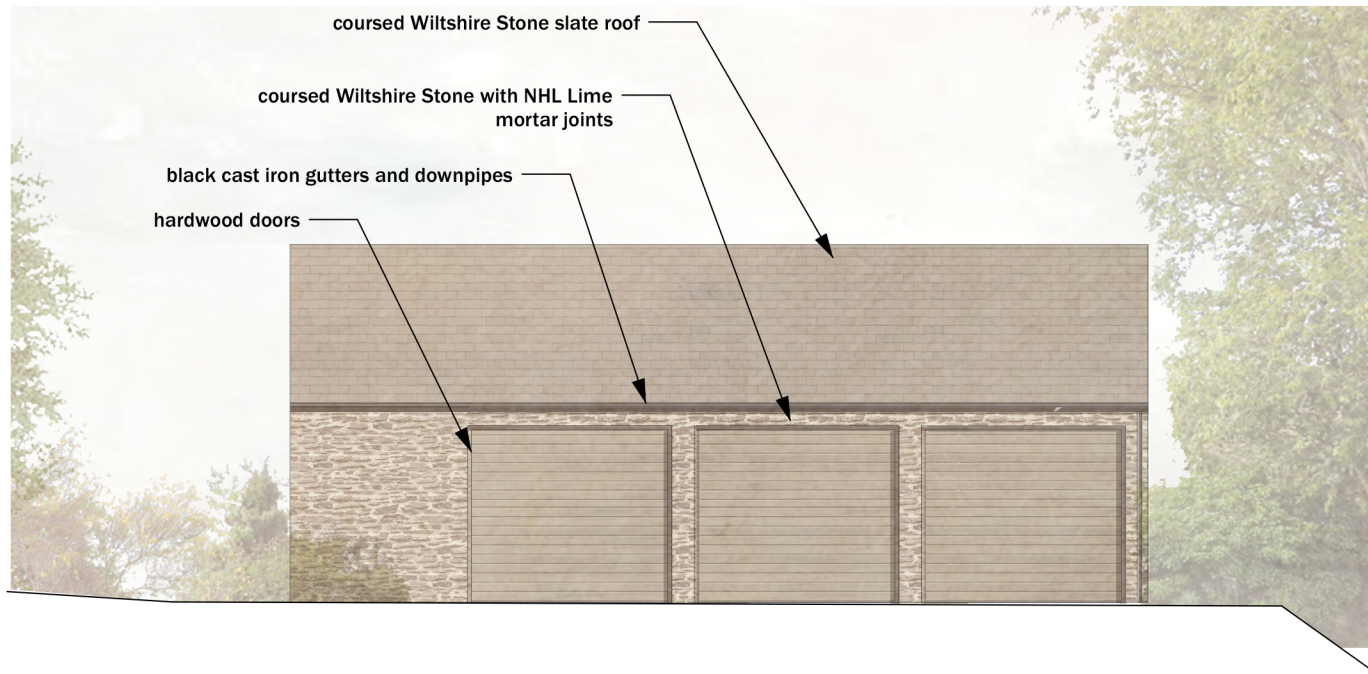

North [Front] Elevation | 1:100

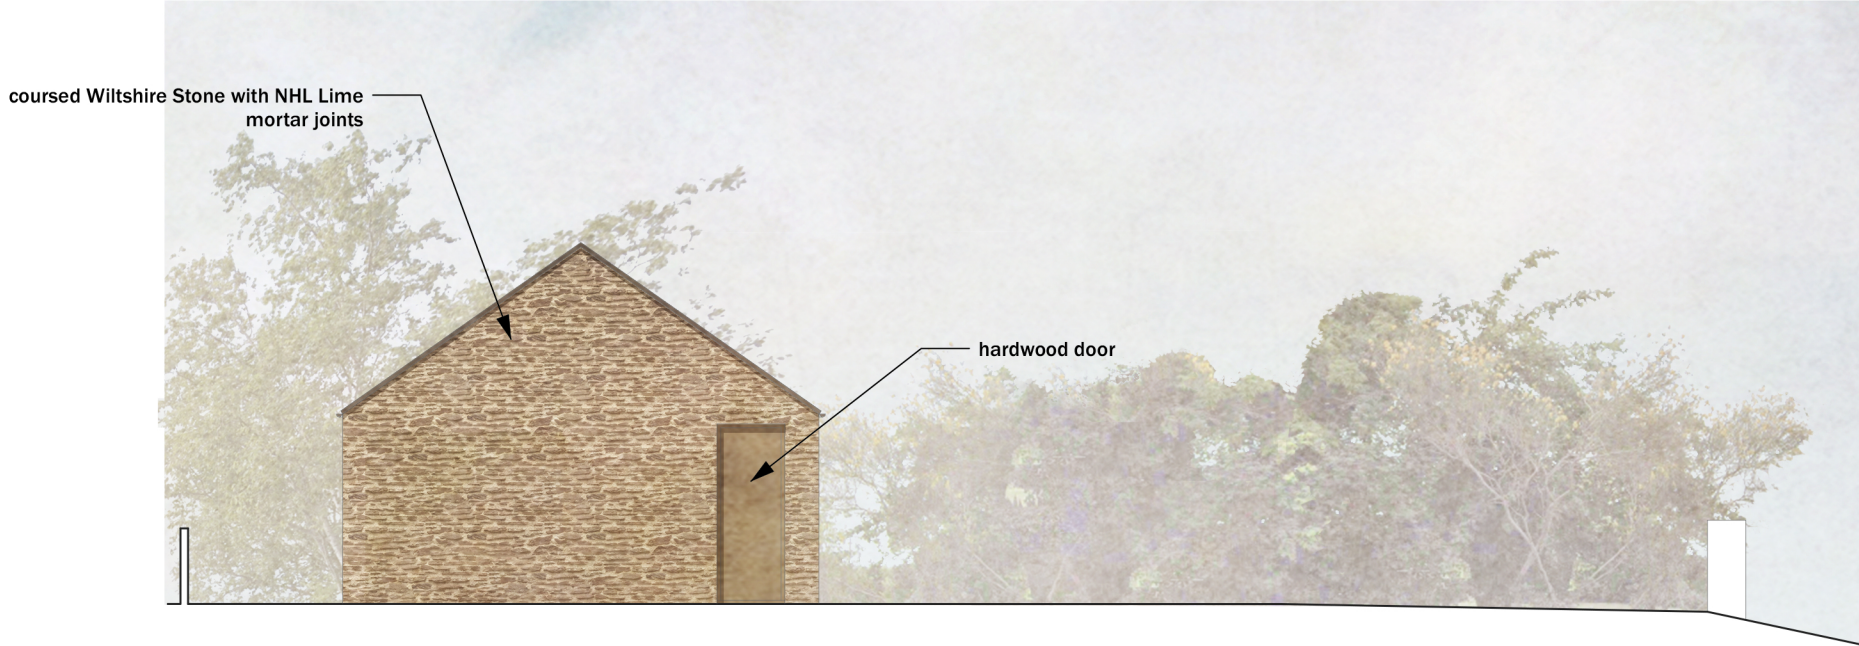

East [Side] Elevation | 1:100

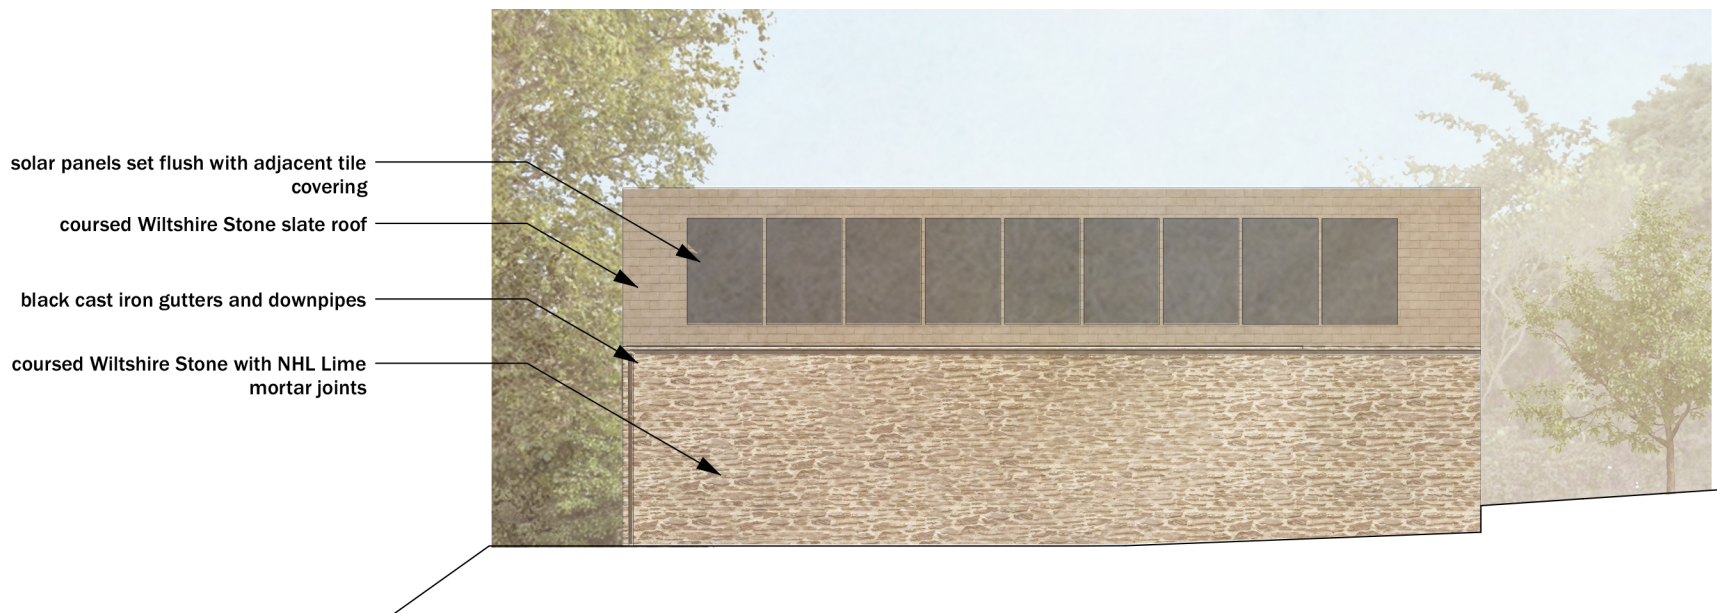

South [Rear] Elevation | 1:100



West [Side] Elevation | 1:100

