
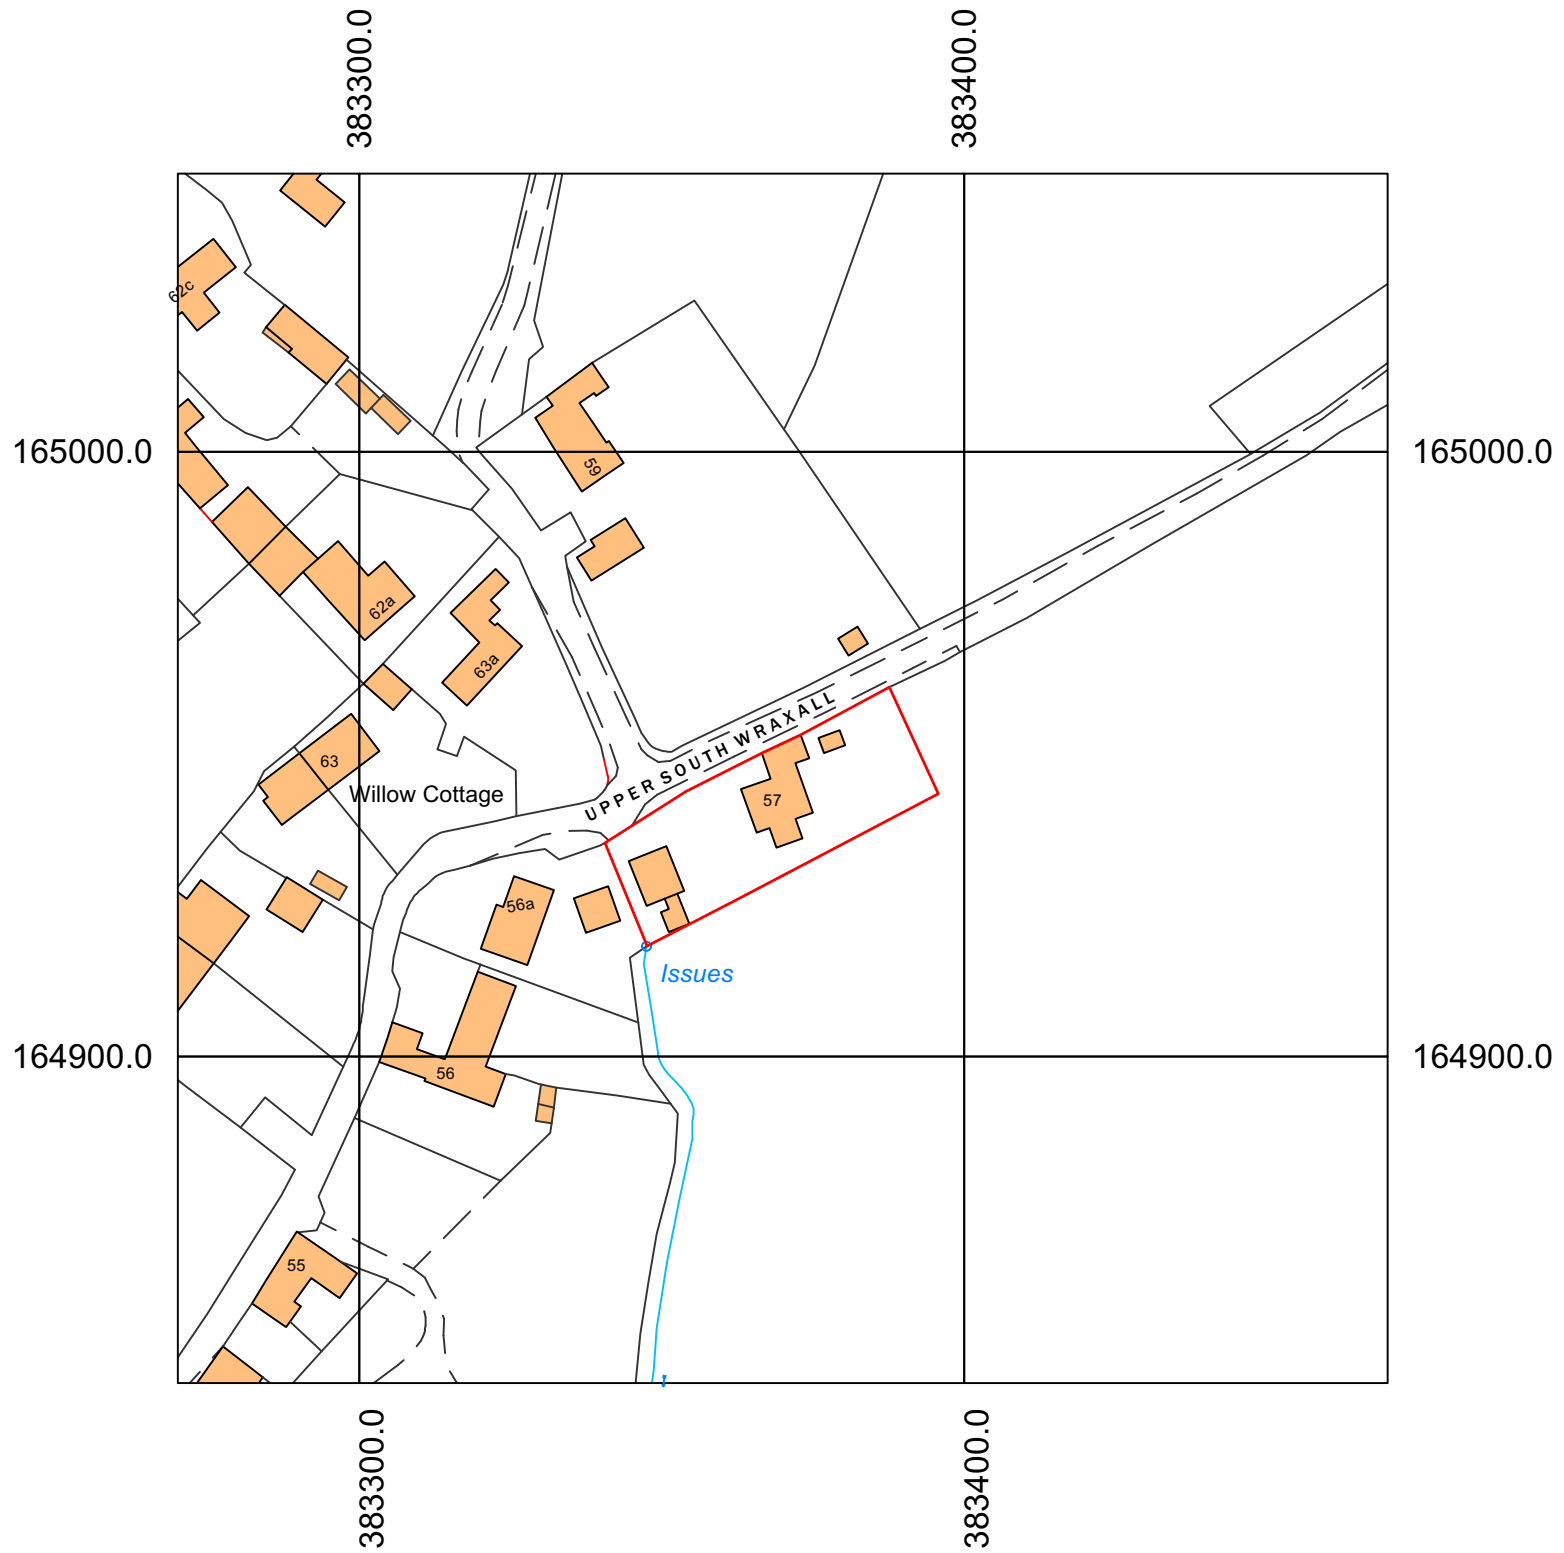


Existing Site Location | 1:1250

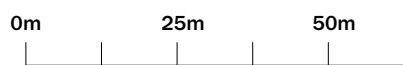

REV B - PAPER SIZE UPDATED

James Grayley Architects

The Old Schoolhouse, Countess of Huntingdon Chapel, Vineyards
Bath, BA1 5NA
T 01225 573490
studio@jamesgrayley.com

Random Forge

Existing Site Location

1:1250 @ A3

January 2026

PLANNING

156/P/000 REV B