


Site Boundary



Development Footprint

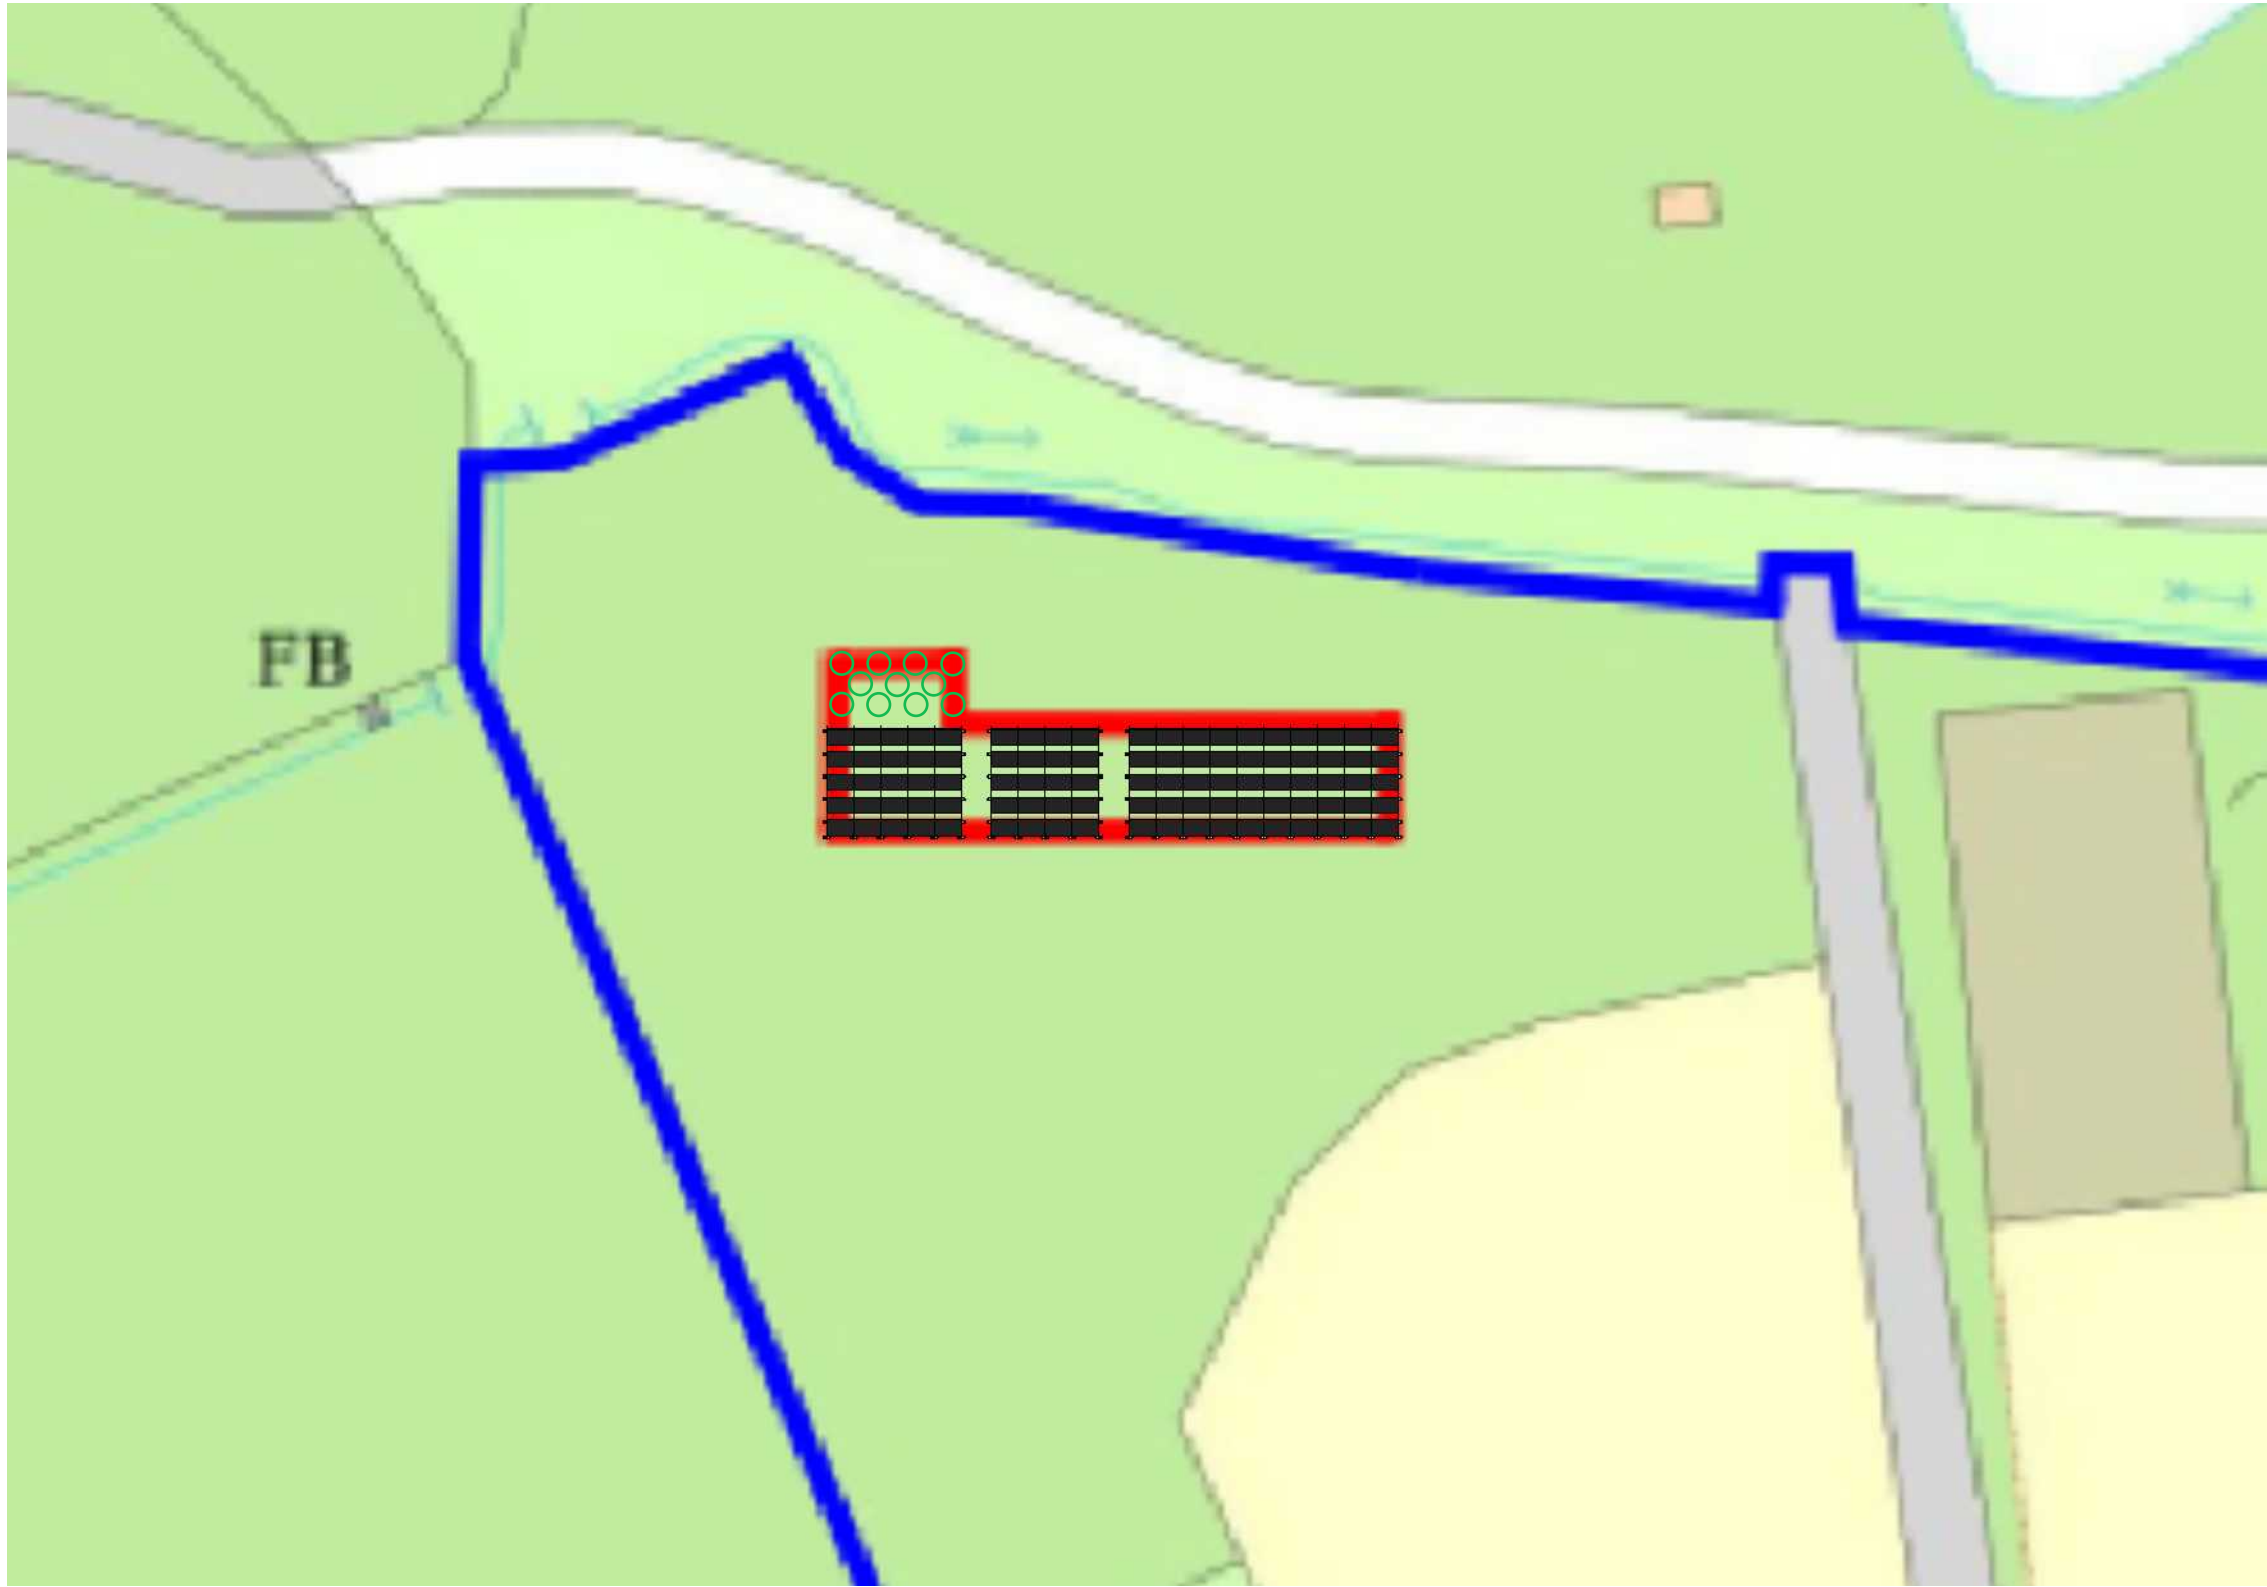

Location of trees



11 native tree seedlings to be planted behind the solar array as part of the site's biodiversity enhancement. Species to include locally appropriate native varieties. Trees to be spaced evenly with suitable guards and maintained for establishment.



Spirit Energy

44 Portman Road, Reading, Berkshire, RG30 1EA
Telephone: 01189514490 Fax: 01189514499

SITE

Holt Farm House
B14 6RT

DESCRIPTION

Trees & Hedges

CLIENT

Mr Richard Learoyd

DATE	11/02/2026	SCALE	1:500@A3
DRAWN	JT	DRAWING NO.	40621-7
		REV	A