



0 1 2 3 4 5m



SECTION THROUGH OUTRIGGER

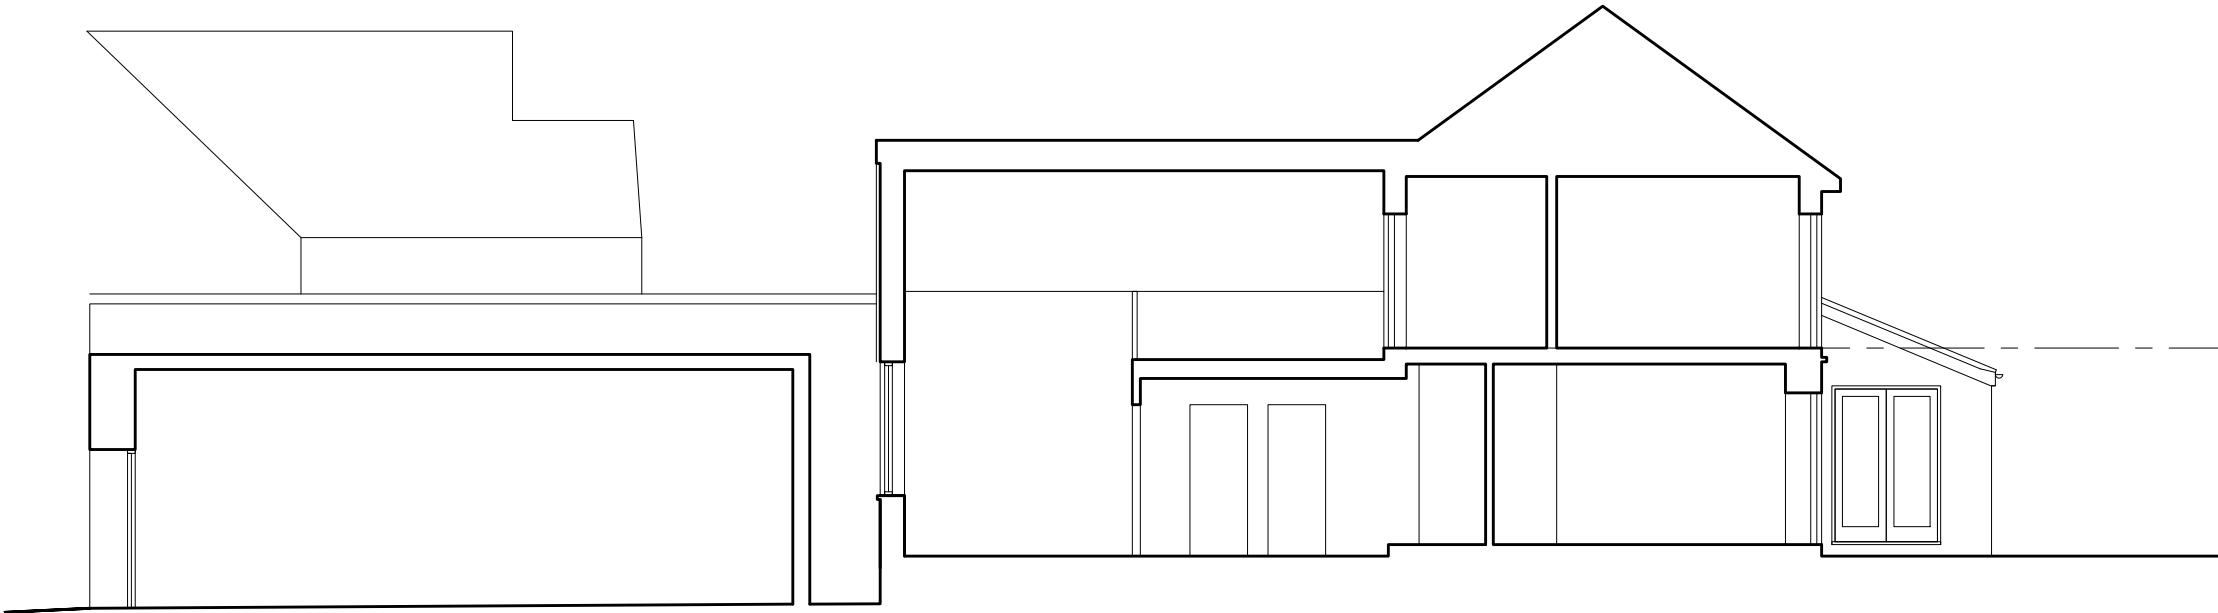

LONGITUDINAL SECTION

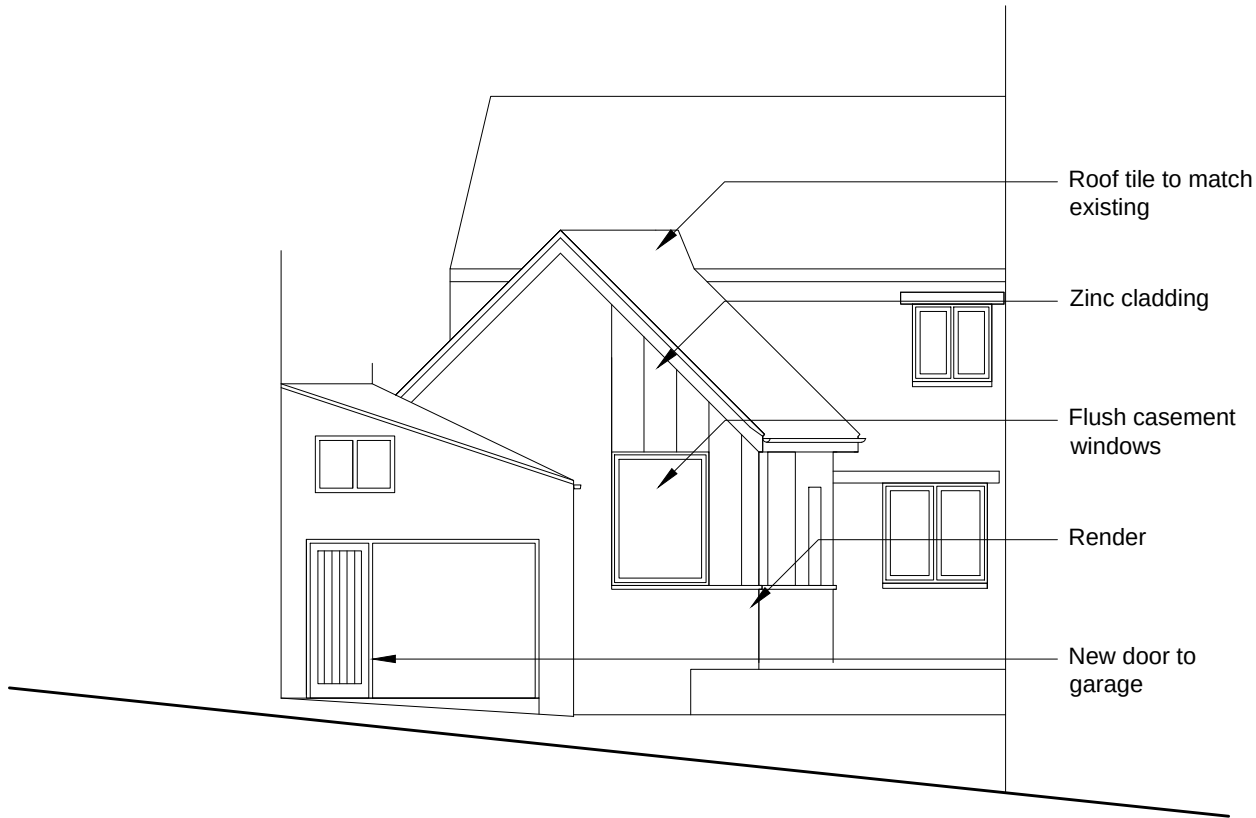

FRONT (STREET) ELEVATION

Rev	Date	Description
-	-	-



C3 Design Limited
3 Harestock Road
Winchester
SO22 6NS
T 0845 458 1544

site	Wendy Cottage, Back Hill, Malmesbury SN16 9BT
title	Proposed Elevation and Section

date	Feb'26	scale	1:100@A3
job	941	drawing no	/P07
		rev	-