




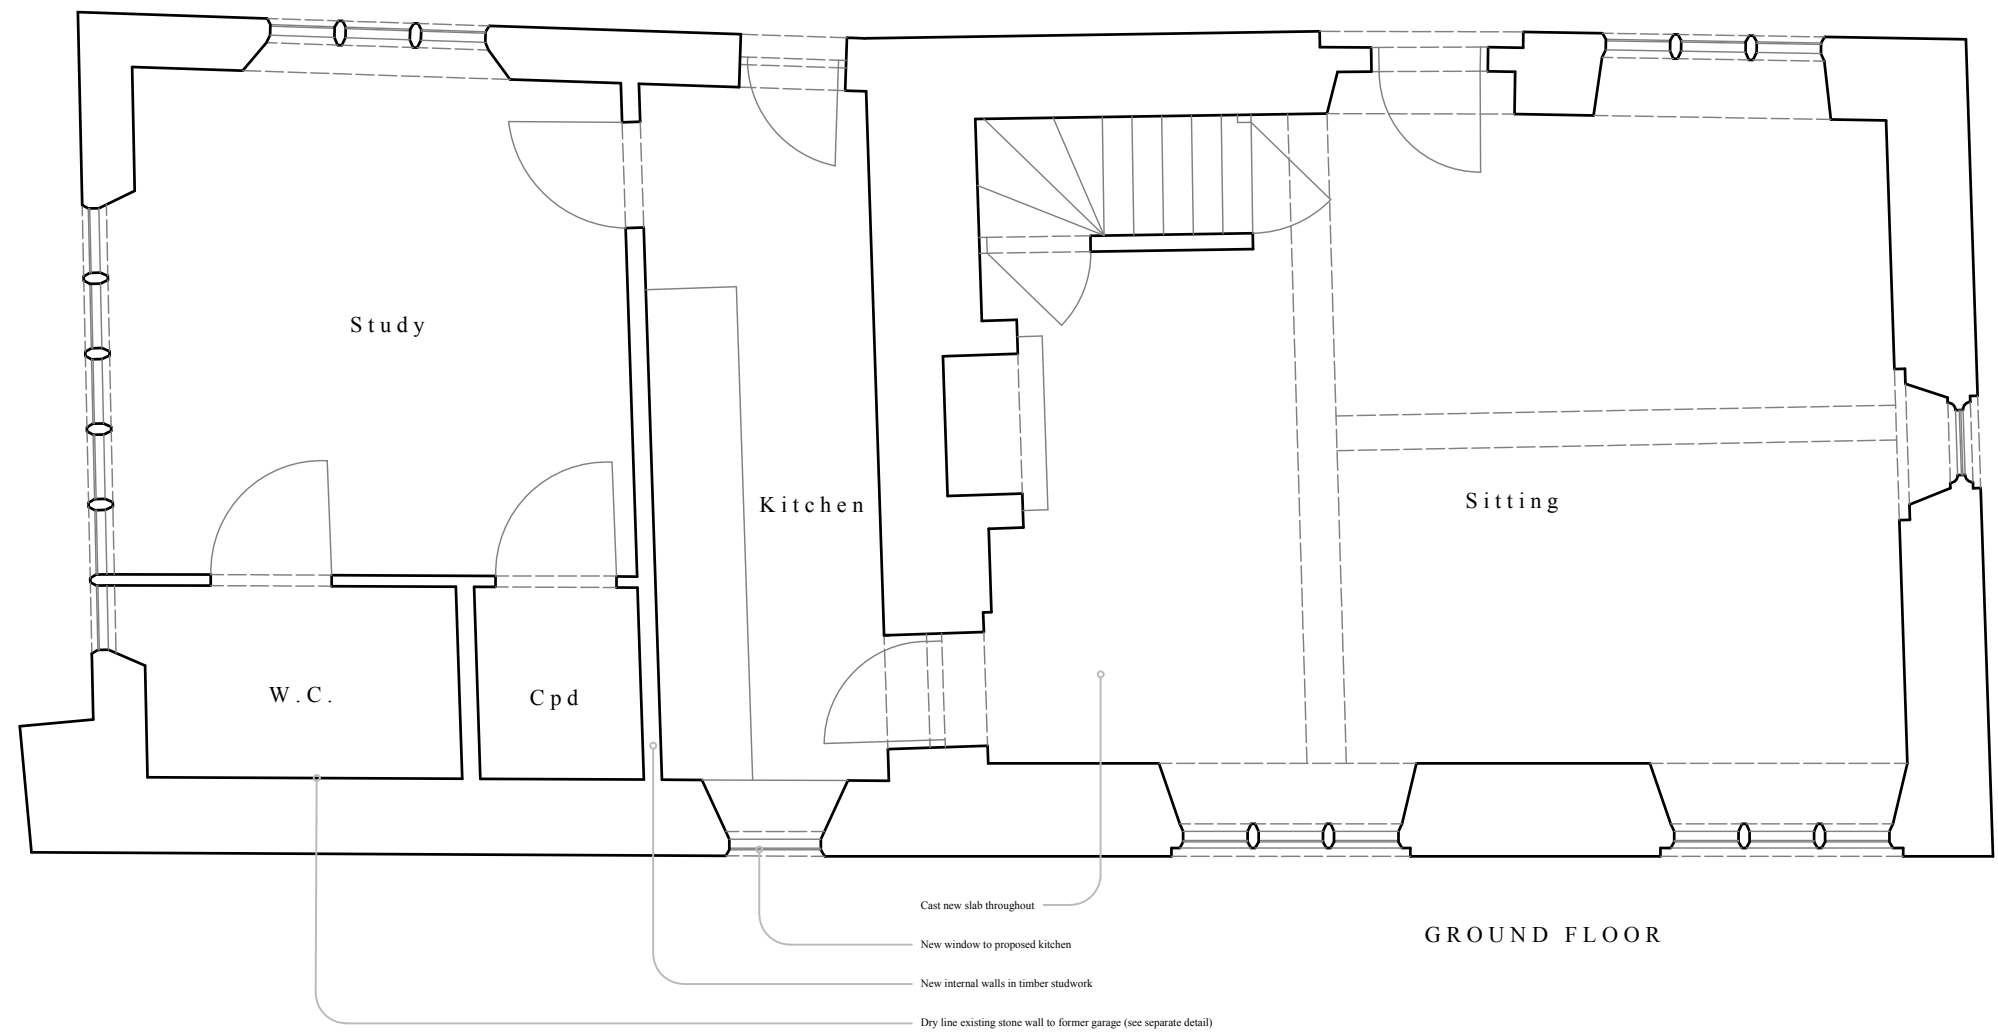

GROUND FLOOR

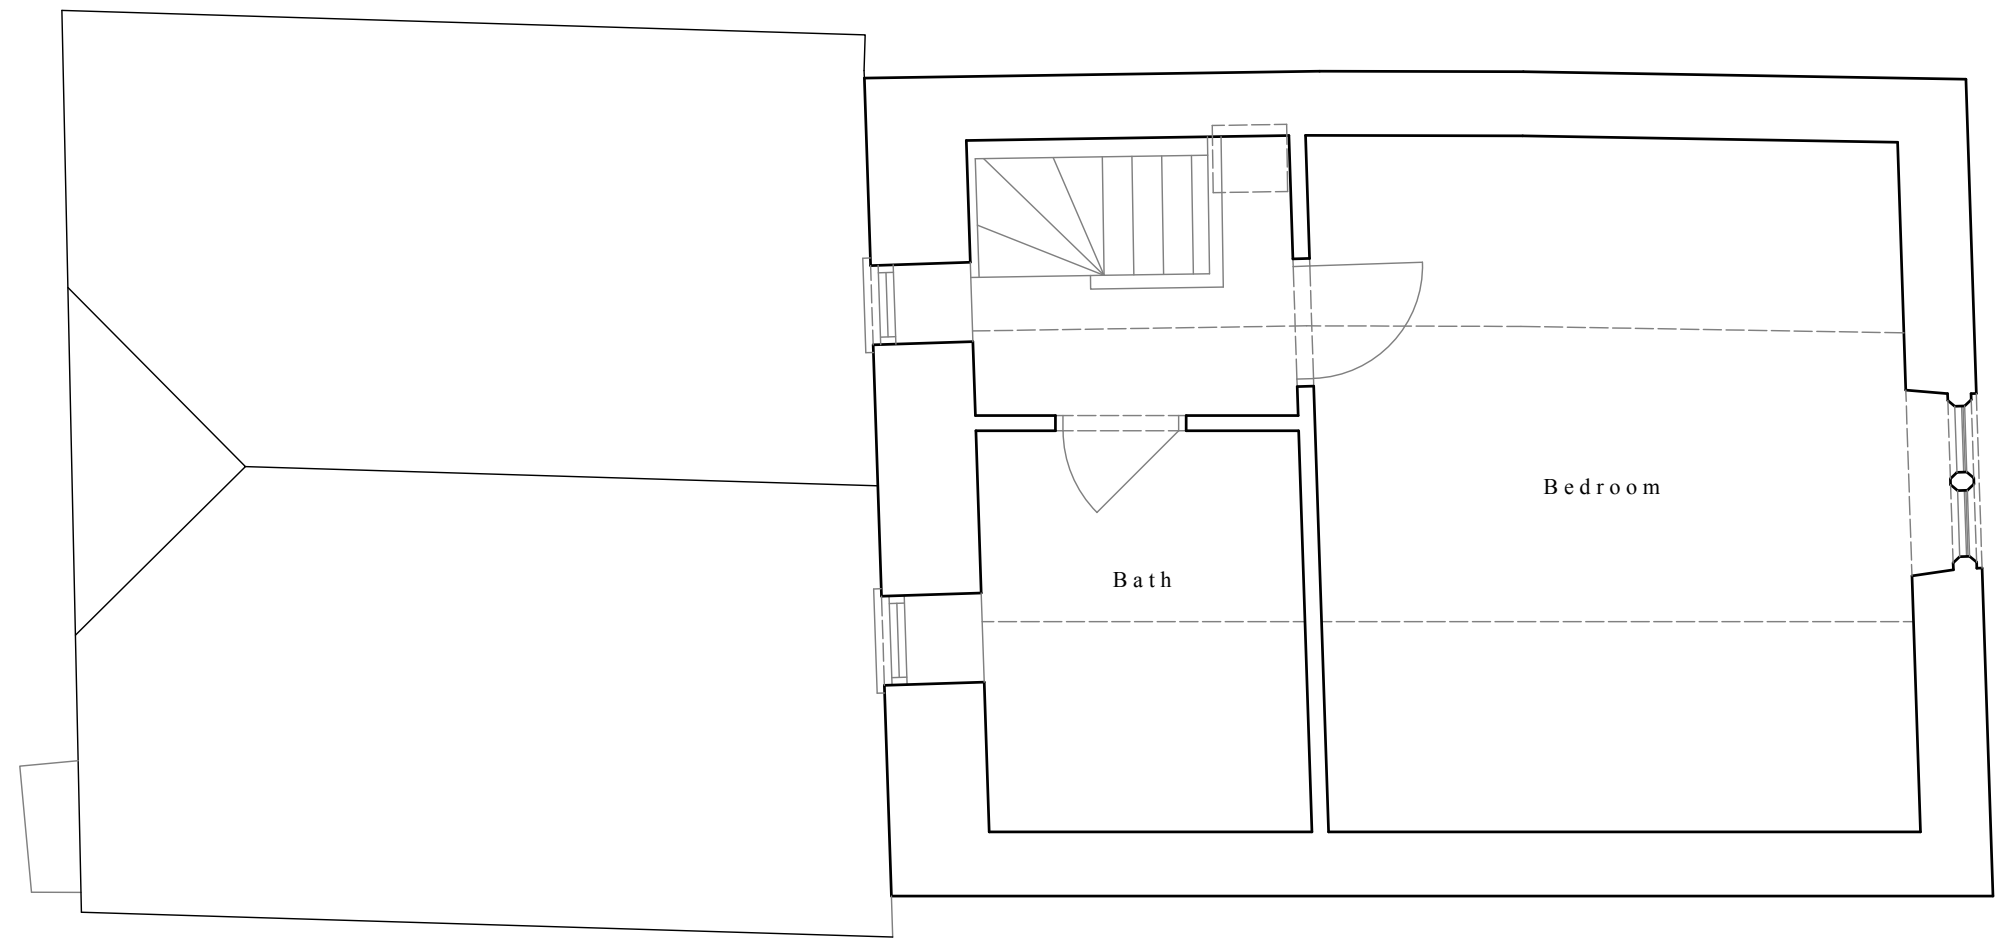

FIRST FLOOR

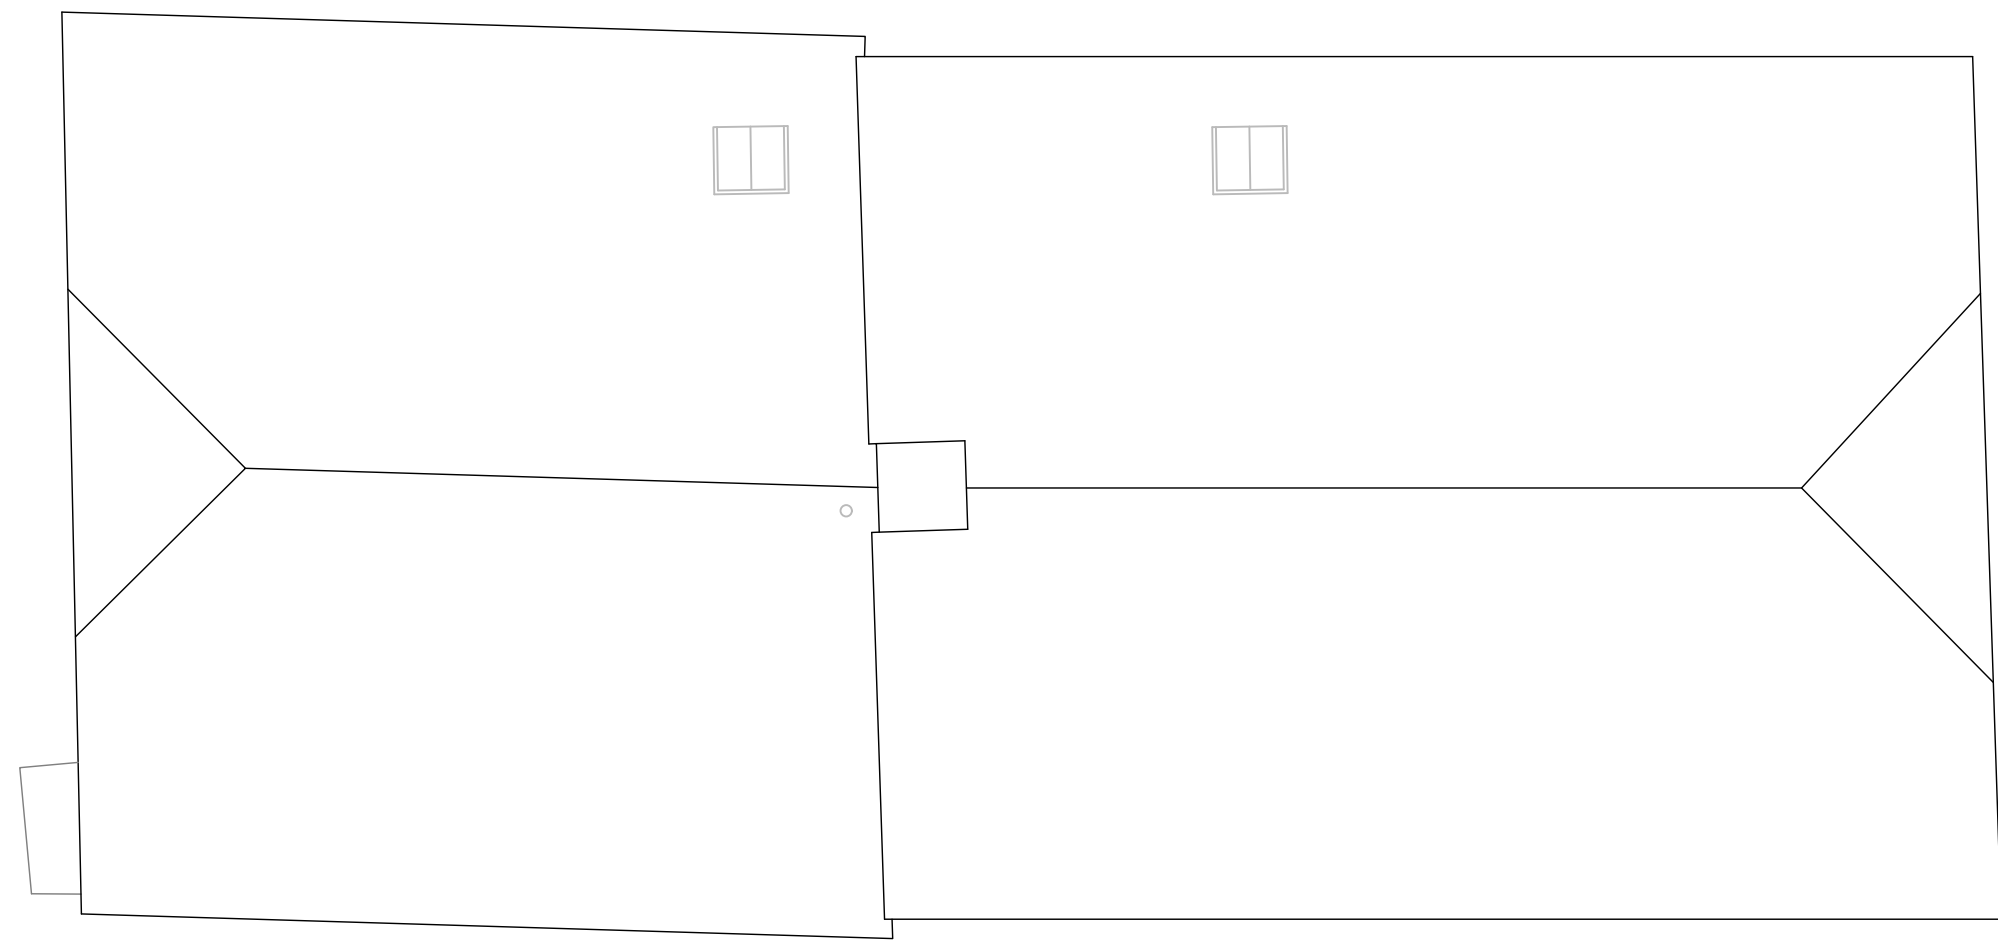

WEST ELEVATION



EAST ELEVATION



SOUTH ELEVATION

