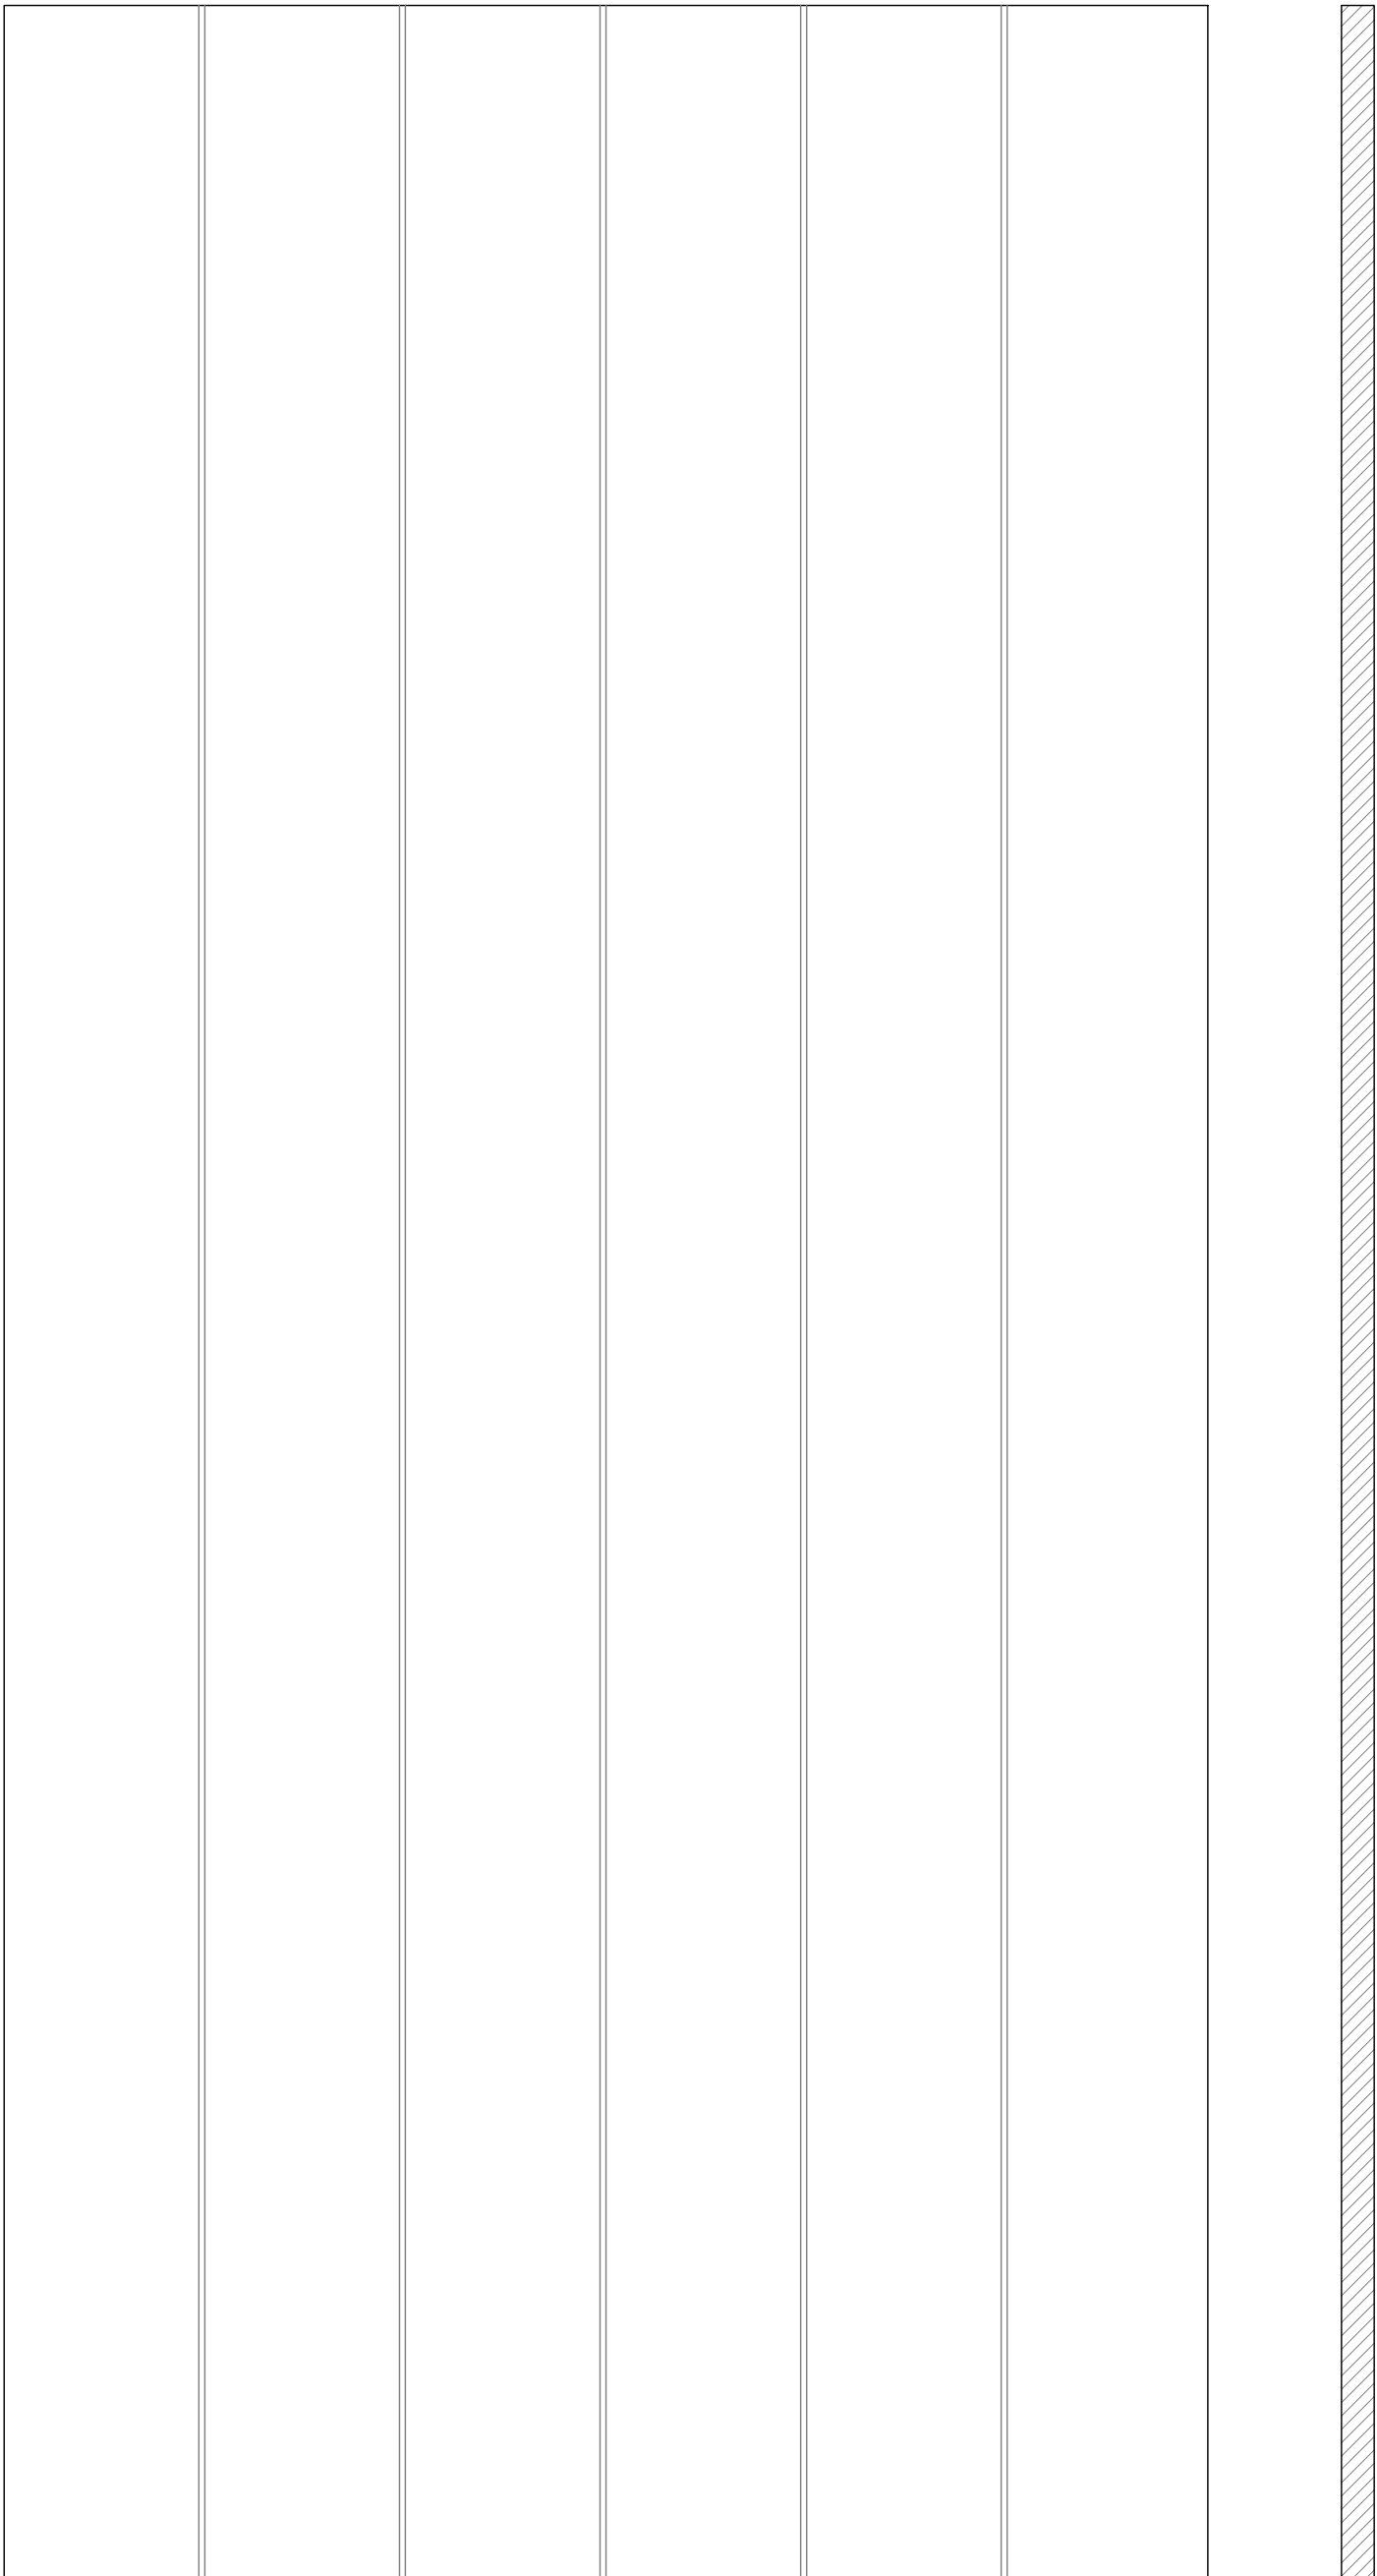
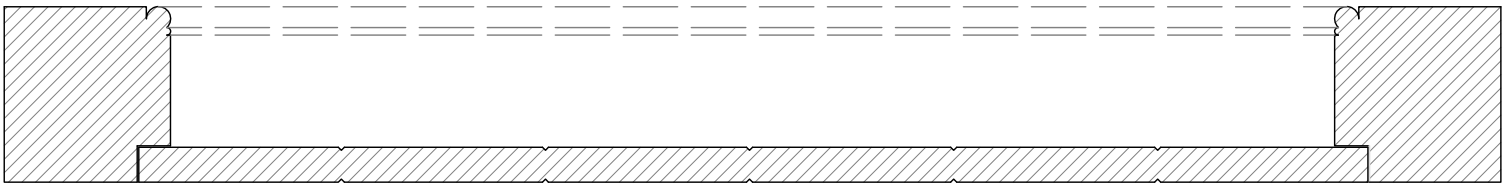


Edward Checkley | Conservation Architect

Project:		Drawing Title:	
The Cottage at Fitz House		Proposed Internal Door (where new or missing)	
Telford Magma		Scale:	Per Size Date
Wiltshire		1:5	A2 04.12.2024
Richmond Villa 7 Woodford Road, Exeter EX2 6LP		Drawn By:	Drawing Rev
design@edwardcheckley.co.uk +44(0)7811 809 822		EBPC	DET-02