

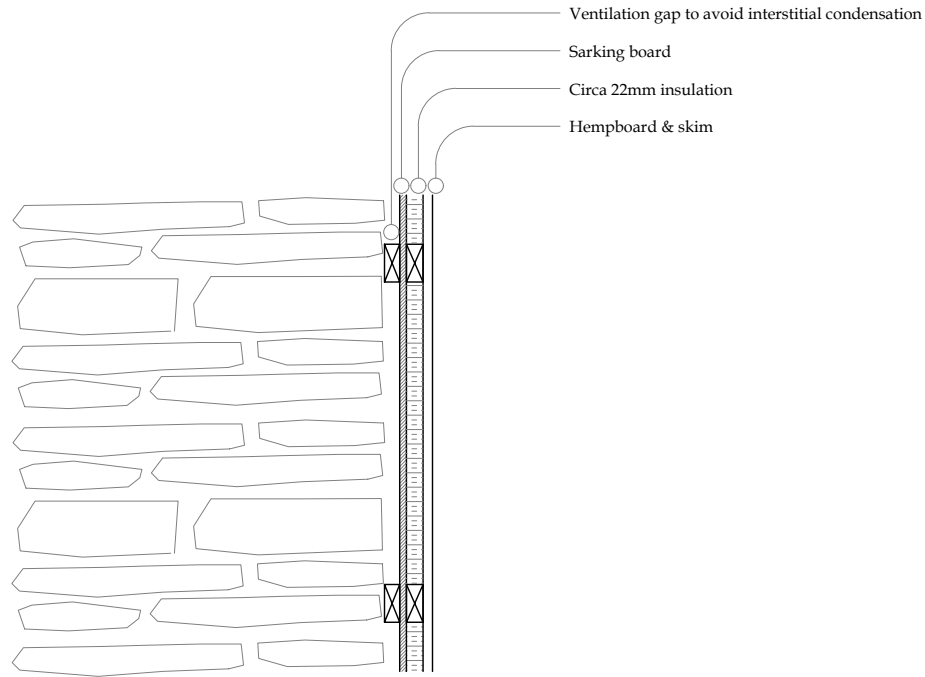


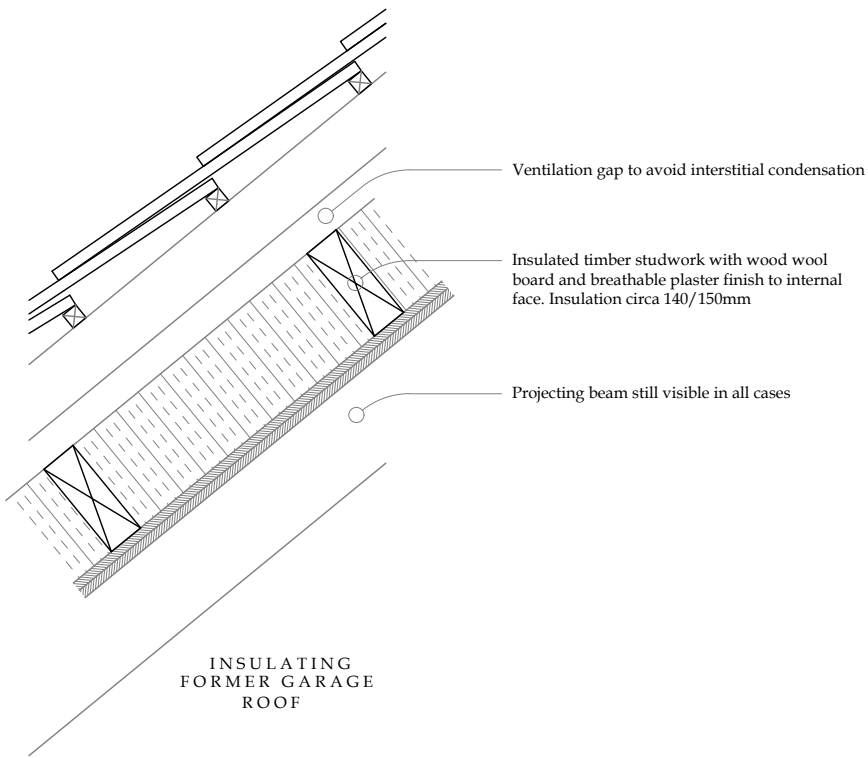

INSULATED DRY LINING
(Wall to Former Garage)

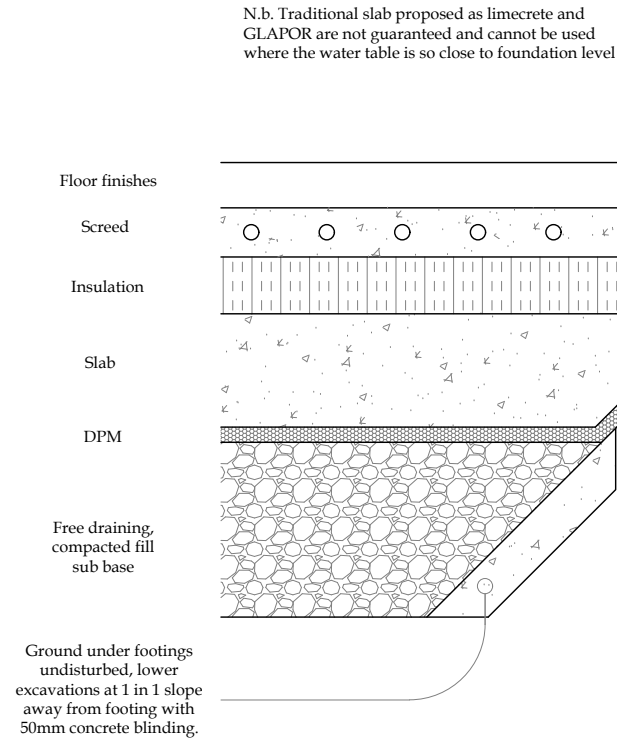

0 0.1 0.2 0.3 0.4 0.5 m

Scale 1:10

Edward Checkley Conservation Architect

Project:
The Cottage at Fitz House
Teffont Magna
Wiltshire

Richmond Villa 7 Wonford Road Exeter EX2 4LF
design@edwardcheckley.co.uk +44(0)7811 809 822

Drawing Title:
Proposed Insulation Details

Scale:	Plot Size:	Date:
1:10	A3	04.12.2024

Drawn By: EBPC
Drawing: DET-01
Rev: