
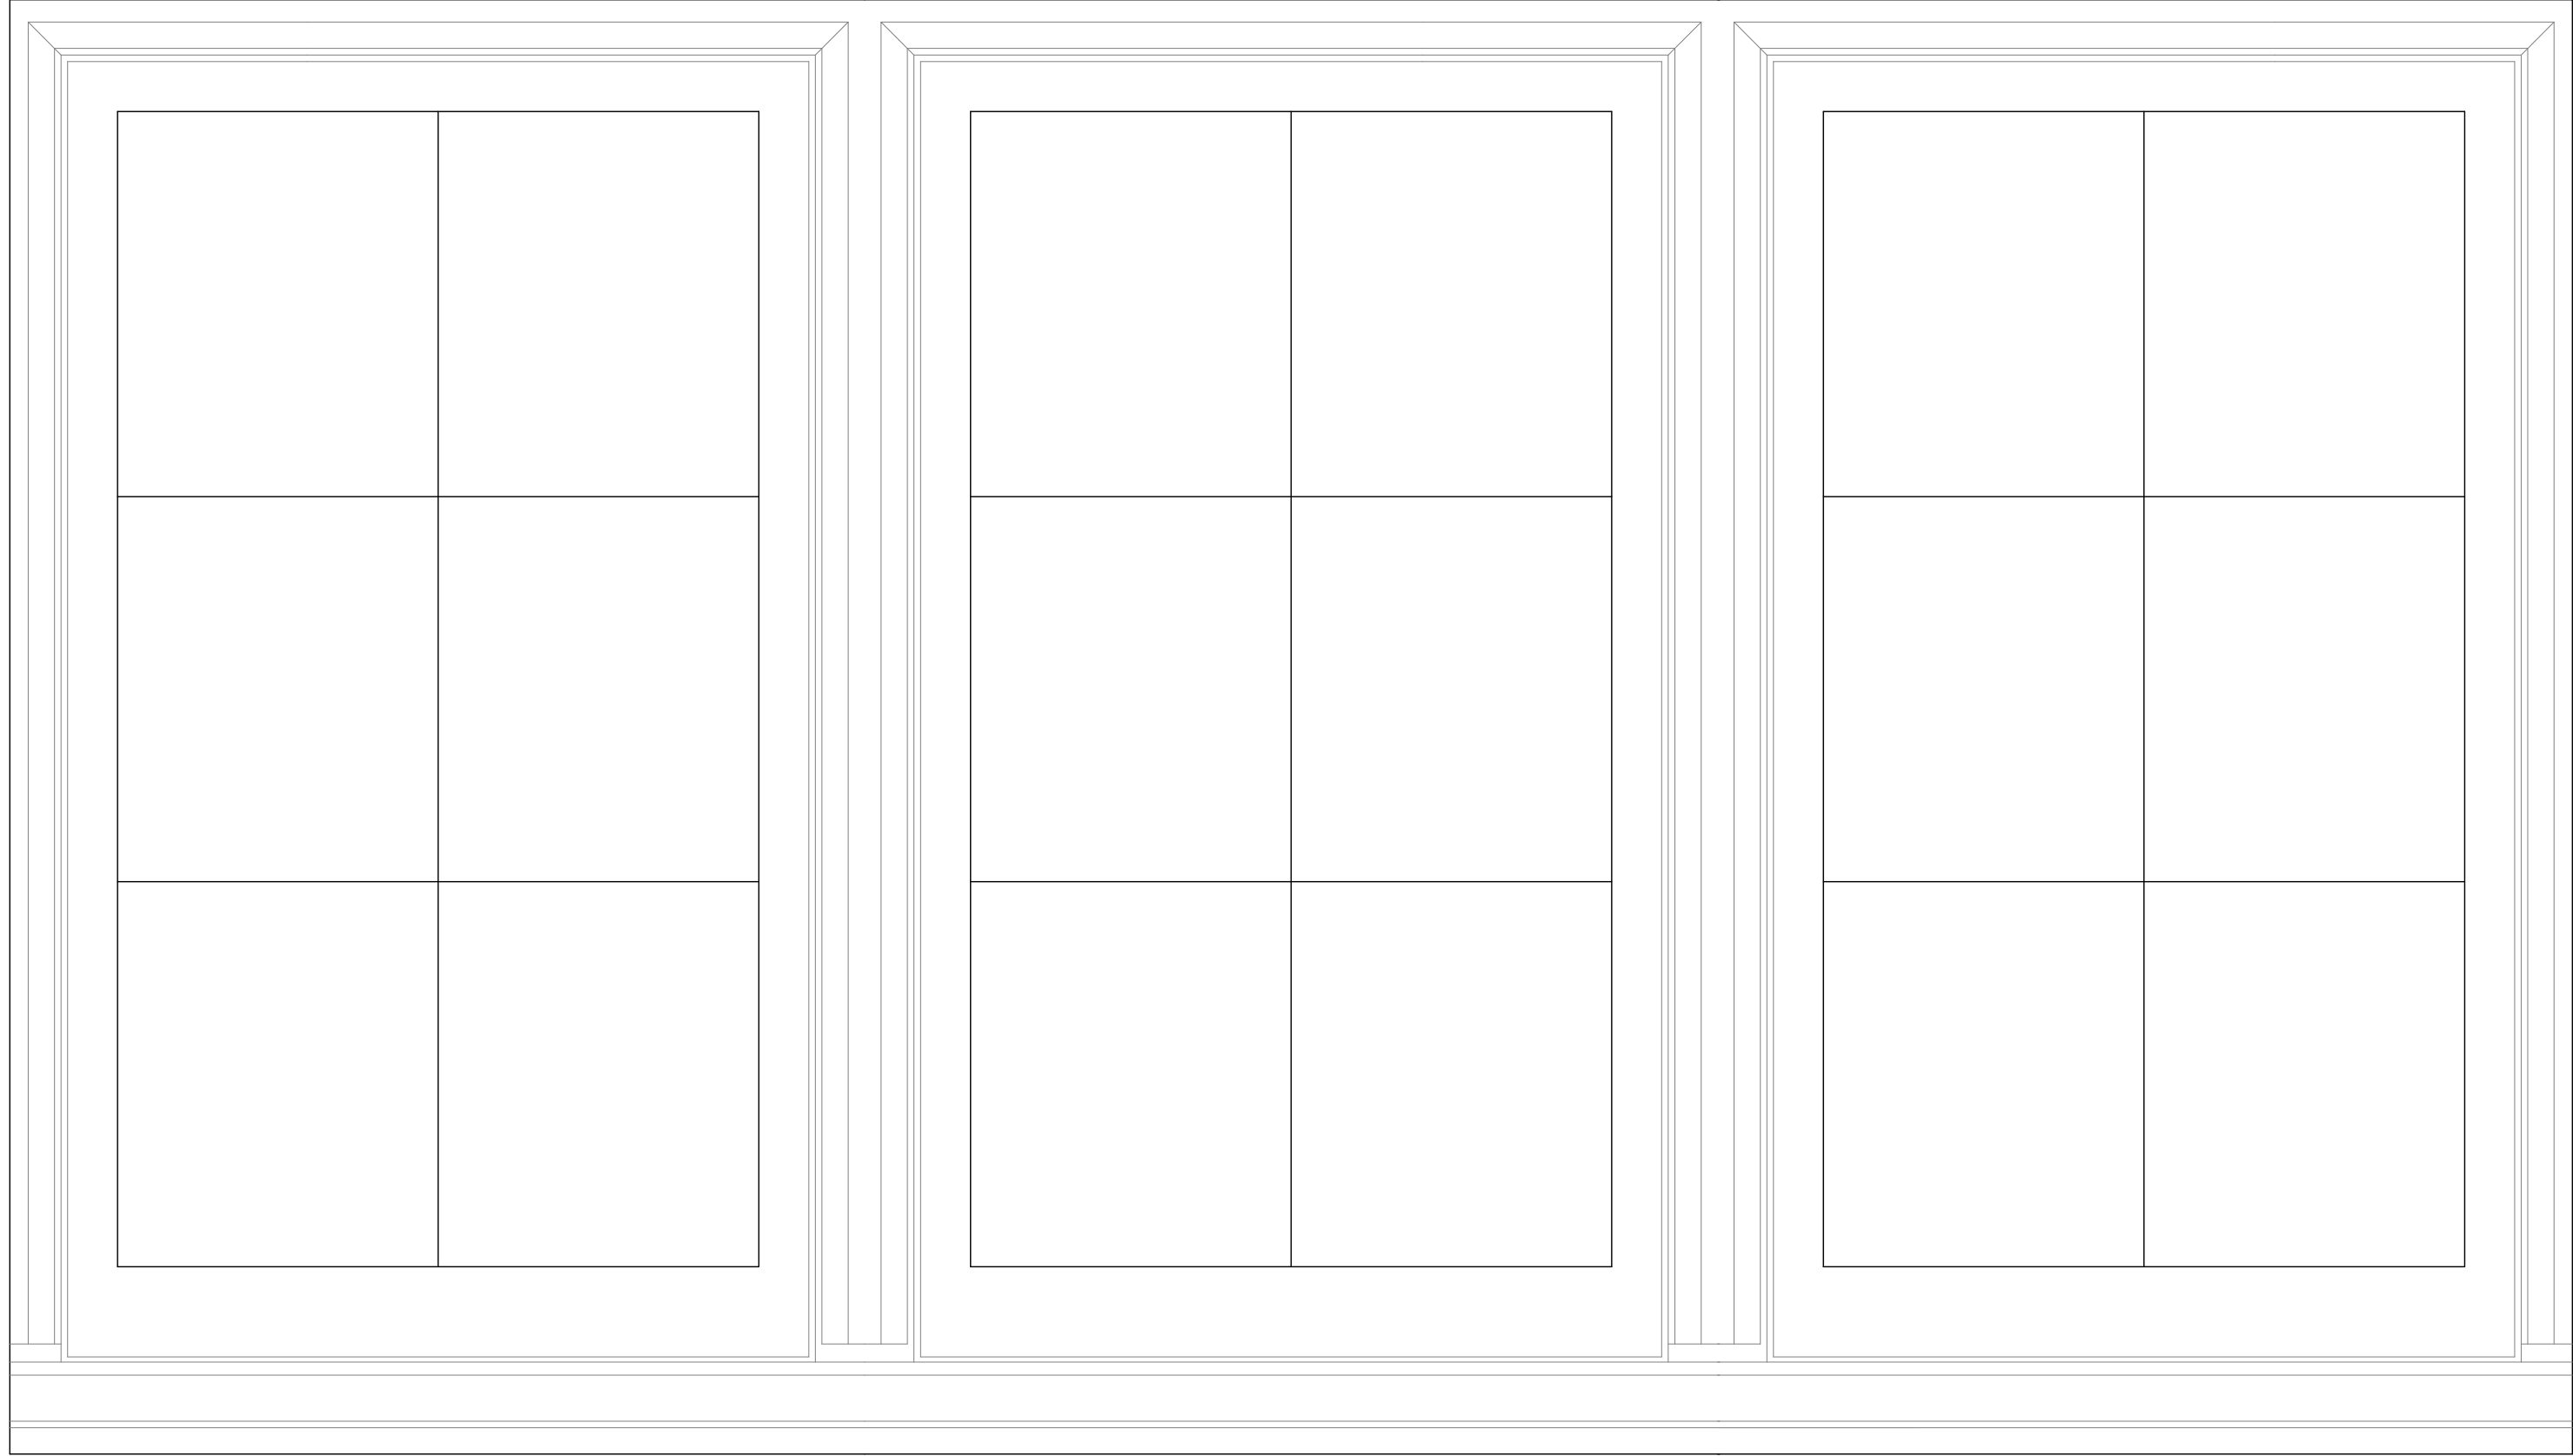
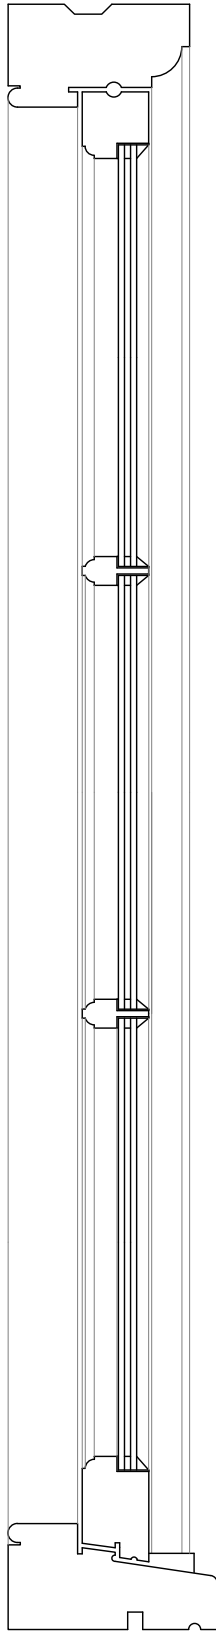


Edward Checkley Conservation Architect

Project:
The Cottage at Fitz House
Telford Magma
Wiltshire

Richmond Villa 7 Woodford Road Exeter EX2 4LP
design@edwardcheckley.co.uk 014097611 500 422

Drawing Title: Typical New Mullion Window		
Scale: 1:5	Plot Size: A2	Date: 04.12.2024
Drawn By: EBPC	Drawn: DET-05	Rev:

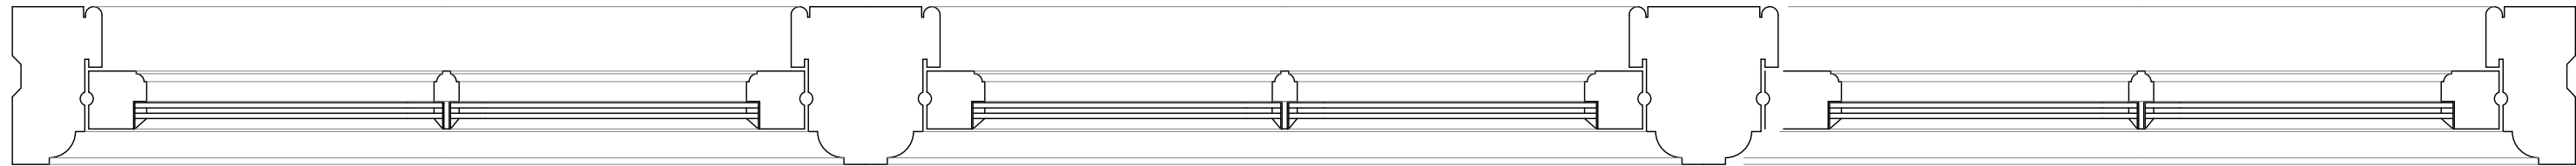

04/12/2024 14:52:00