

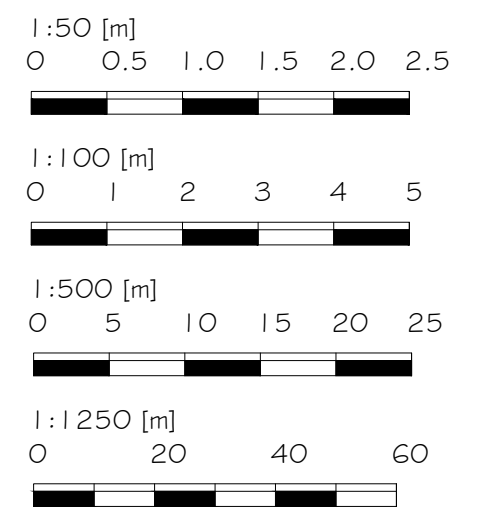
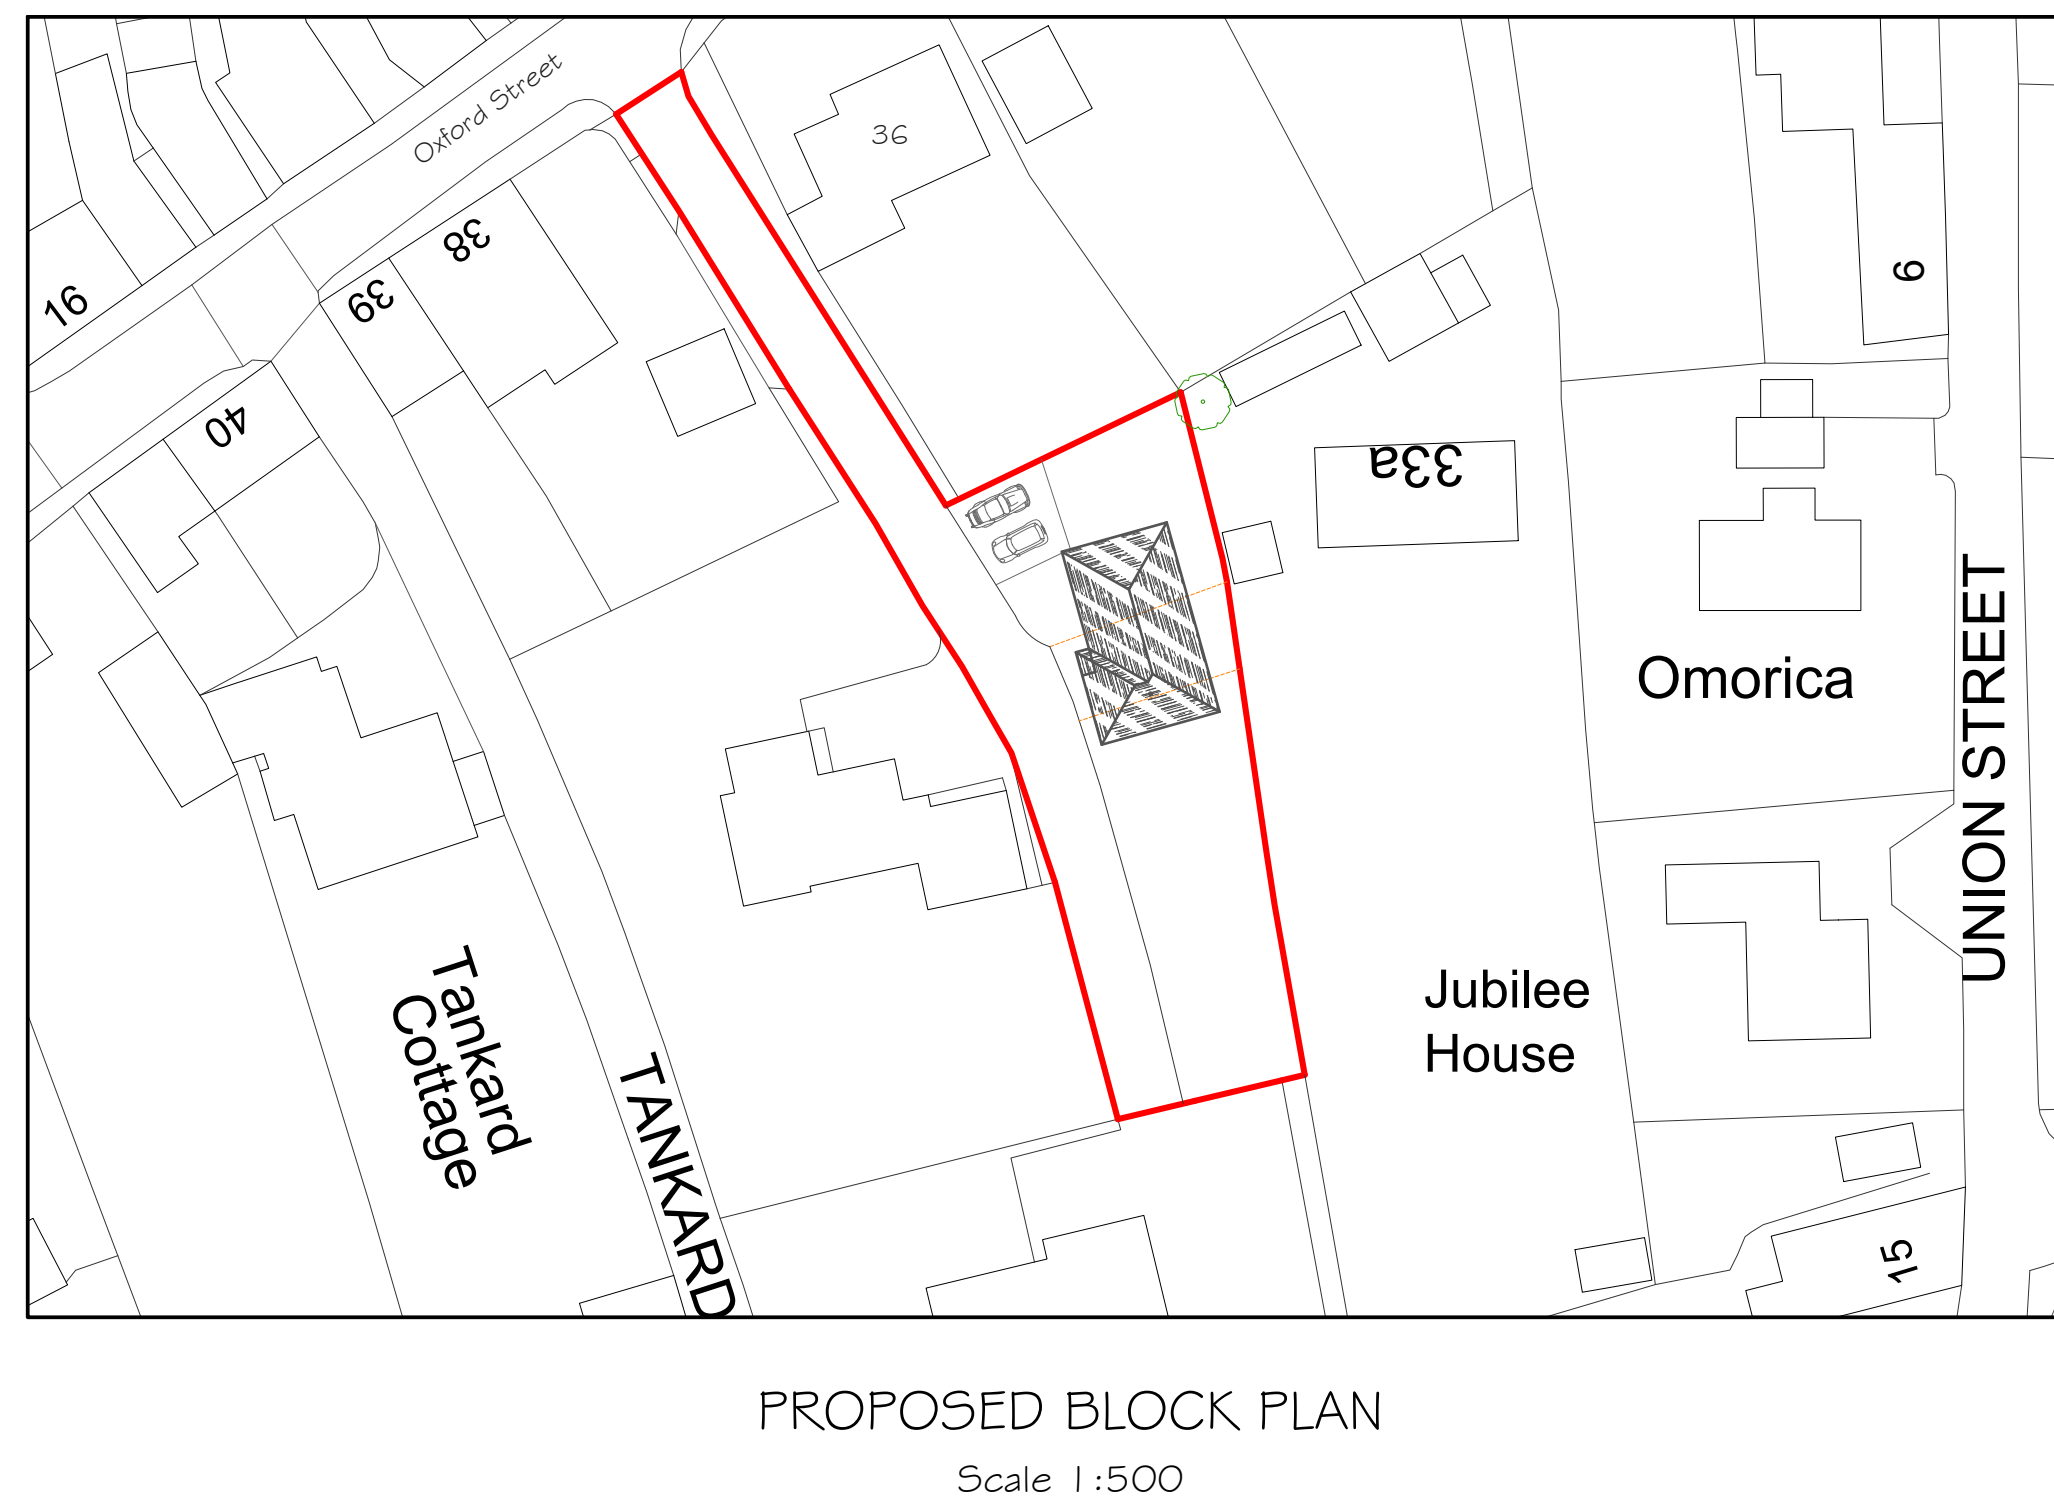
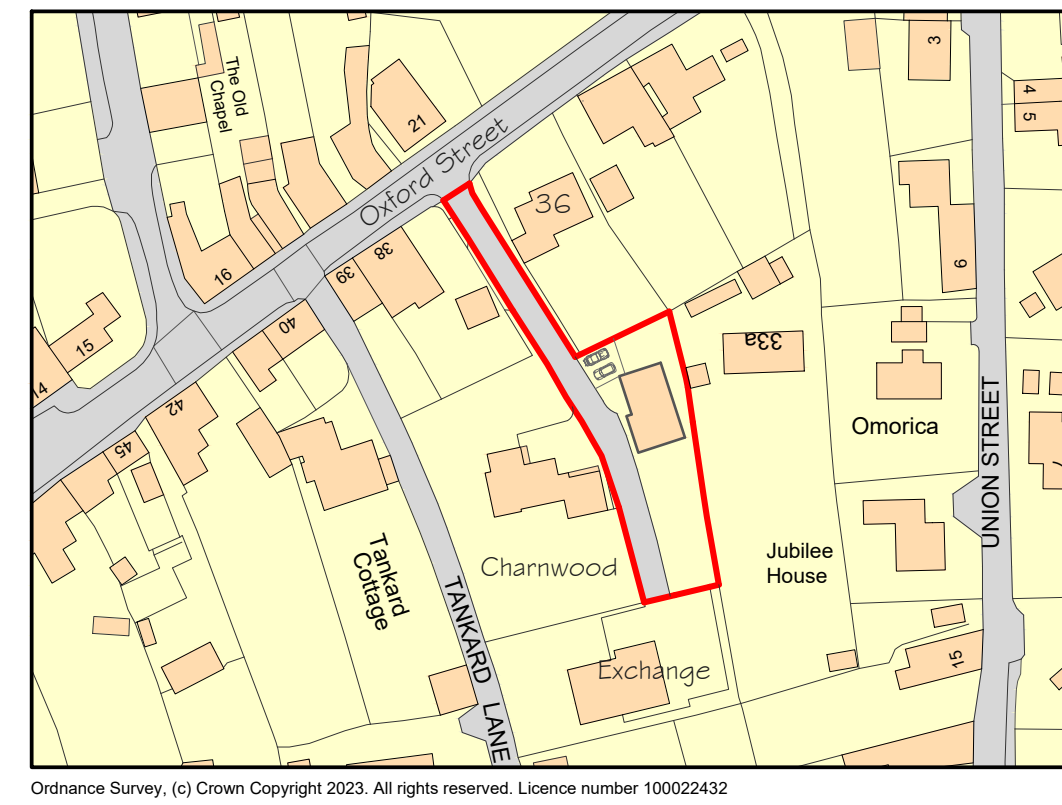
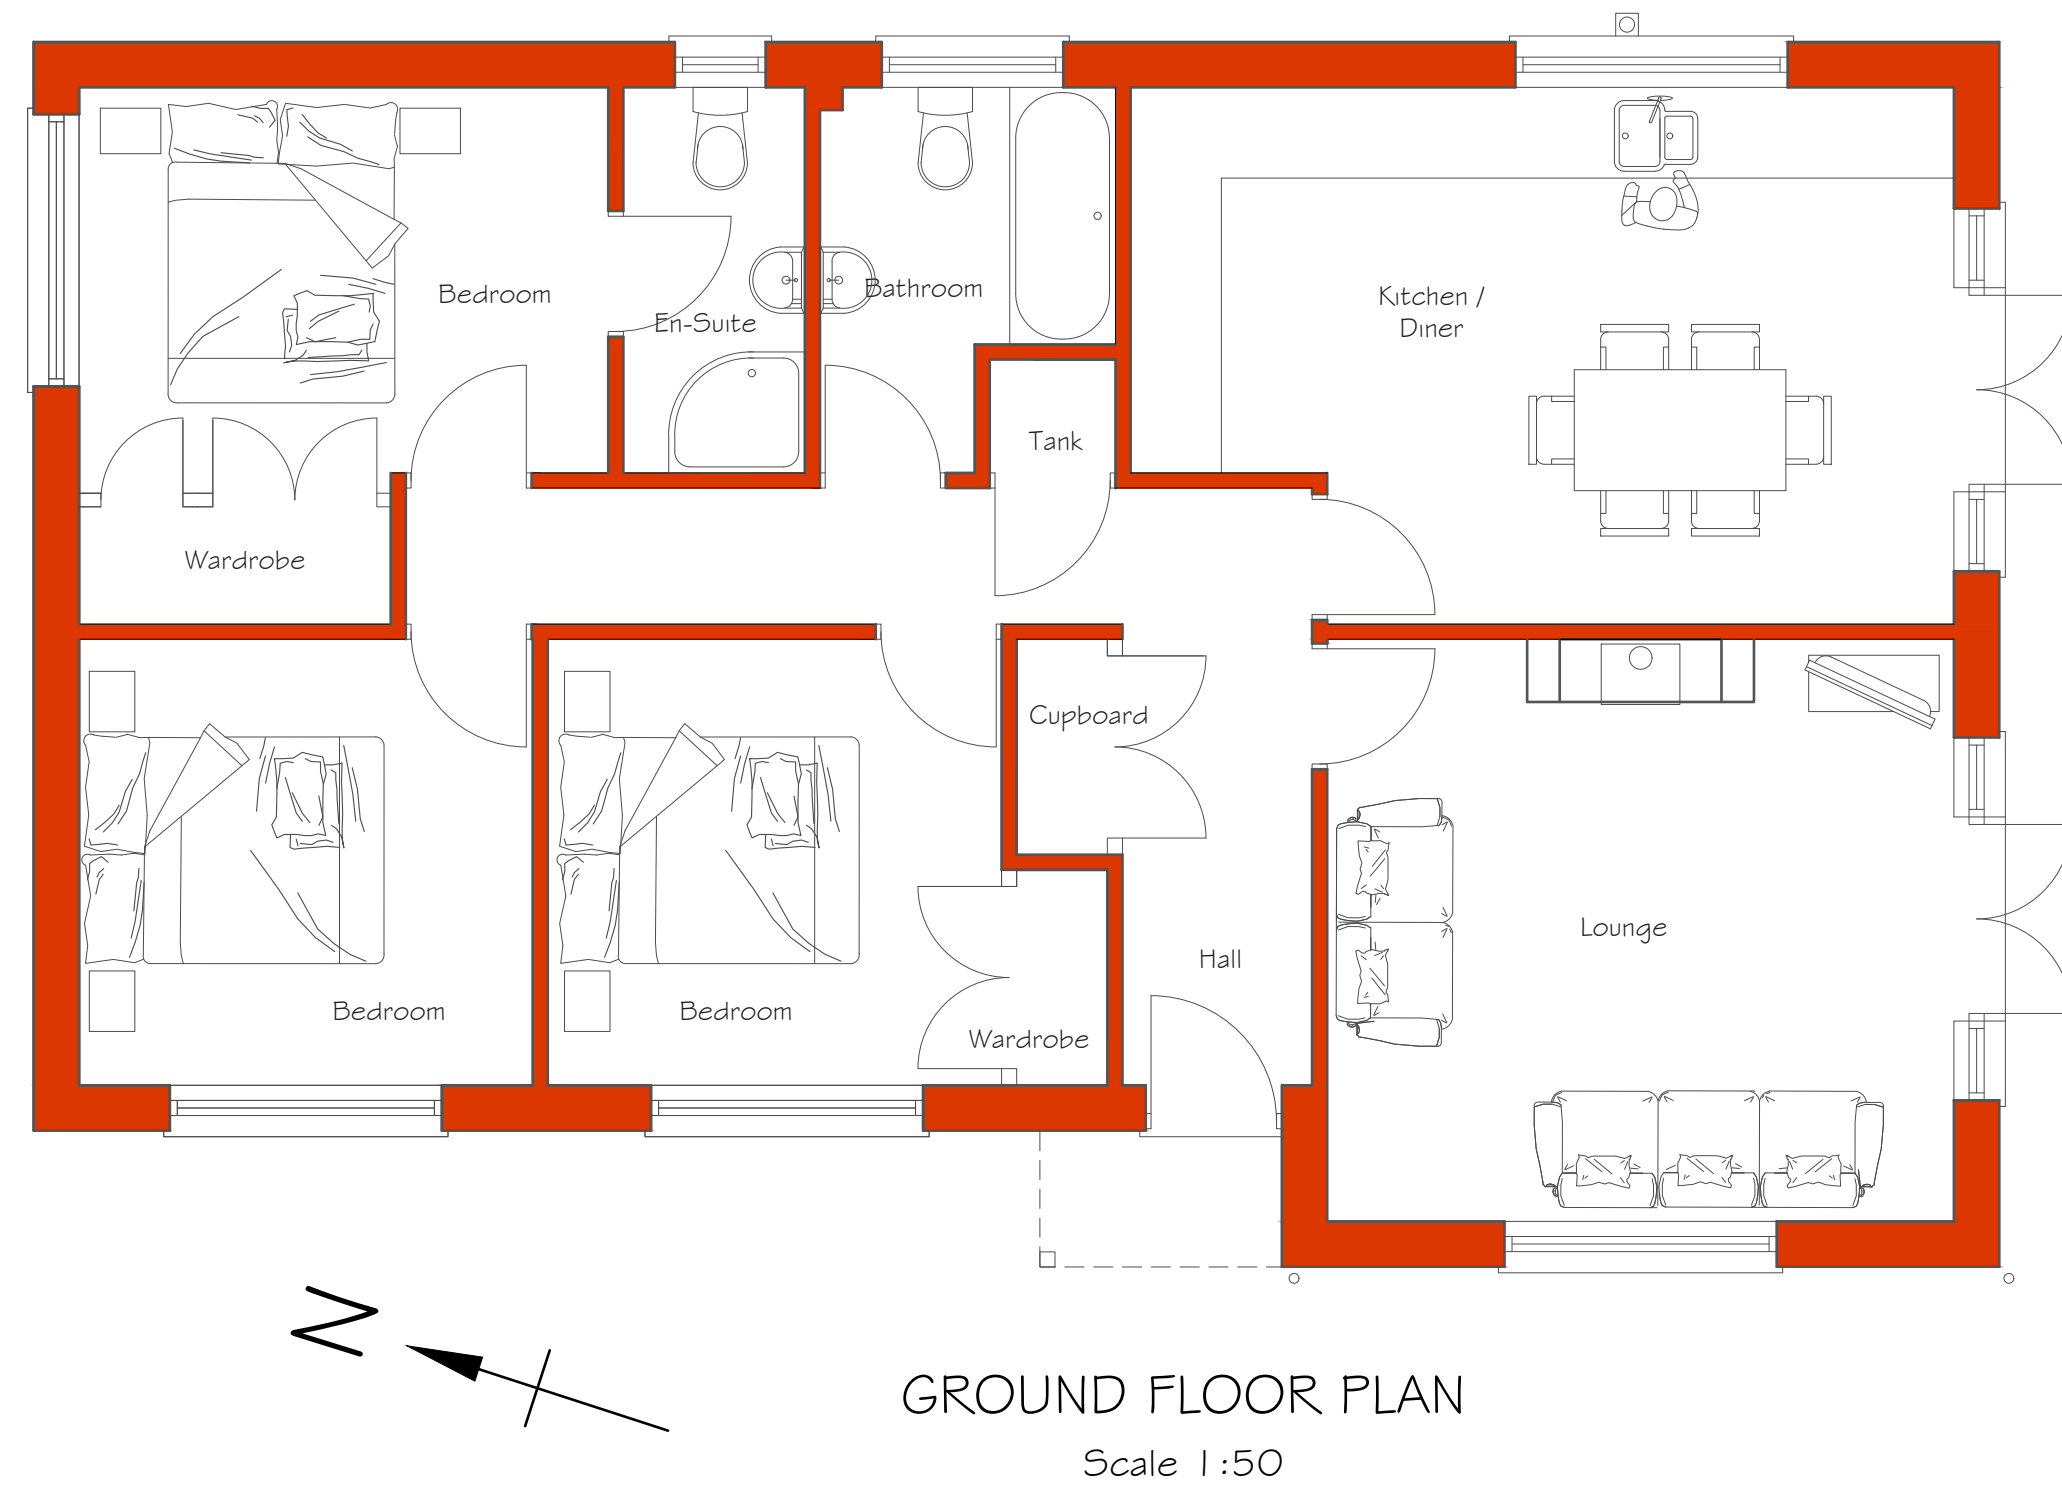
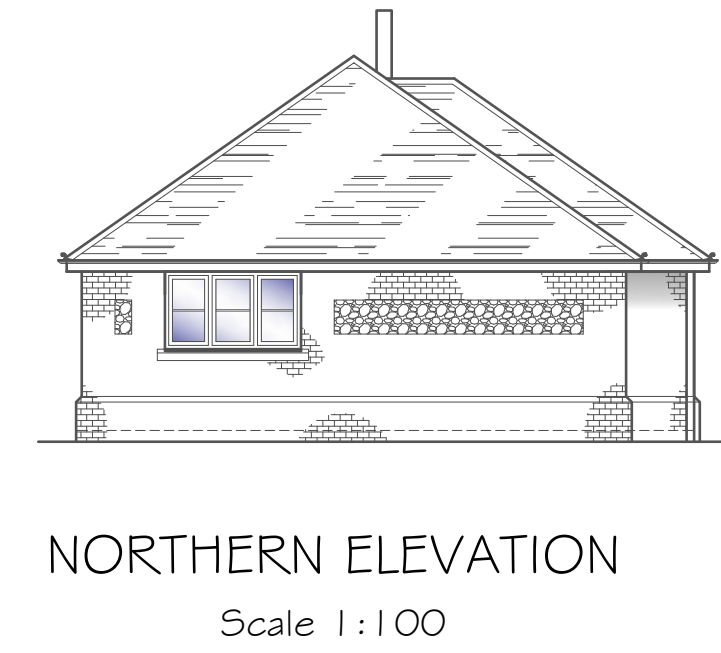


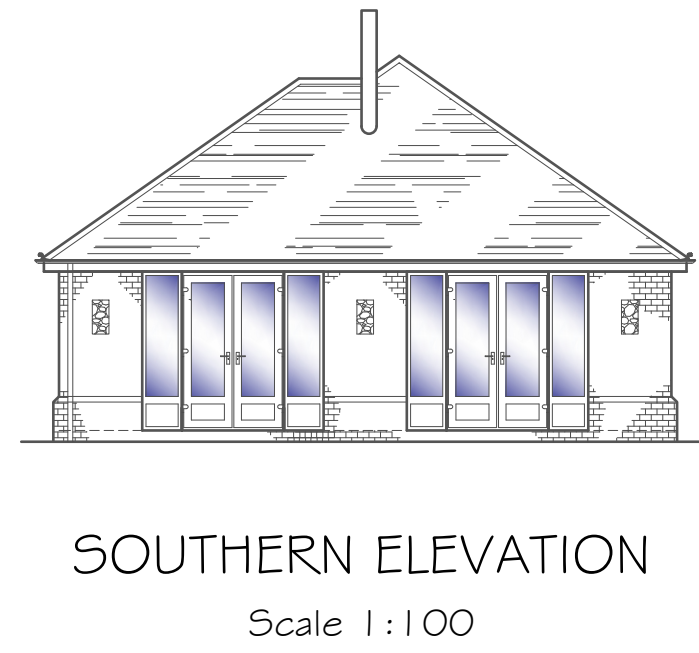

Alex Dawson
www.addraughting.co.uk
alex@addraughting.co.uk
01672 511412
07791 341698

59 Barrow Close
Marlborough
Wiltshire
SN8 2BE

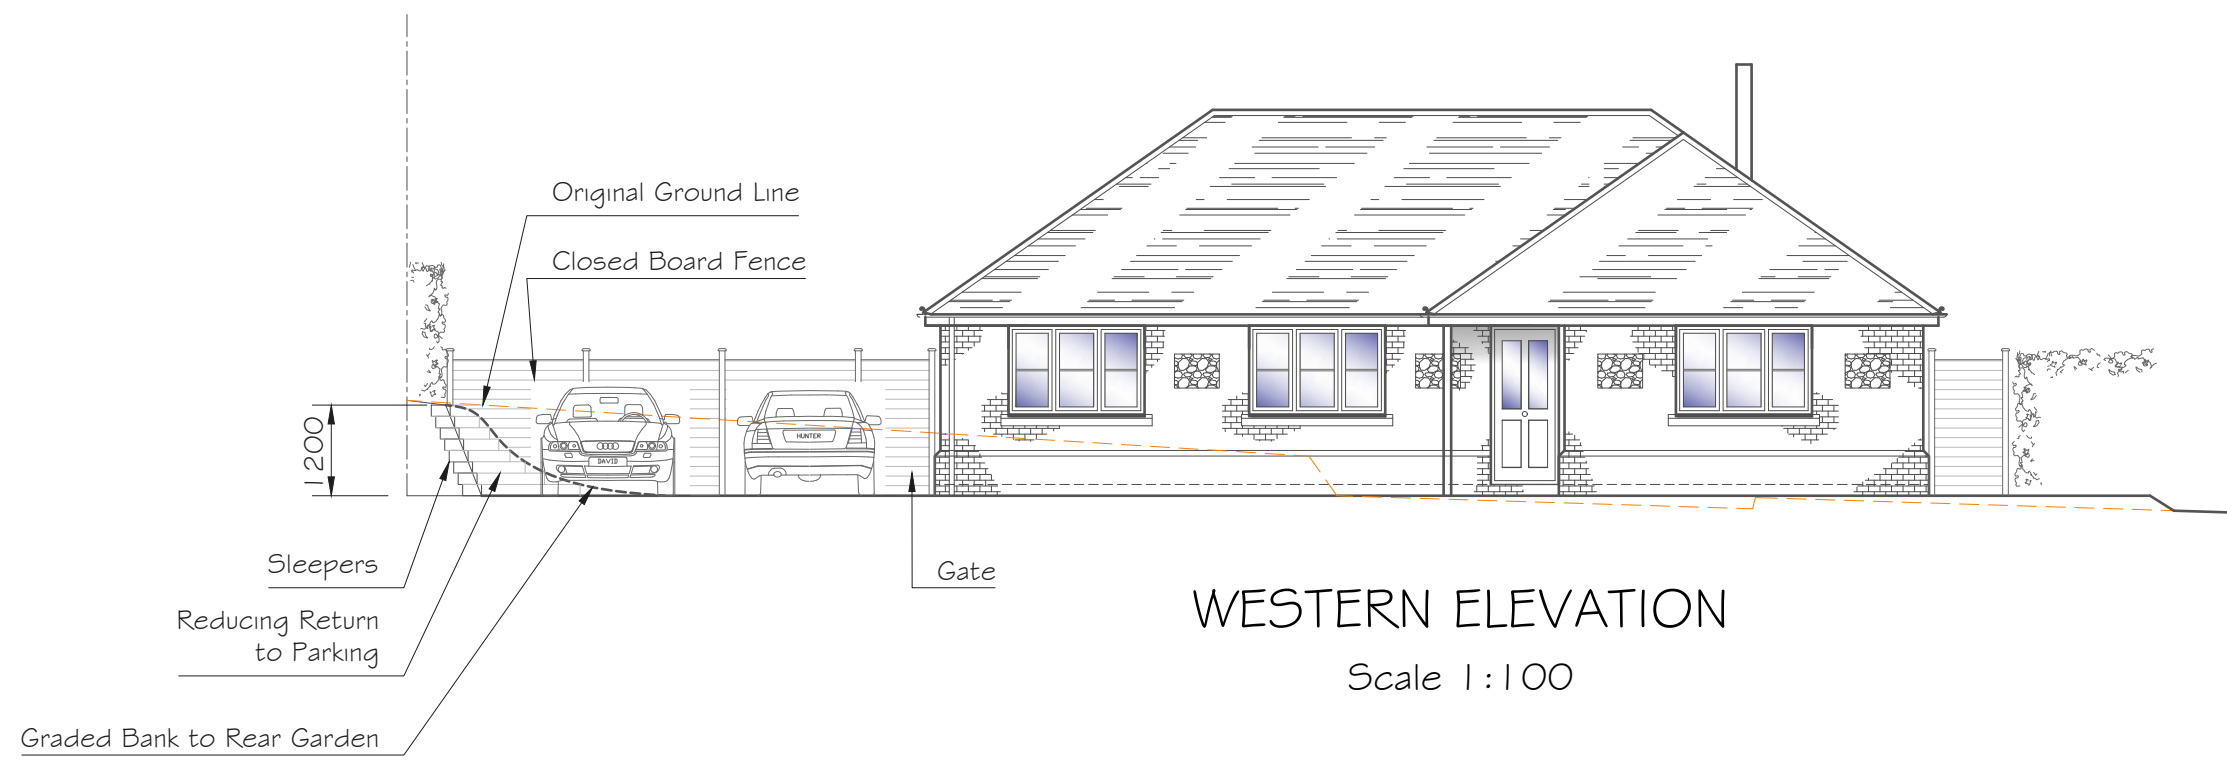

AD DRAUGHTING
ARCHITECTURAL SERVICES

Client
DAVID HUNTER

Job Title
HOUSE ADJACENT TO:
36 OXFORD STREET,
RAMSBURY,
WILTSHIRE,
SN8 2PS.

Drawing Title
ELEVATIONS AND PLANS

Scale
A5 SHOWN

Date 11/02/2026 Drawn AD

Drawing No.	Rev
1341-02	B