



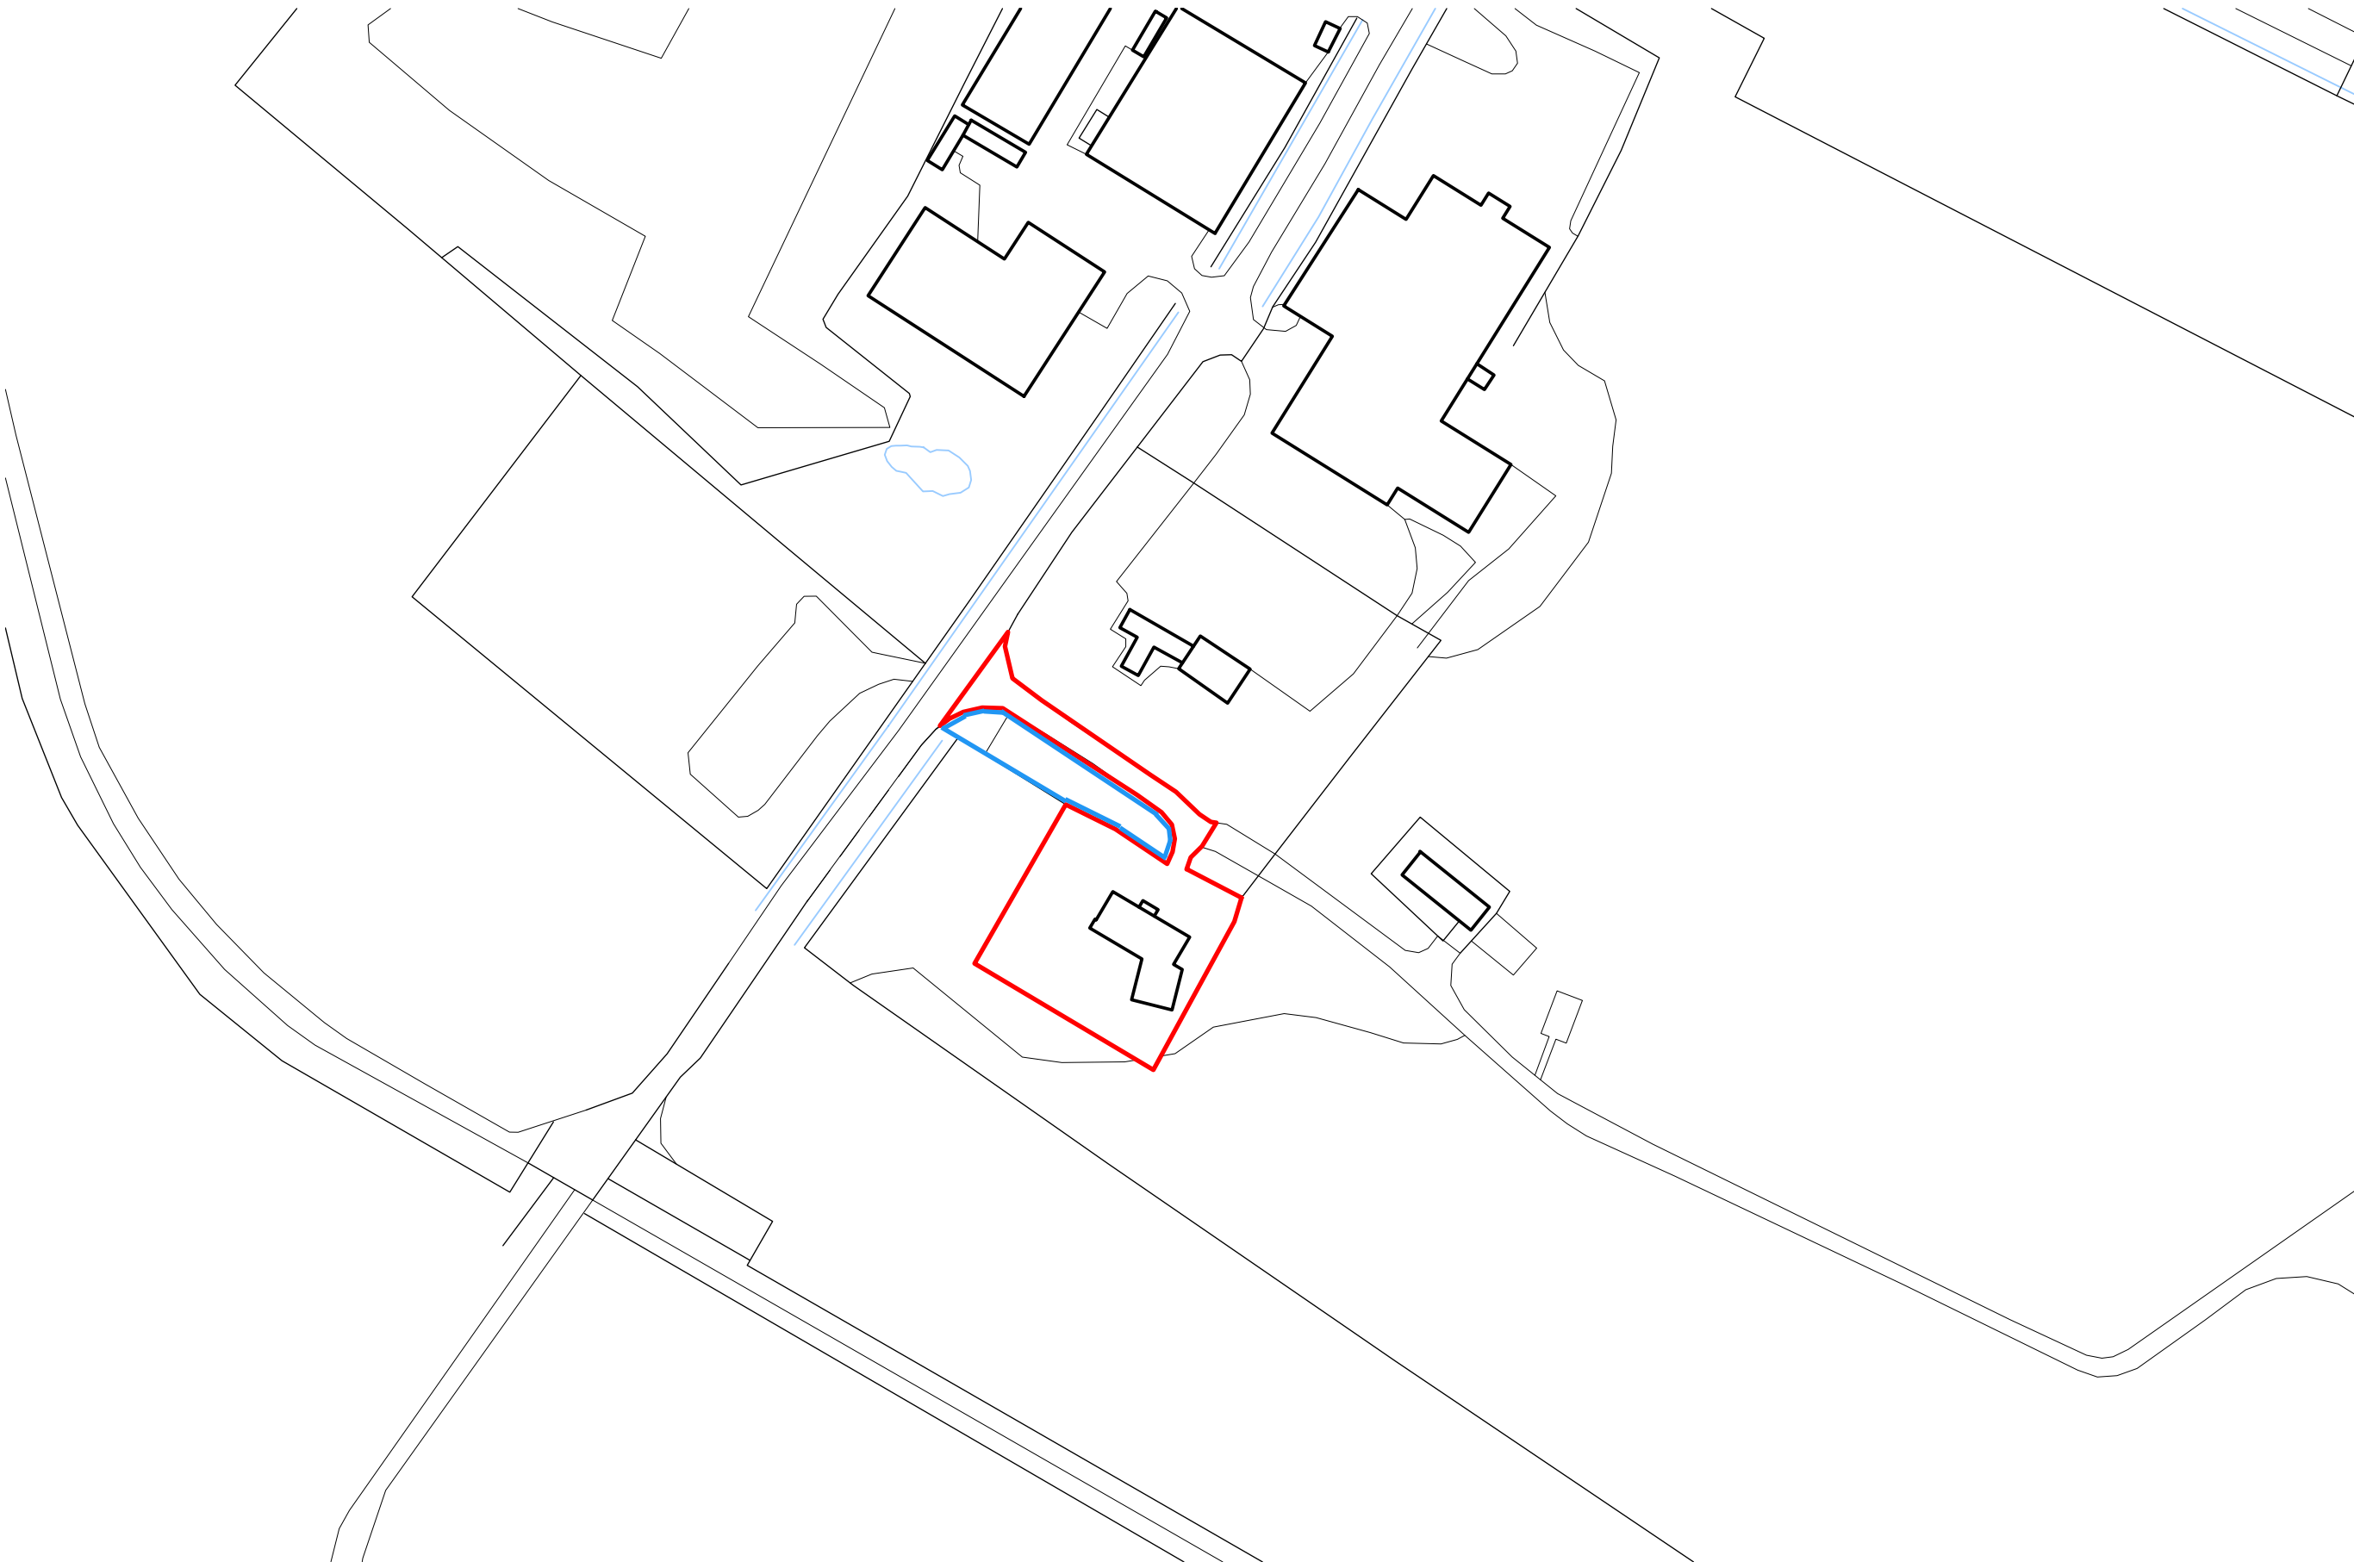

LOCATION PLAN 1:1250
Ordnance Survey Licence No: 100037384

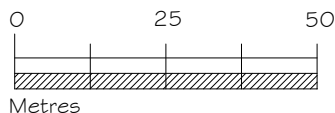

A	26.11.25	Extension of red line to Public Highway at LA request
Rev	Date	Notes

lpc

TOWN AND
COUNTRY
PLANNING
DEVELOPMENT
CONSULTANTS

LPC (TRULL) LTD.,
TRULL, TETBURY, GLOUCESTERSHIRE GL8 8SQ
Tel: 01285 841433 email: admin@lpctrull.com

Client:
Patrick Johnson
Project:
Purley Farm, Chelworth Road,
Cricklade, Swindon SN6 6HE
Drawing:
LOCATION PLAN