




Scale - 1:100

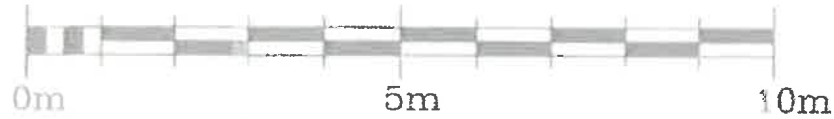


No responsibility is taken for measurements scaled off this drawing, unless otherwise stated. Use for reference purposes only.

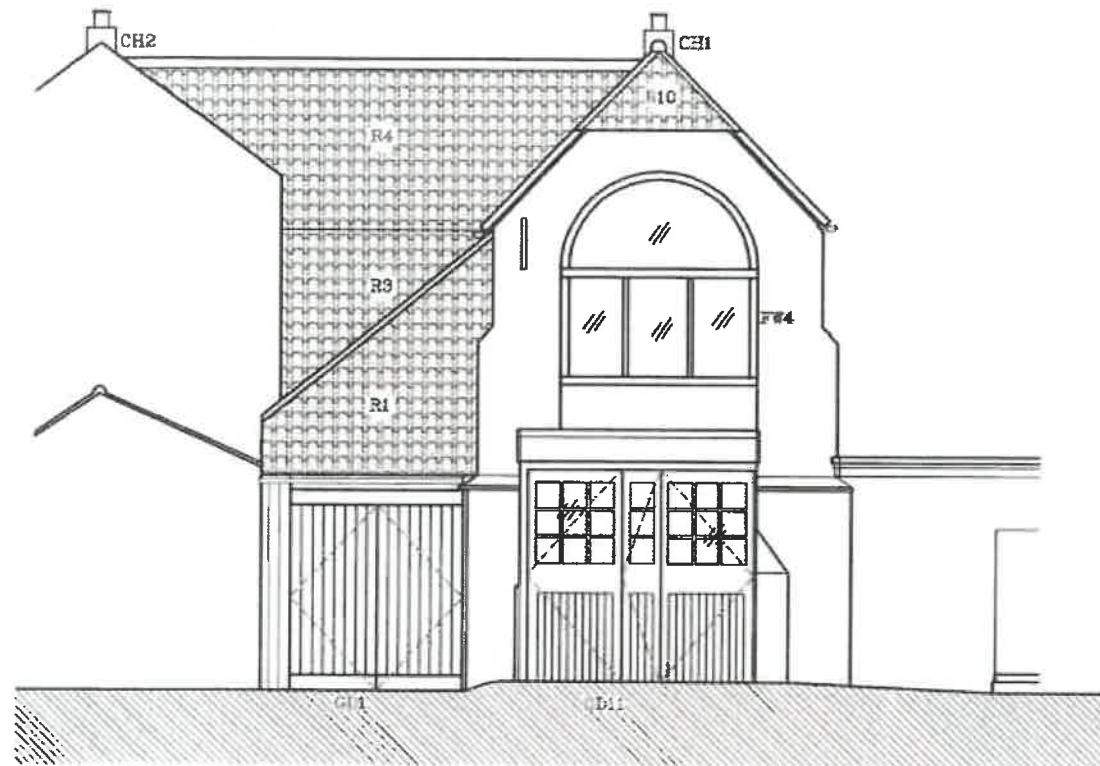


East Elevation

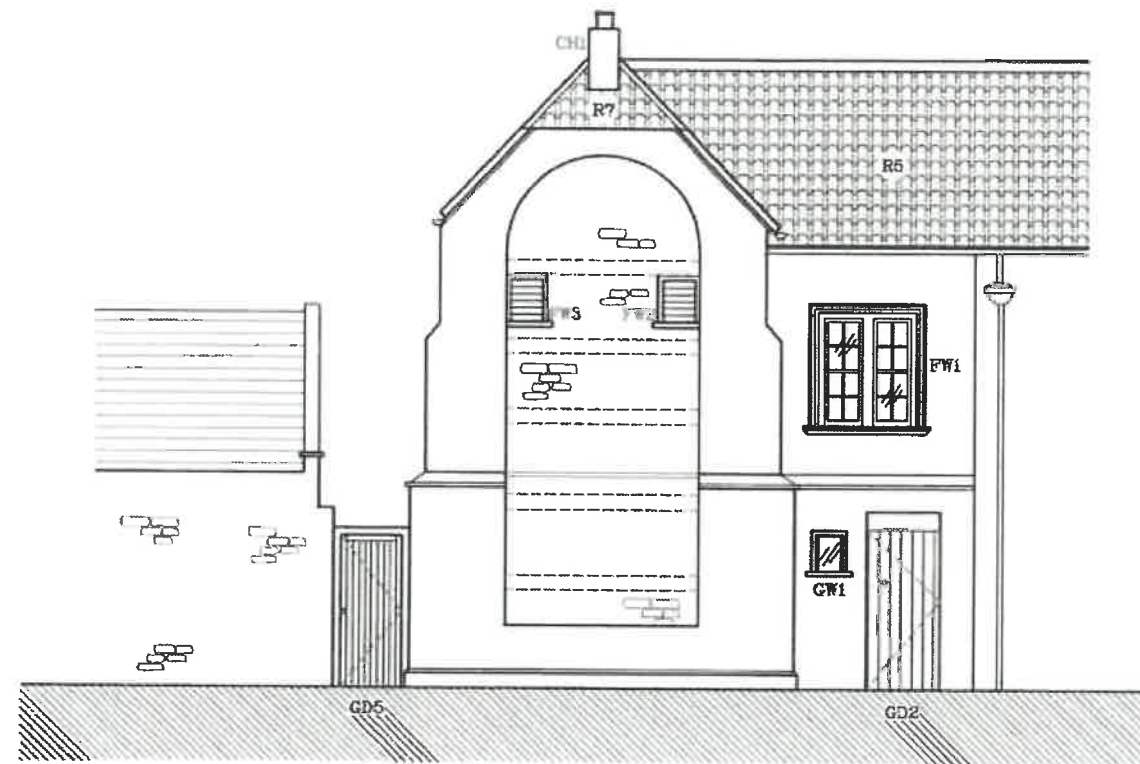

West Elevation

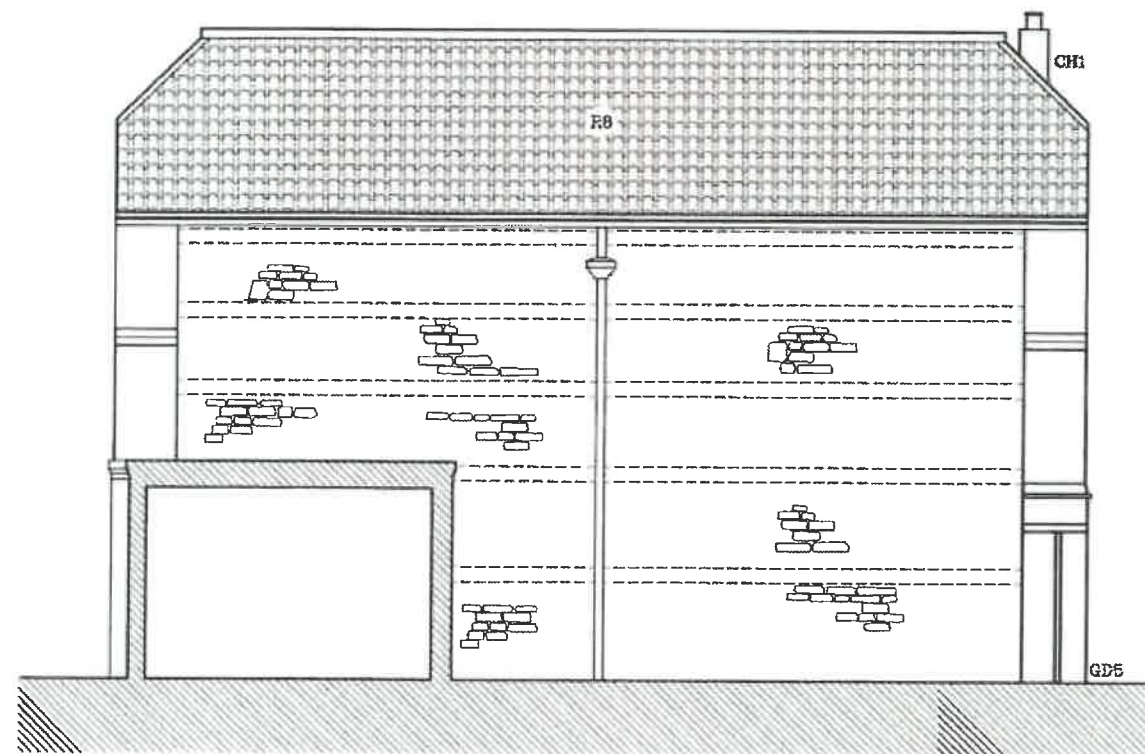

North Elevation

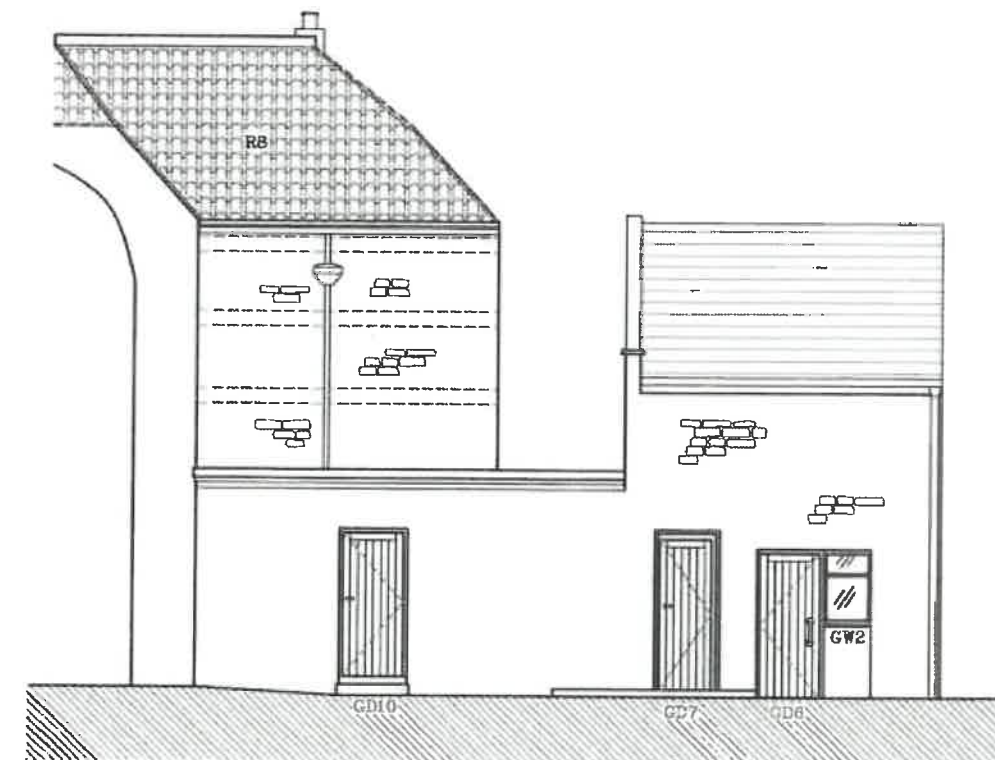

East Elevation (Toilet Block)

Calne Fire and
Ambulance Stations

Elevations As Existing

DATE	May 2017
FOR	Calne Fire and Ambulance Stations
MEASURED SURVEY	Measured Survey
DRAWING	Elevations As Existing
SCALE	1:100@A3
NO.	1618
REV.	03
BY	—

**CHEDBURN
DUDLEY**


BUILDING DESIGN
CONSERVATION
Chartered Architects
Historic Building Consultants

Limpley Mill, Limpley Stoke
Bath BA2 7FJ
T: 01225 859999 F: 01225 729990
E: chedburn@chedburn.co.uk


Scale- 1:100



No responsibility is taken for measurements scaled off this drawing, unless otherwise stated. Use for reference purposes only.

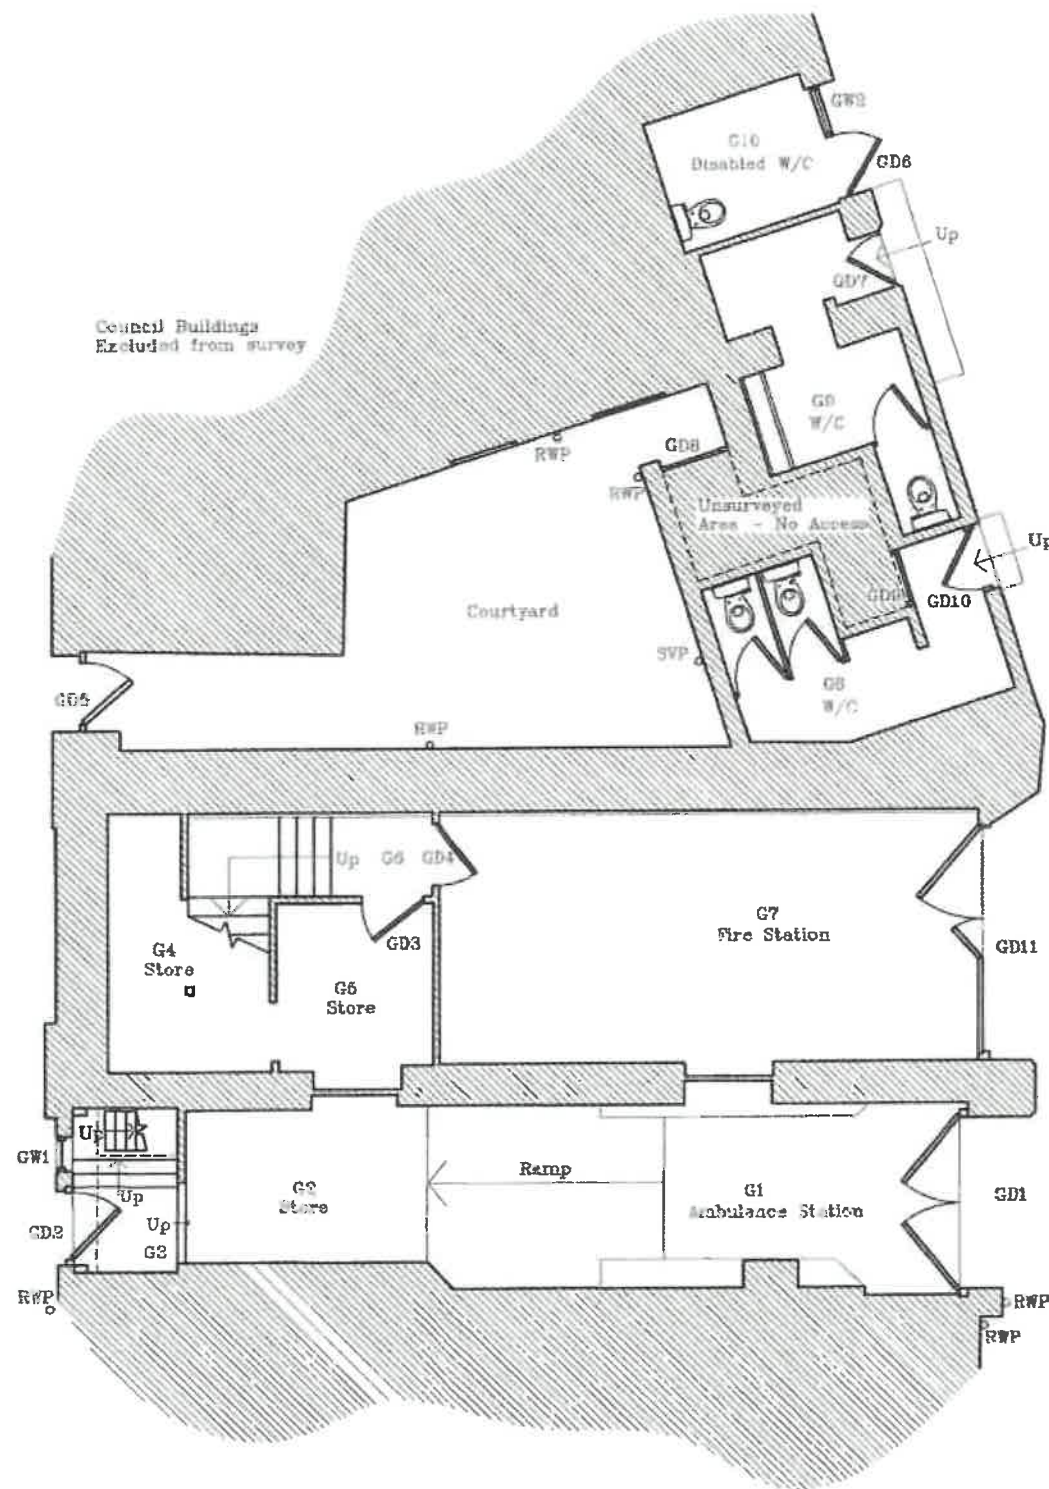

Ground Floor Plan

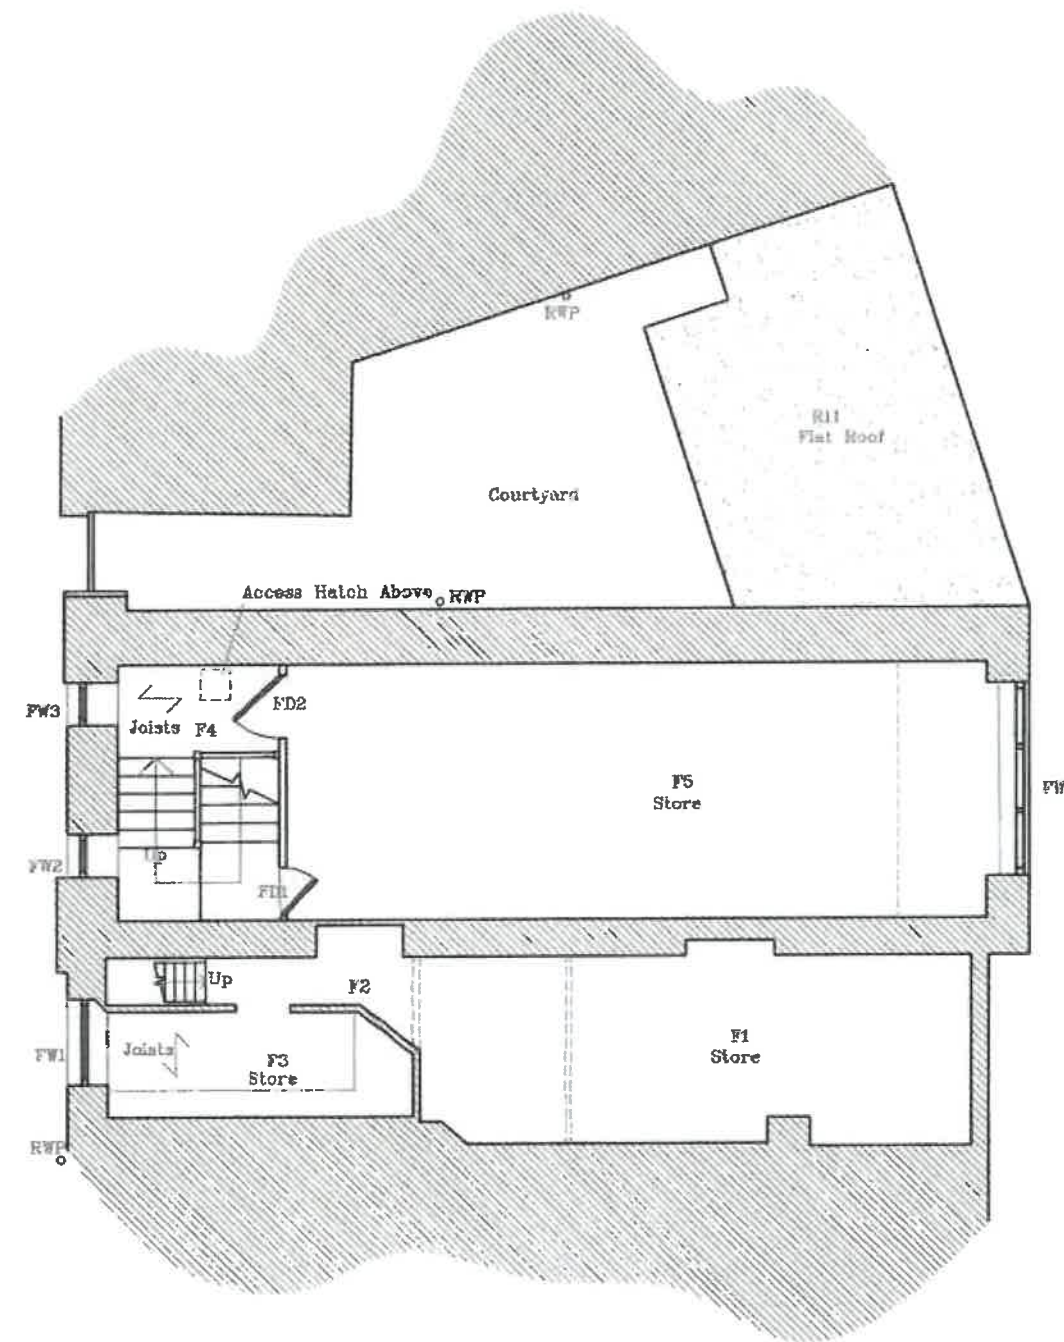

First Floor Plan

Calne Fire and Ambulance Stations

Floor Plans As Existing


DATE	May 2017	
FOR	Calne Fire and Ambulance Stations Measured Survey	
DRAWN	Floor Plans As Existing	
SCALE	1:100@A3	
JOB	DWG.	REV.
1618	02	—

CHEDBURN DUDLEY


BUILDING DESIGN
CONSERVATION
Chartered Architects
Historic Building Consultants

Linsley Mill, Linsley Stoke
Bath BA2 7FJ
T: 01225 859999 F: 01225 723990
E: chedburn@chedburn.com

Scale- 1:100

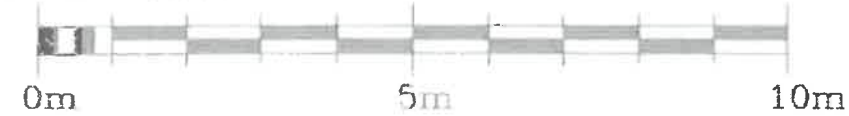

No responsibility is taken for
measurements scaled off this
drawing, unless otherwise stated.
Use for reference purposes only.

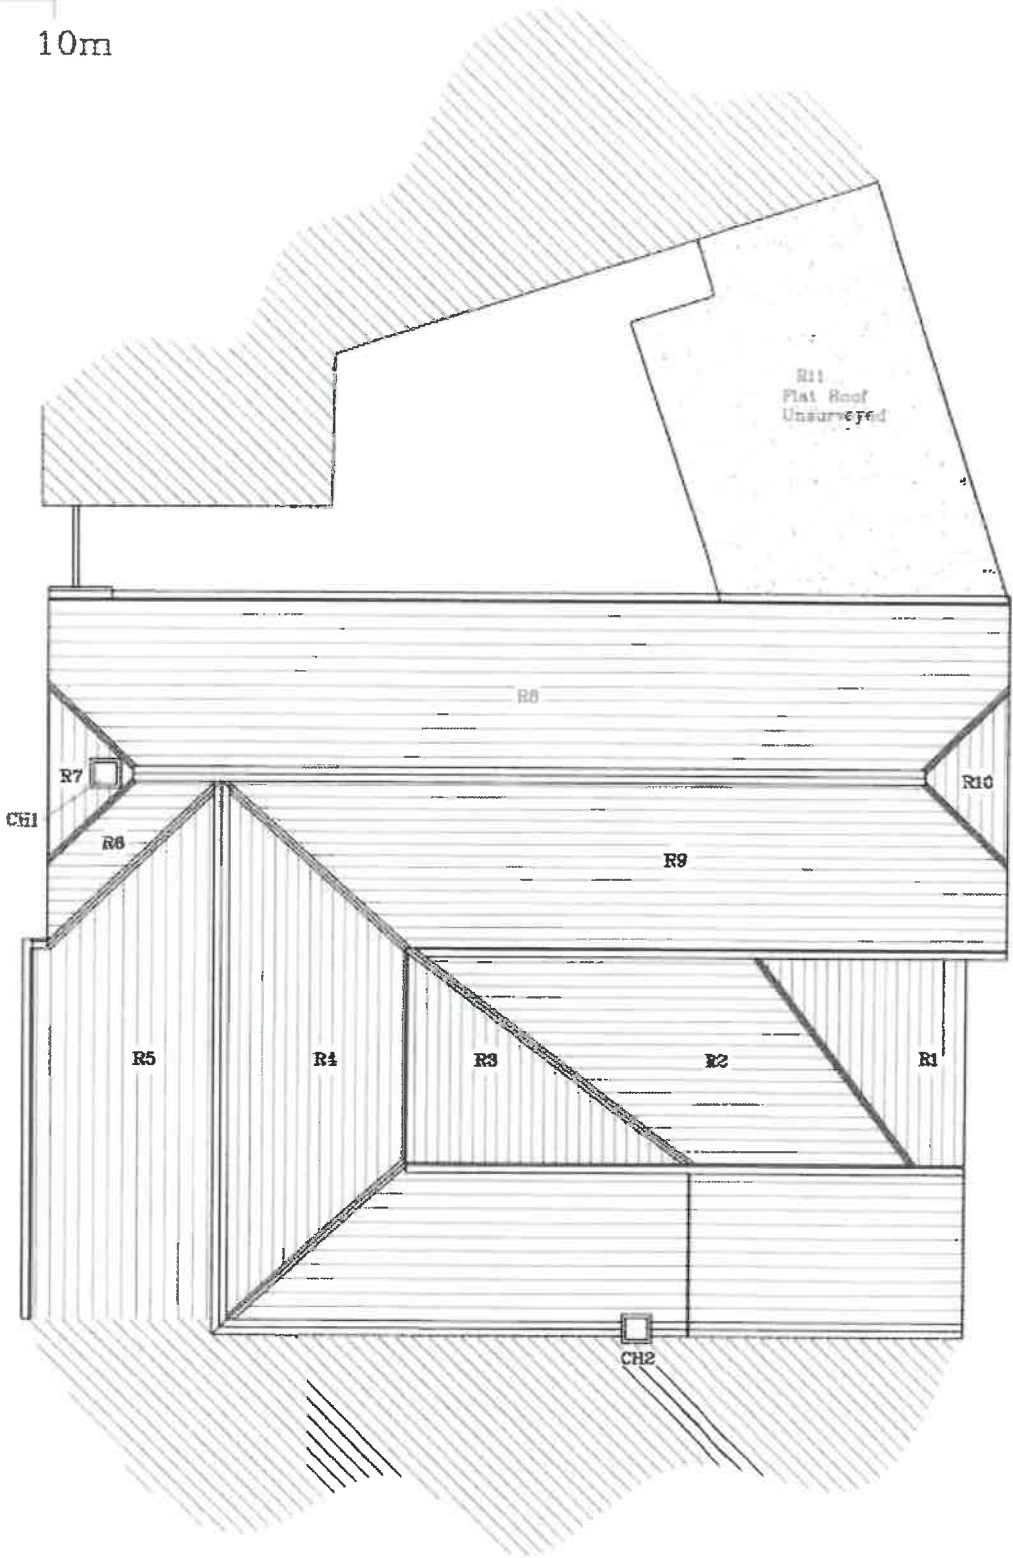

Roof Plan

Calne Fire and
Ambulance Stations

Roof Plan As Existing

A		
DATE	May 2017	
JOB	Calne Fire and Ambulance Stations	
	Measured Survey	
DRAWING	Roof Plan As Existing	
SCALE	1:100@A3	
JOB	DWG.	REV.
1618	04	—

**CHEDBURN
DUDLEY**

BUILDING DESIGN
CONSERVATION
*Chartered Architects
Historic Building Consultants*

Limpley Mill, Limpley Stoke
Bath BA2 7PJ
T: 01225 859999 F: 01225 739990
E: chedburn@chedburn.com