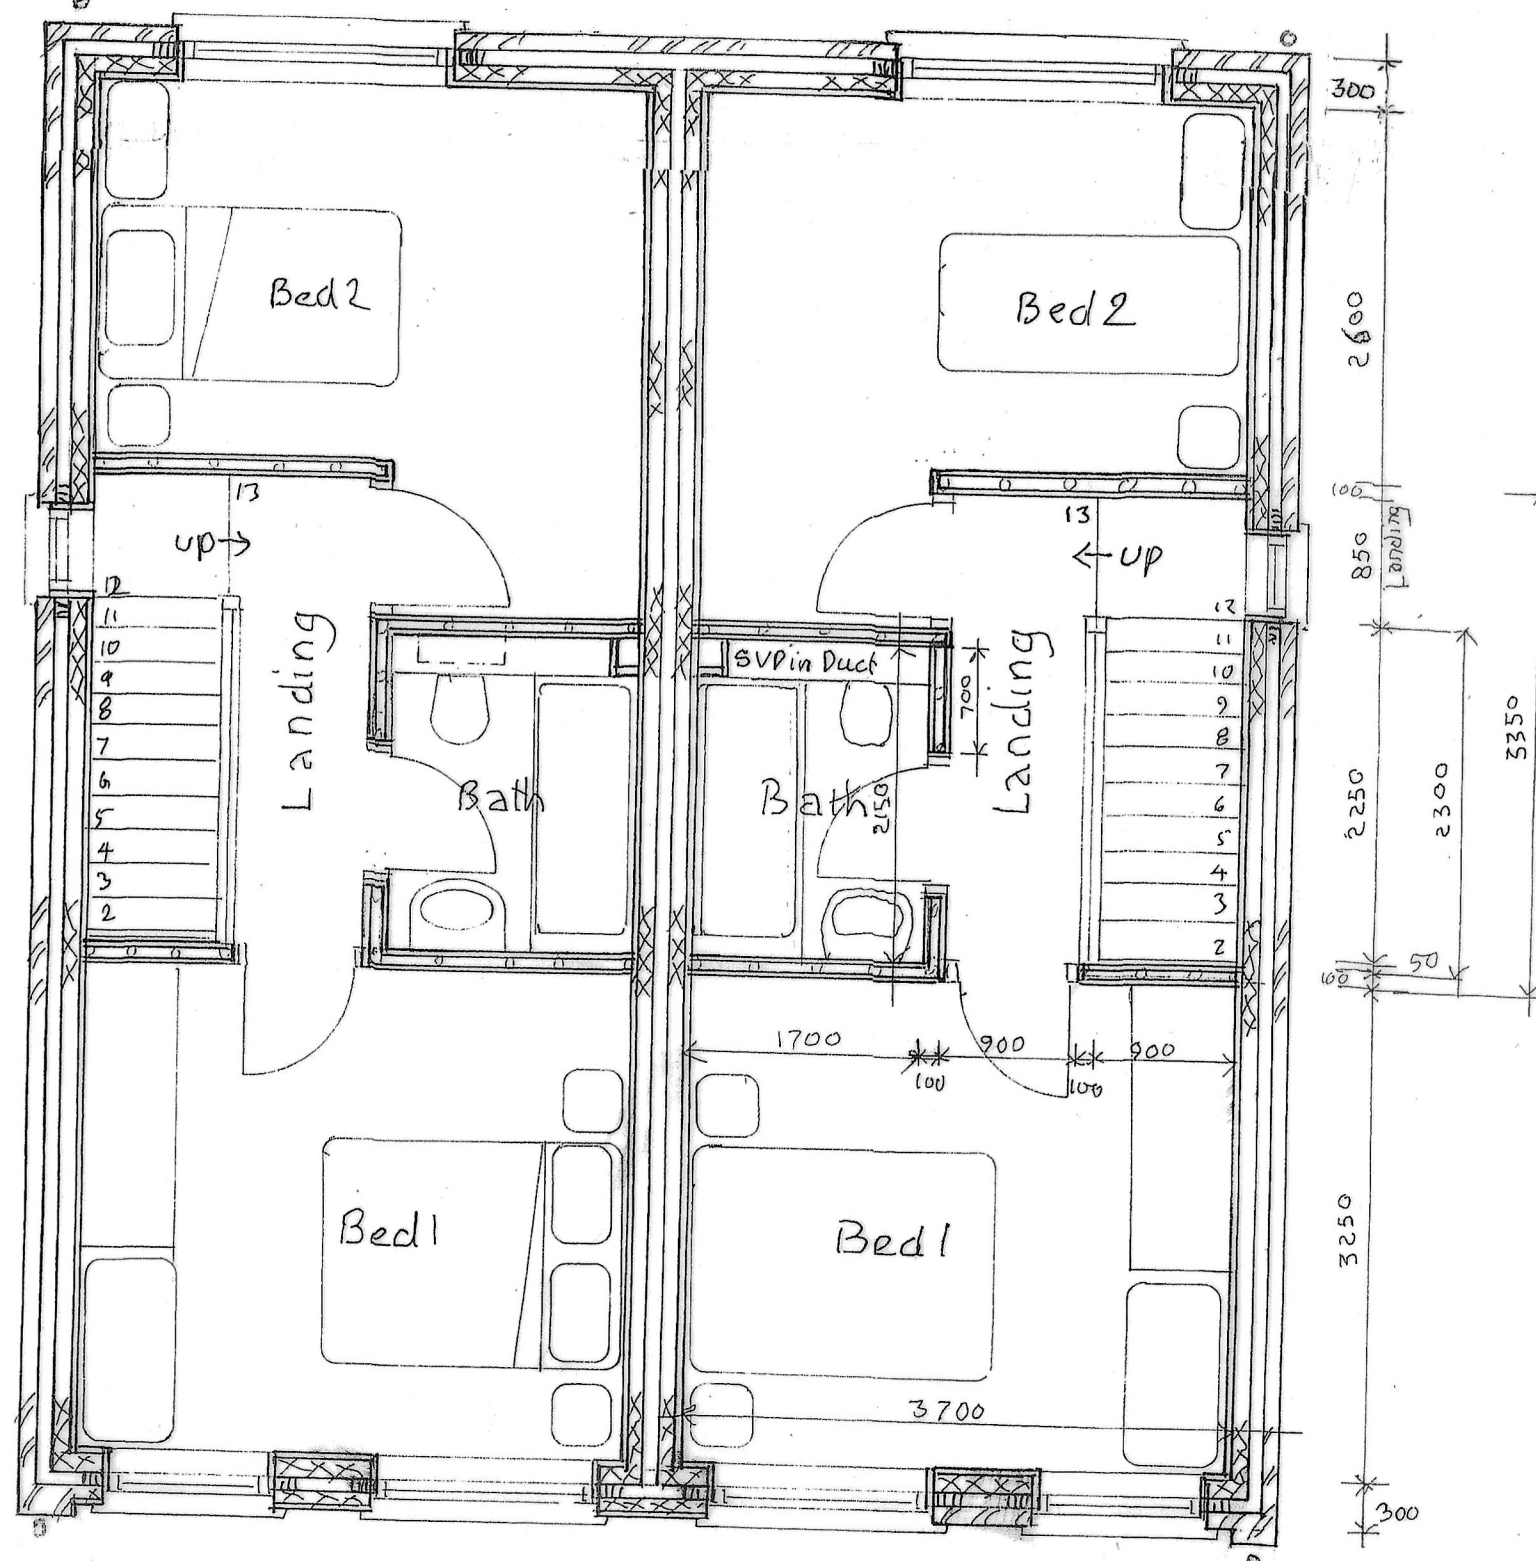


BOLINGBROKE DESIGN
 6 The Slipway, Slaverston, BA14 8UP
 Mobile: 07860 491800
 bolingbroke.design@gmail.com

LEGEND:-
 - Existing Walls
 - New Stone
 - New Brick
 - New Block
 - New Stud

NOTES: A See notes on 3202/5/1&2
 C. Stair Etc.

Client: Barry Quittenon
Job Title: Adj. 89 Braemor Road,
 Calne, SN11 9DX

Scale: 1:50
Drawn by: [Signature]
Date: 03/25

Drawing Title: First Floor
Dwg No.: 3202/3
Rev: C