


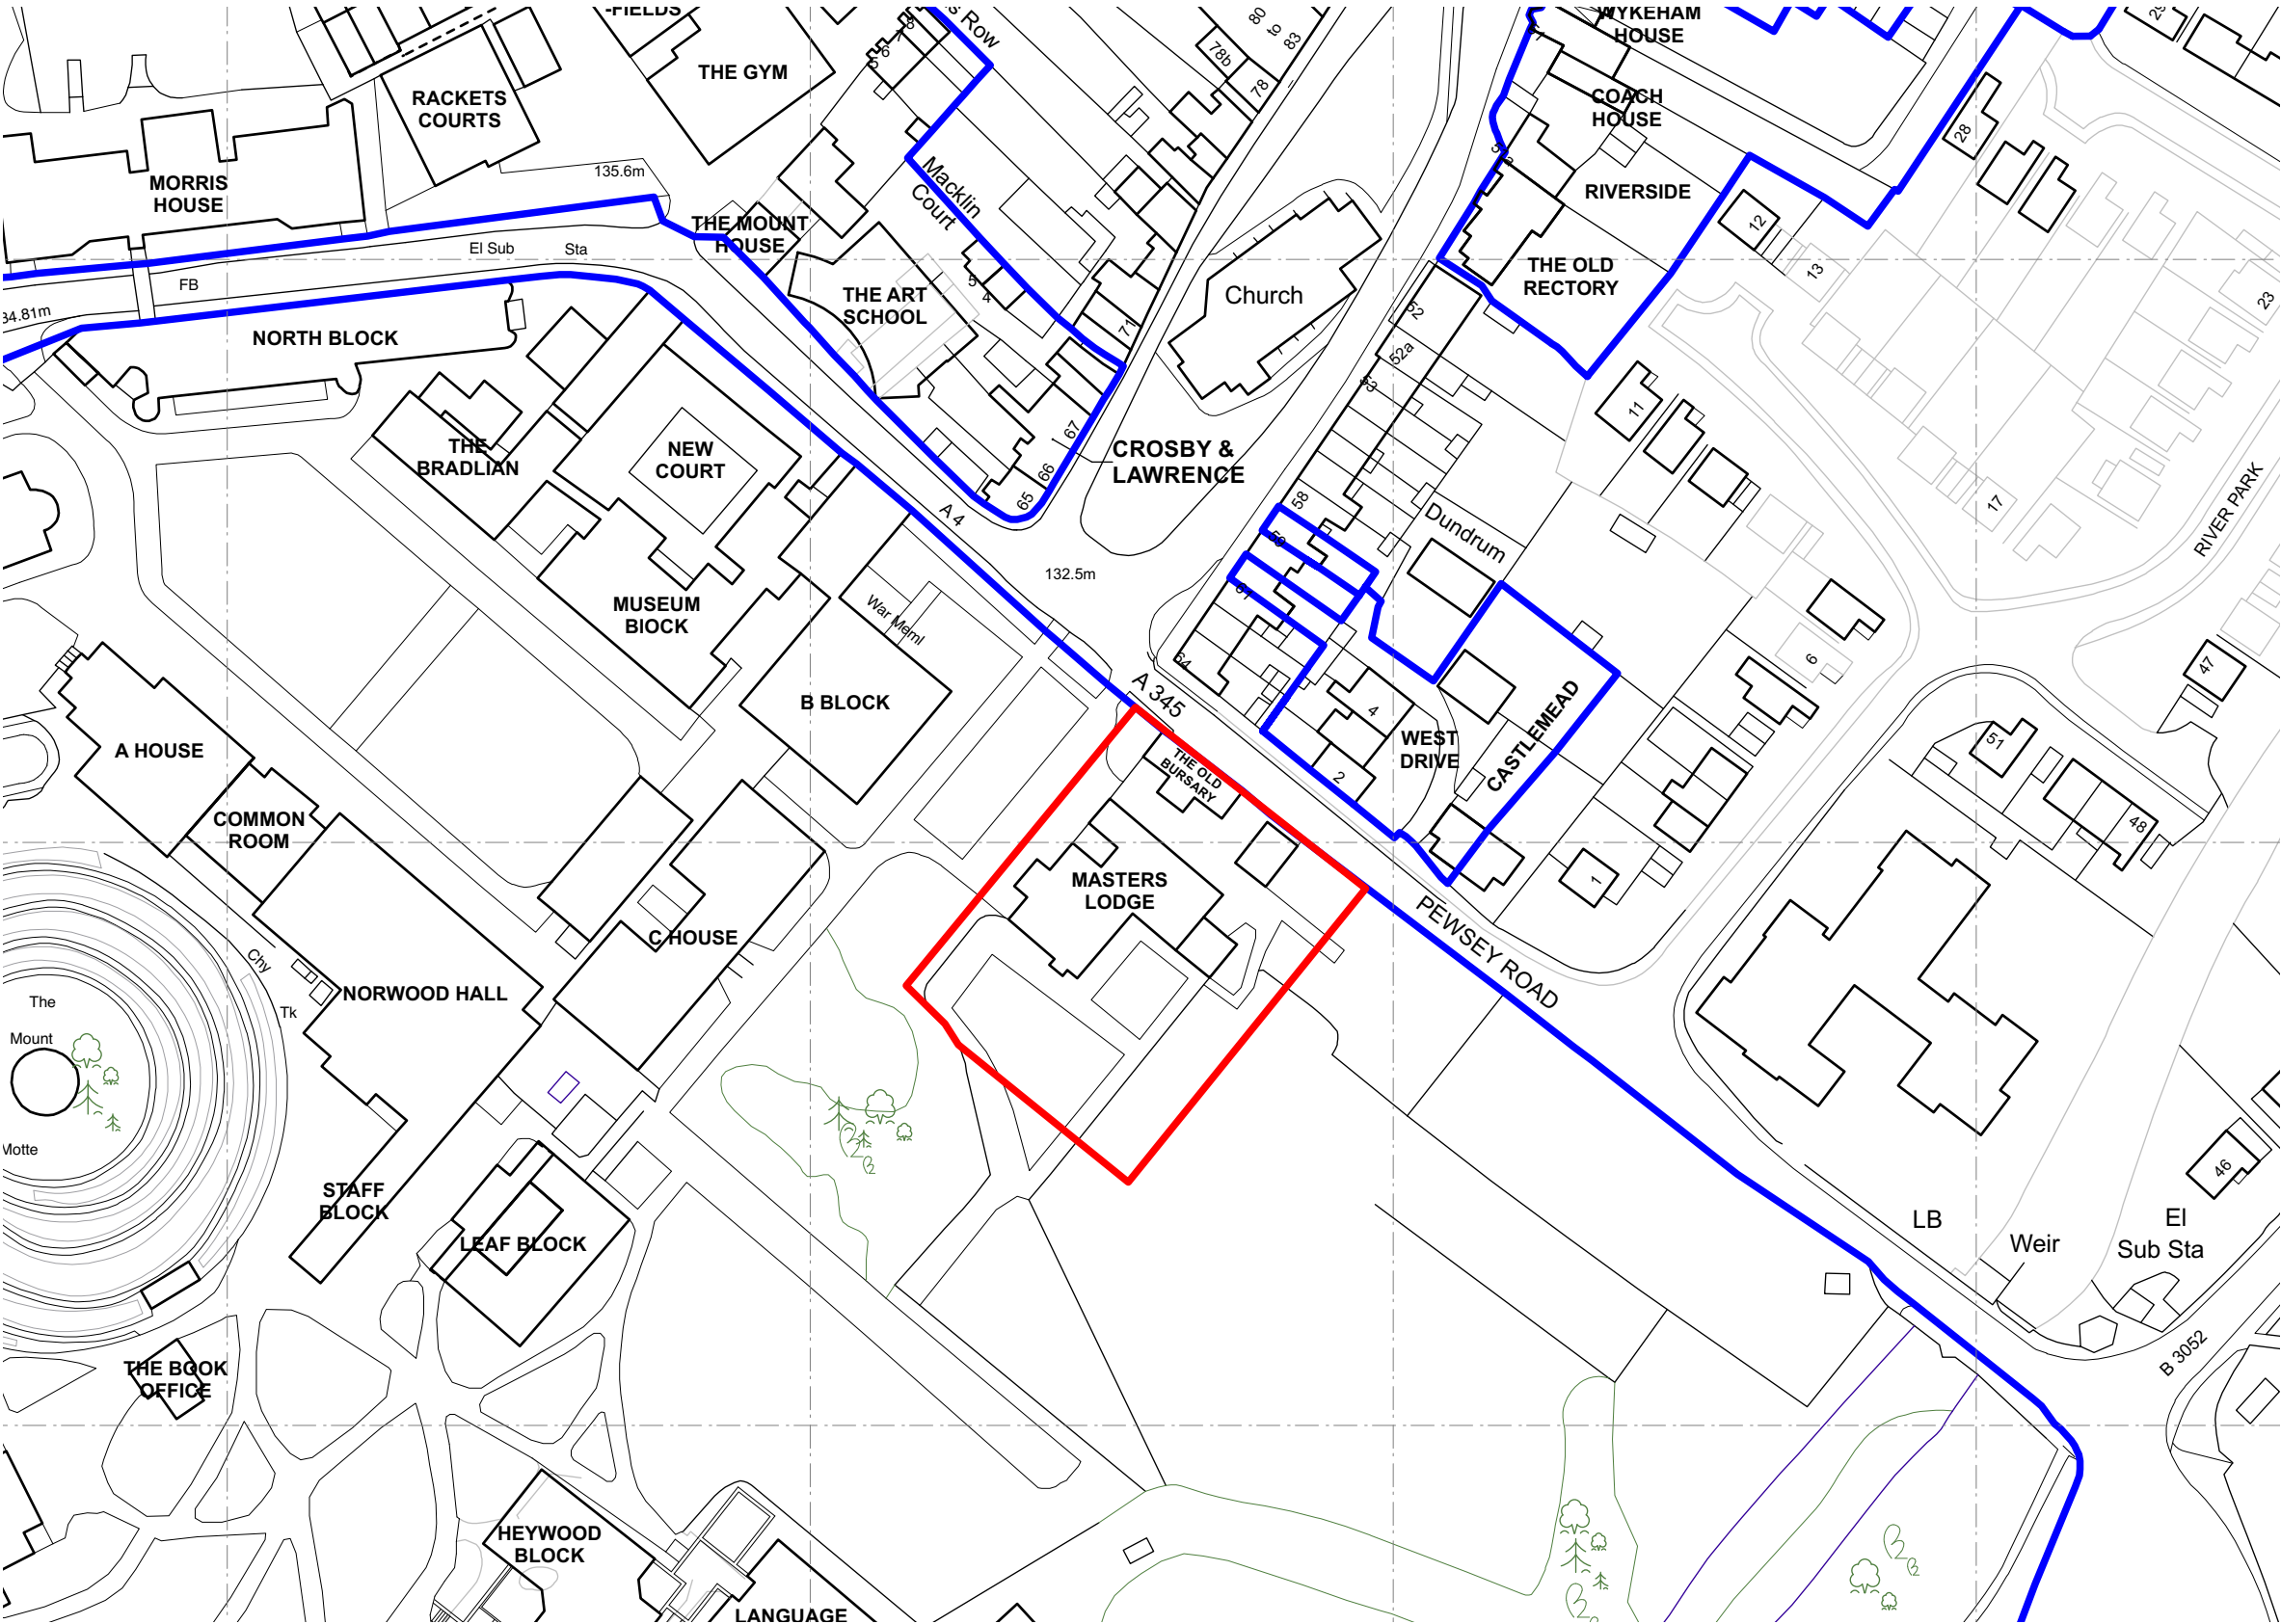

Application Area
0.32 Hectares
0.79 Acres

Site Ownership

SITE LOCATION PLAN



Glentworth Court, Lime Kiln Close,
Stoke Gifford, Bristol, BS34 8SR
+44 (0)117 931 2062
www.kendallkingscott.co.uk

Do not scale this drawing

Project
Masters Lodge

Client
Marlborough College

Date
June 2025

Purpose/Status
PLANNING

Scale
1:1250

Drawn
BM

Checked
LB

Paper Size
ISO A3

Filename
241108 Masters Lodge Site Location.vwx

P01 05/06/2025 BM LB Planning issue

Rev Date By Ap Note

Drawing Title
Site Location Plan

Project Number/Drawing Number
241108-1000

Check all dimensions and levels on site

Revision
P01
© Copyright

Only to be used on the site for which designed. The electronic transmission of designs/information contained in this drawing is carried out entirely at the User's risk and Kendall Kingscott Ltd. will have no liability for any errors or inaccuracies arising therefrom. The production of amended or updated information from the said designs/information by the User is entirely the responsibility of the User and Kendall Kingscott Ltd. shall have no responsibility in respect thereof whatsoever.