



GENERAL NOTES:
1. This drawing is the copyright of KSA Architects Ltd and may not be copied, altered or reproduced in any form or passed on to a third party without written consent. If in doubt ASK.
2. The drawing reflects current standards and legislation agreed for this project at the time of original issue.

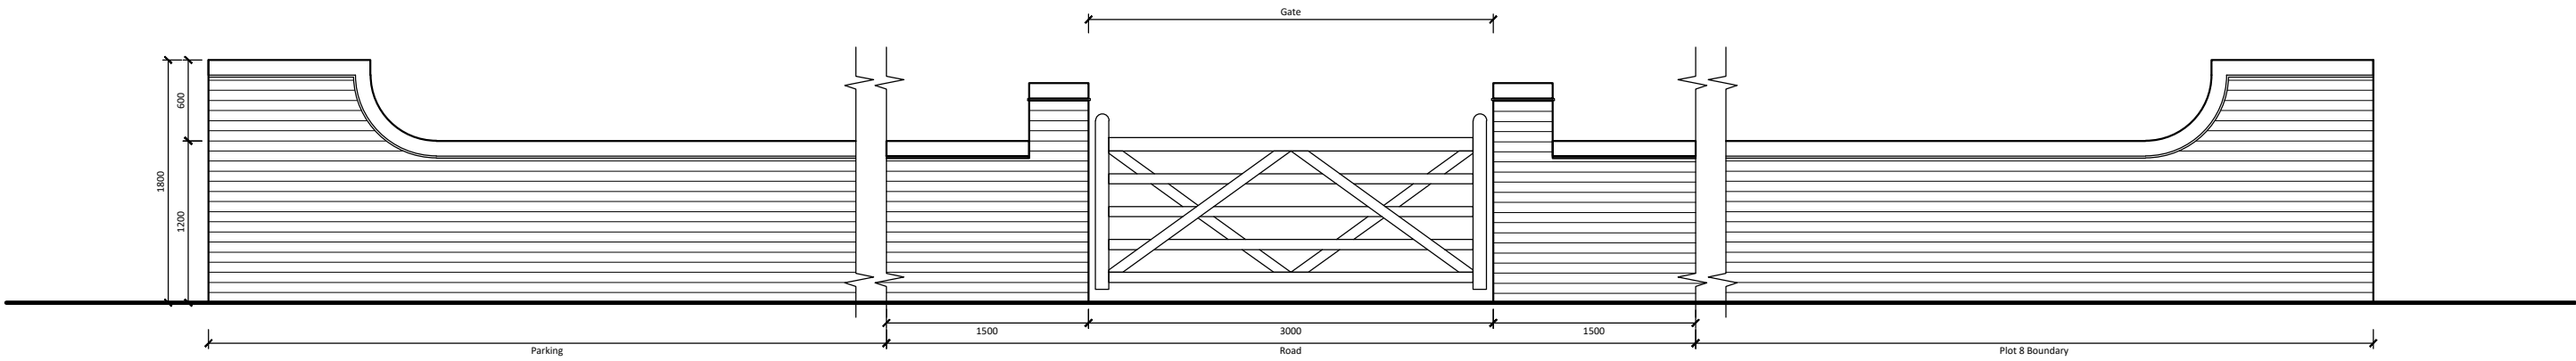

Boundary wall with Gate
SCALE 1:50

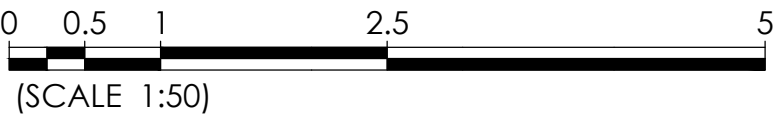

A	14.01.26	First Issue	CG	DRK
Rev	Date	Description	Rev By	Ckd By



The people
orientated
placemakers.

Client

BARGATE

Project
LAND SOUTH OF ROMSEY ROAD
WHITEPARISH
SALISBURY
WILTSHIRE

Drawing Title
Boundary Wall with Gate

Drawing Status	Scale
PLANNING	1:50 @ A2
Document Ref.	Revision
1371-PD405	A CG



KSA Architects Ltd. Concept House
35 Kingston Crescent, North End
Portsmouth, Hampshire, PO2 8AA
Chartered Practice

Phone: 023 9267 3618
Email: info@ksaltld.co.uk
Web: www.ksaltld.co.uk

