



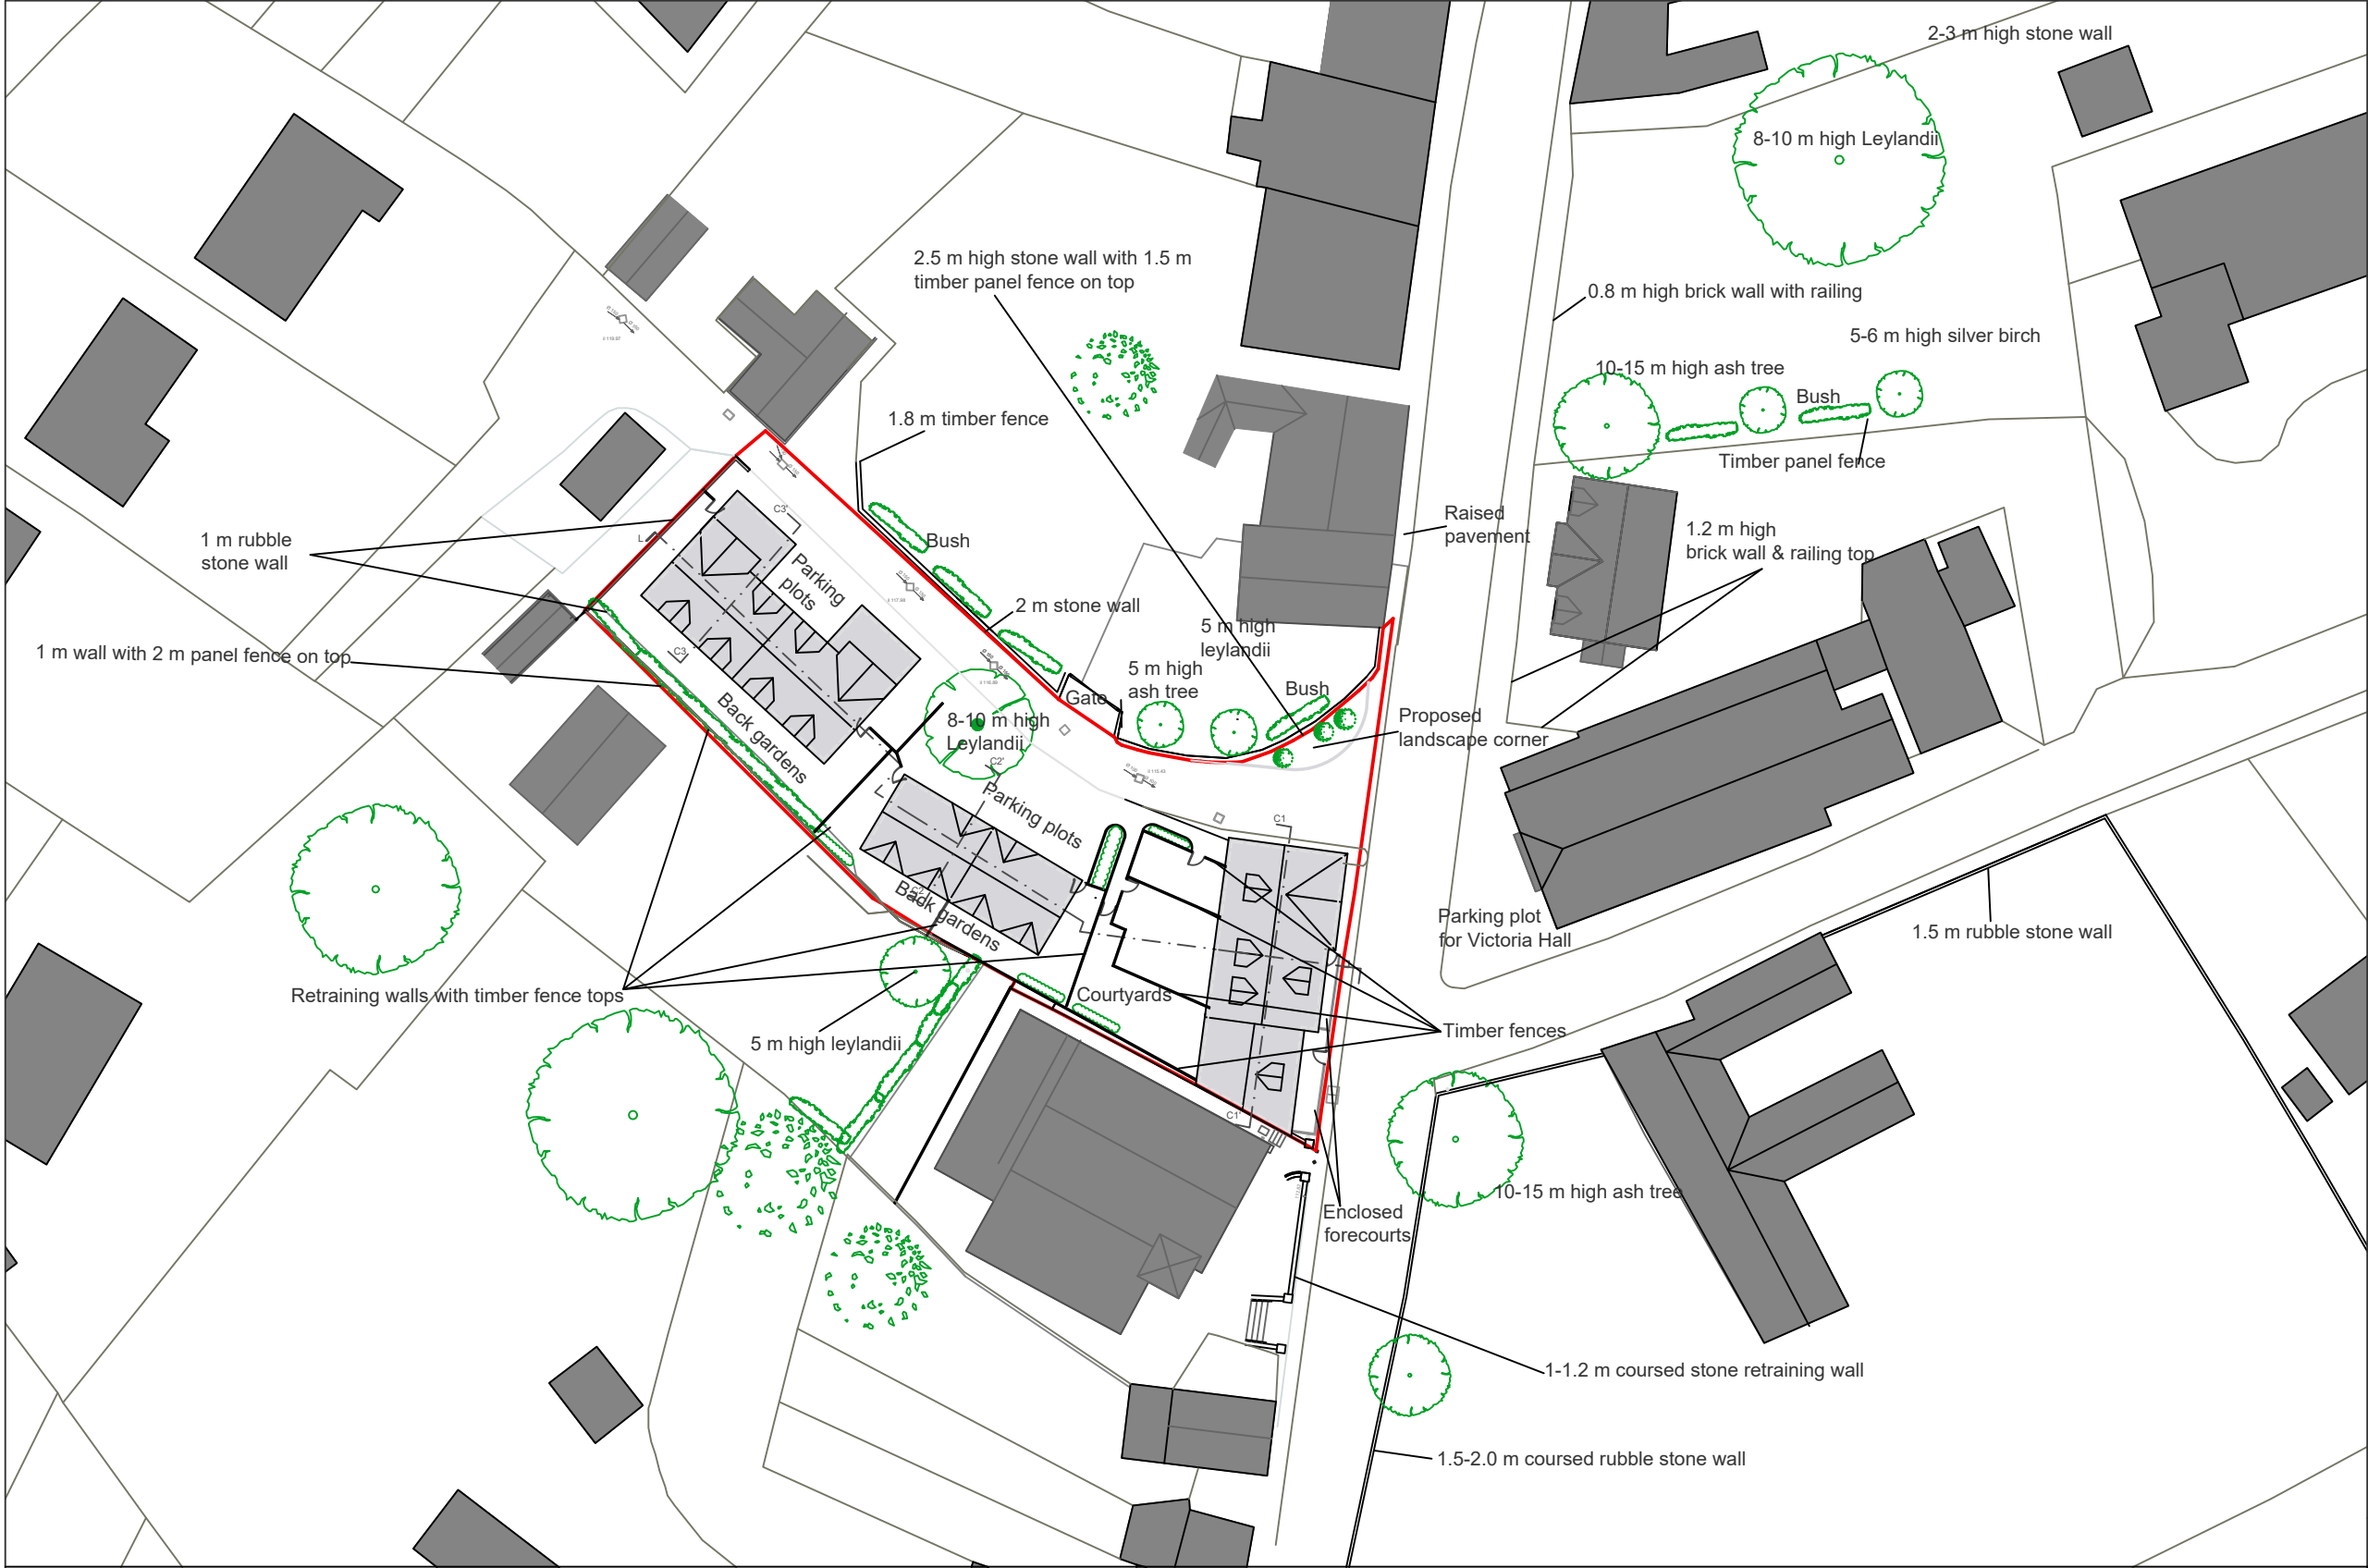

NOTES
DO NOT SCALE
Drawing for planning purposes only
All dimensions to be checked on site.

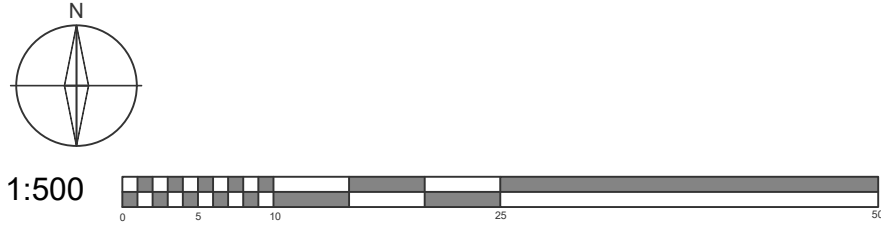

Revision: A	Plan updates according to changes	Date: Jan. 2026
Tisbury Motors, High Street, Tisbury, Wiltshire, SP3 6HF		
Proposed Landscaping		
Scale: 1:500 @A3	Drawn by: AS	Date: Feb. 2025
	Drawing Number: 18423-0204-A	Revision: A
H B Historic Building A S Advisory Service		