


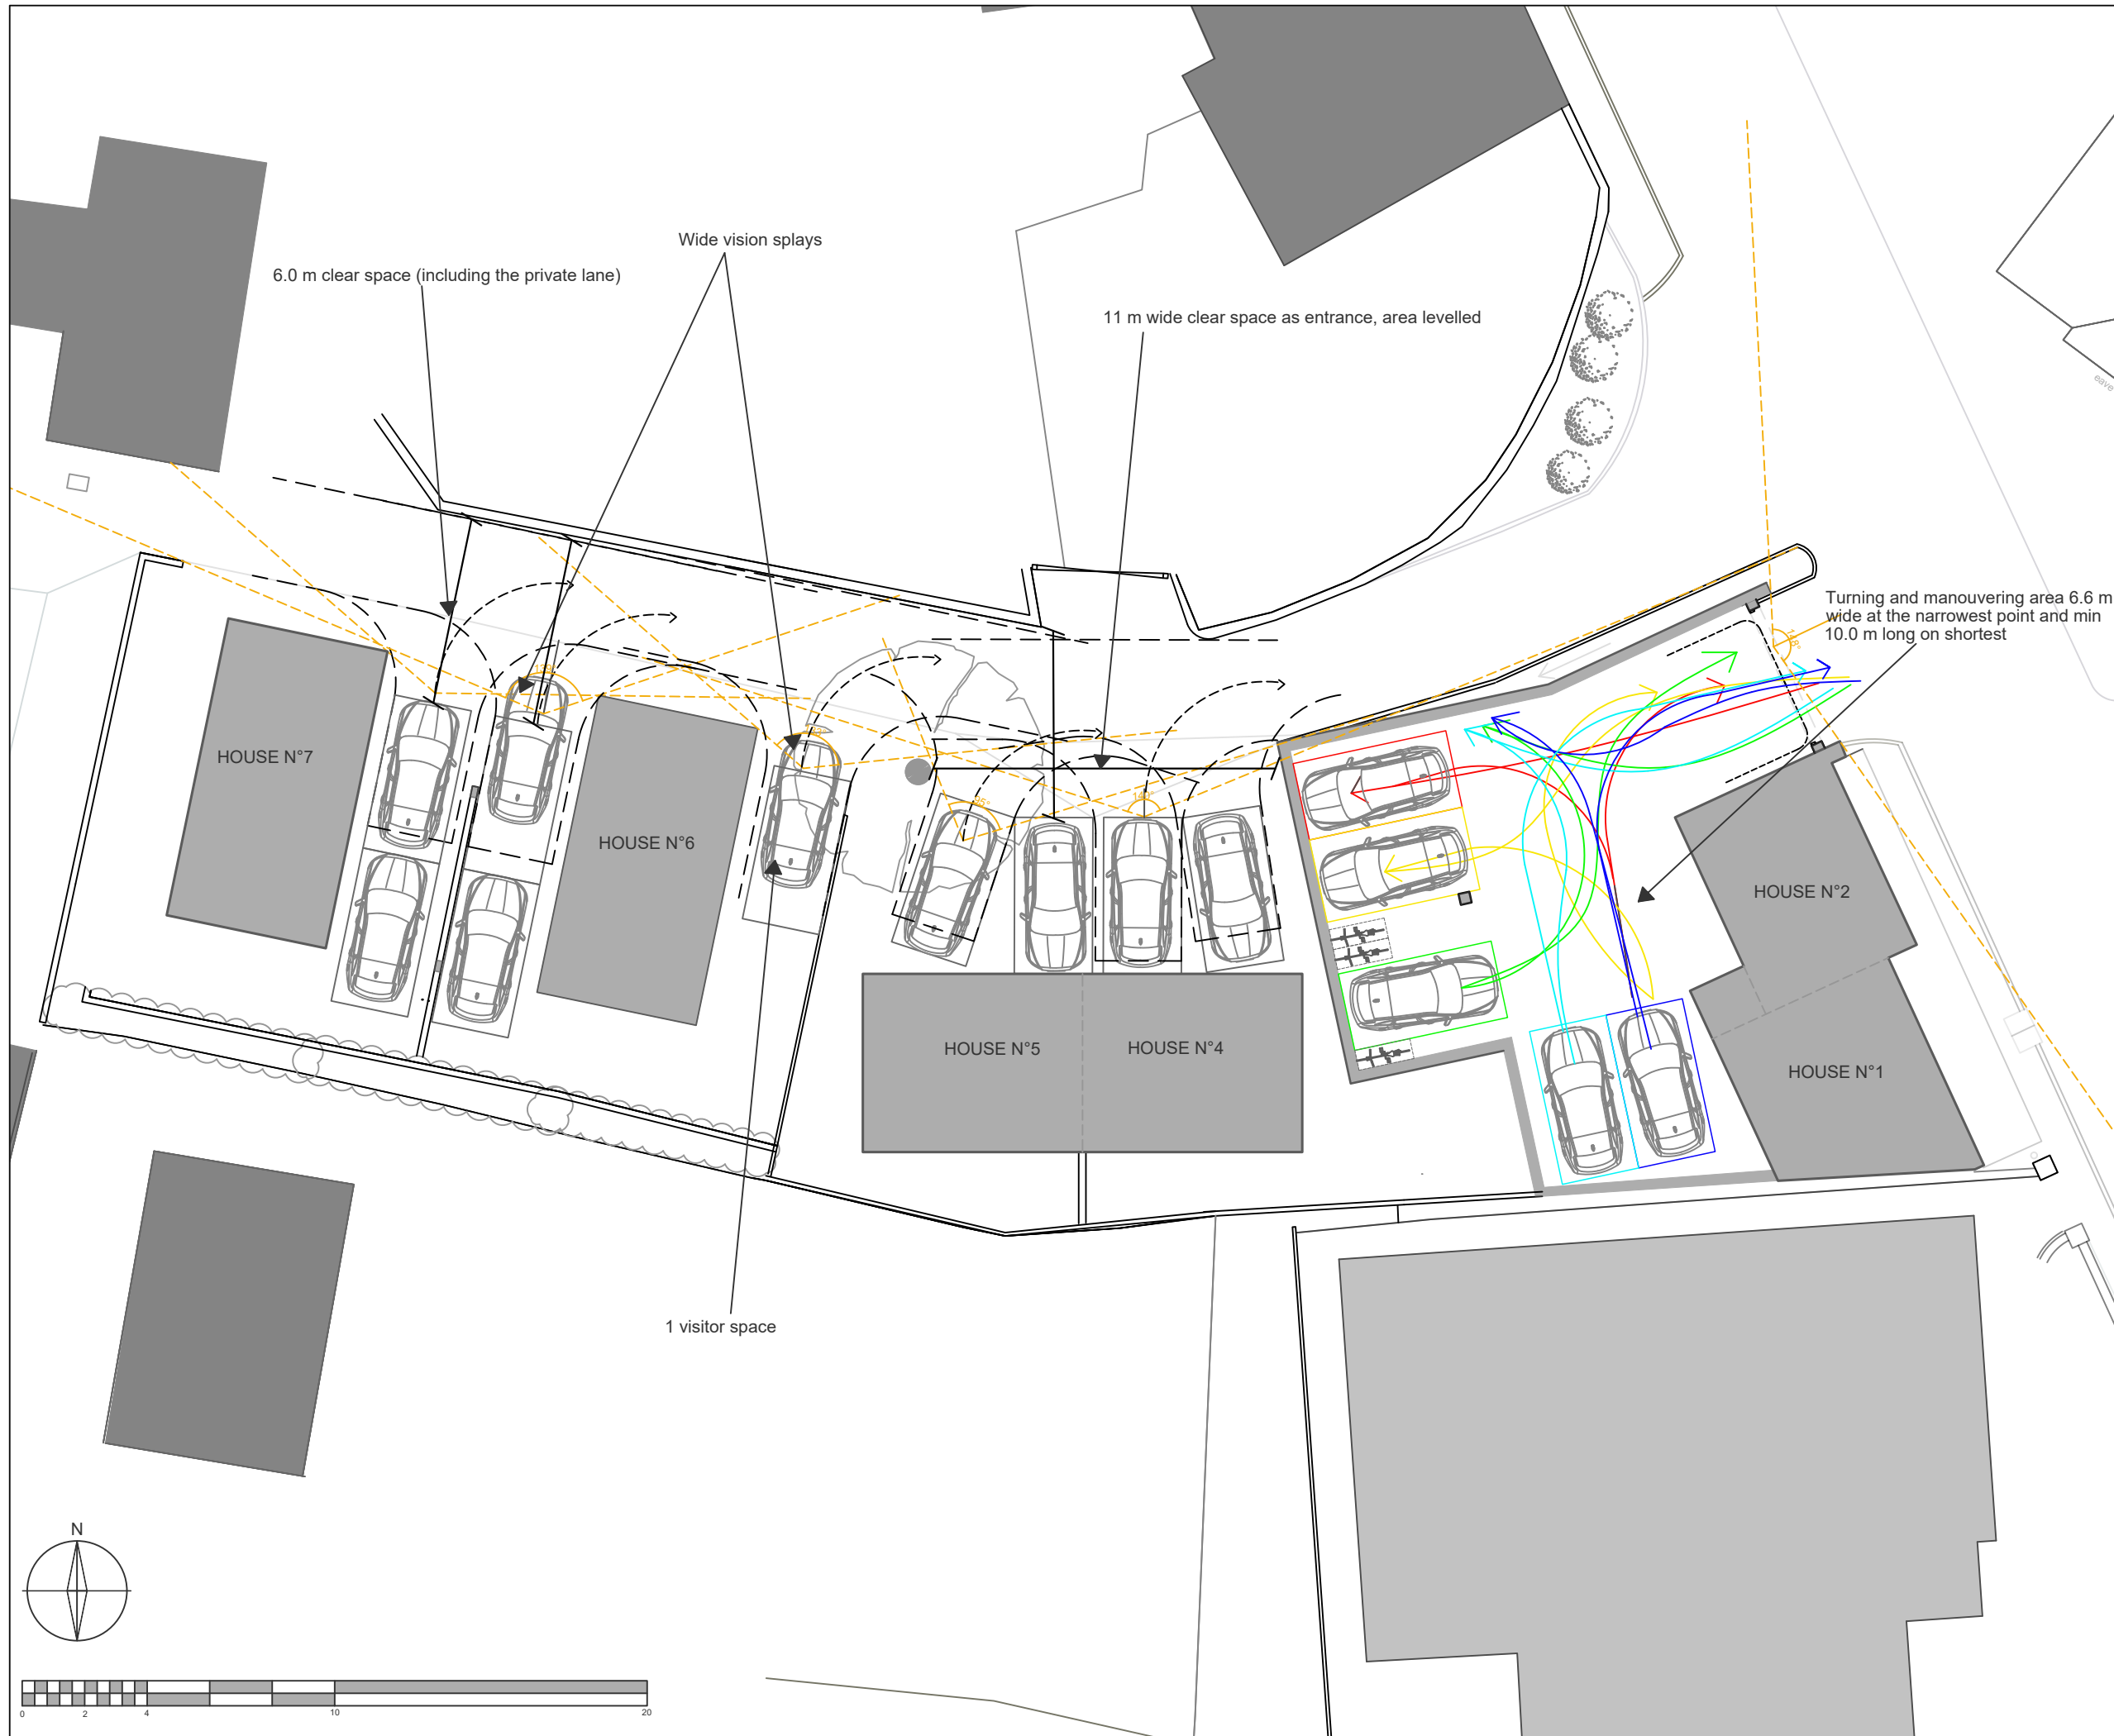

NOTES

DO NOT SCALE
Drawing for planning purposes only
All dimensions to be checked on site.

Tisbury Motors, High Street,
Tisbury, Wiltshire, SP3 6HF

**Parking and turning
plan**

Scale: 1:200 @ A3	Drawn by: AS	Date: Jan. 2026
Drawing Number: 18423 - 0219		Revision: -

H

B

A

S

Historic Building
Advisory Service