


NOTES
DO NOT SCALE
Drawing for planning purposes only
All dimensions to be checked on site.

C1-C1' Section - Lower block

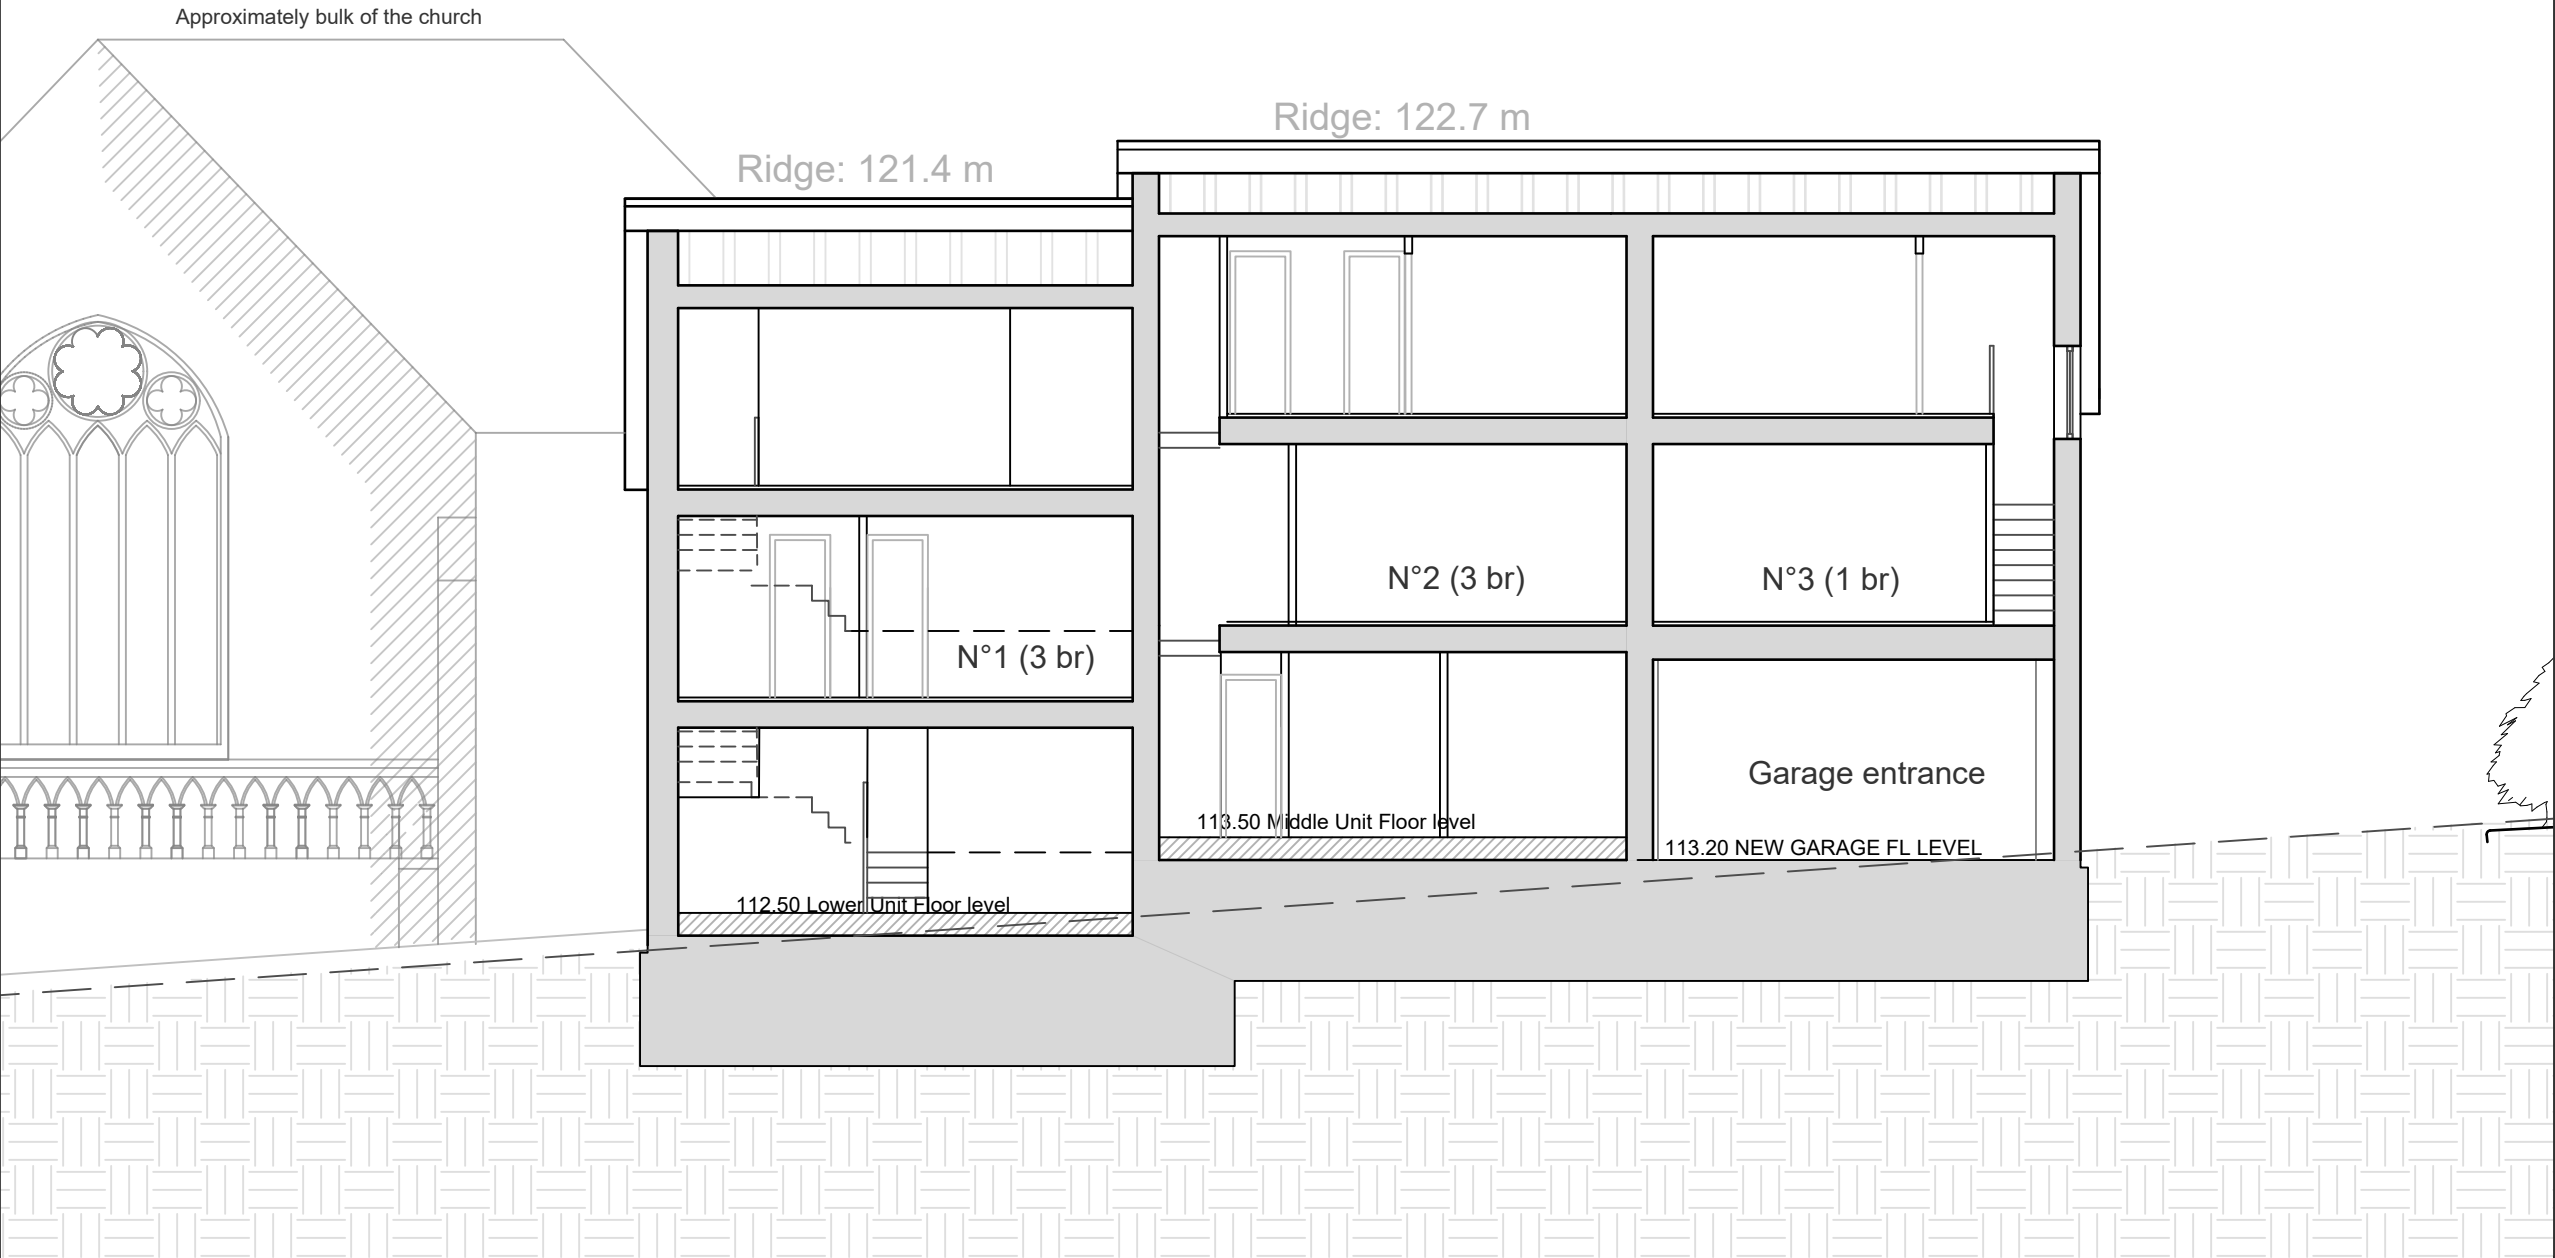

Rev.: A	Amendments on house interiors	Date: Jan. 2026
Tisbury Motors, High Street, Tisbury, Wiltshire, SP3 6HF		
Proposed Lower Block Cross Section		
Scale: 1:100 @ A3	Drawn by: AS	Date: Feb. 2025
	Drawing Number: 18423-0215-A	Revision: A
H B Historic Building A S Advisory Service		