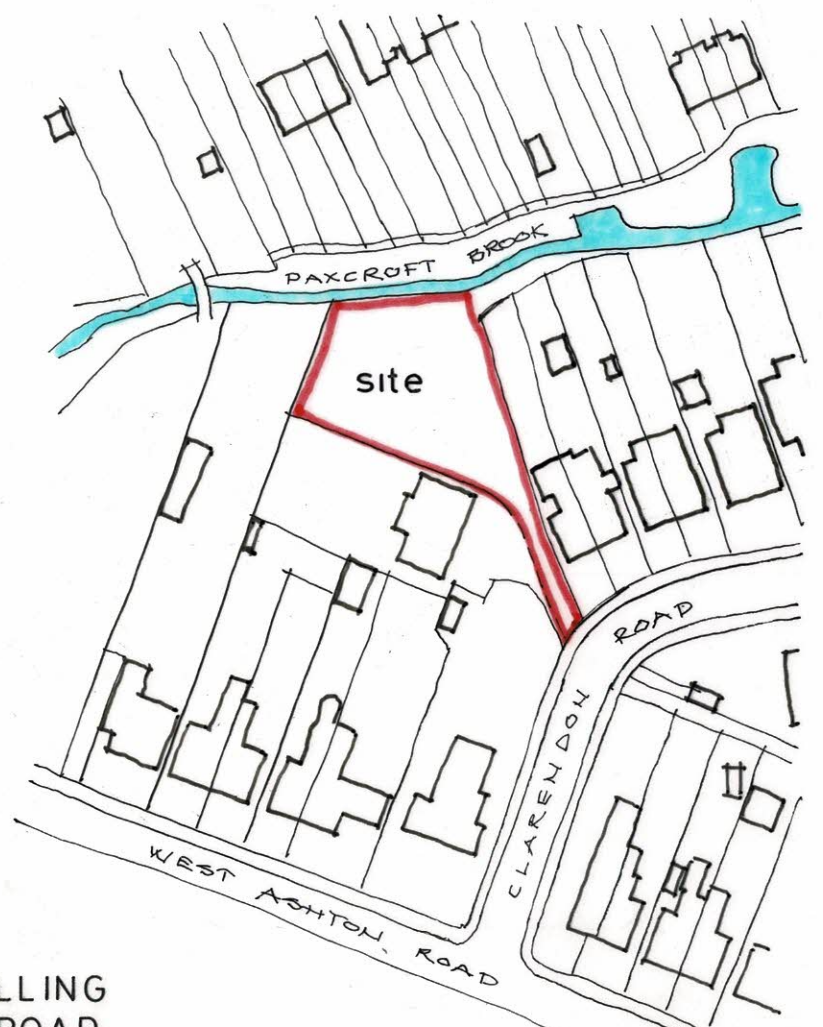
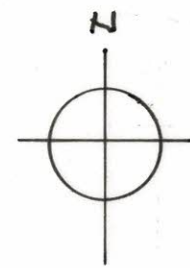
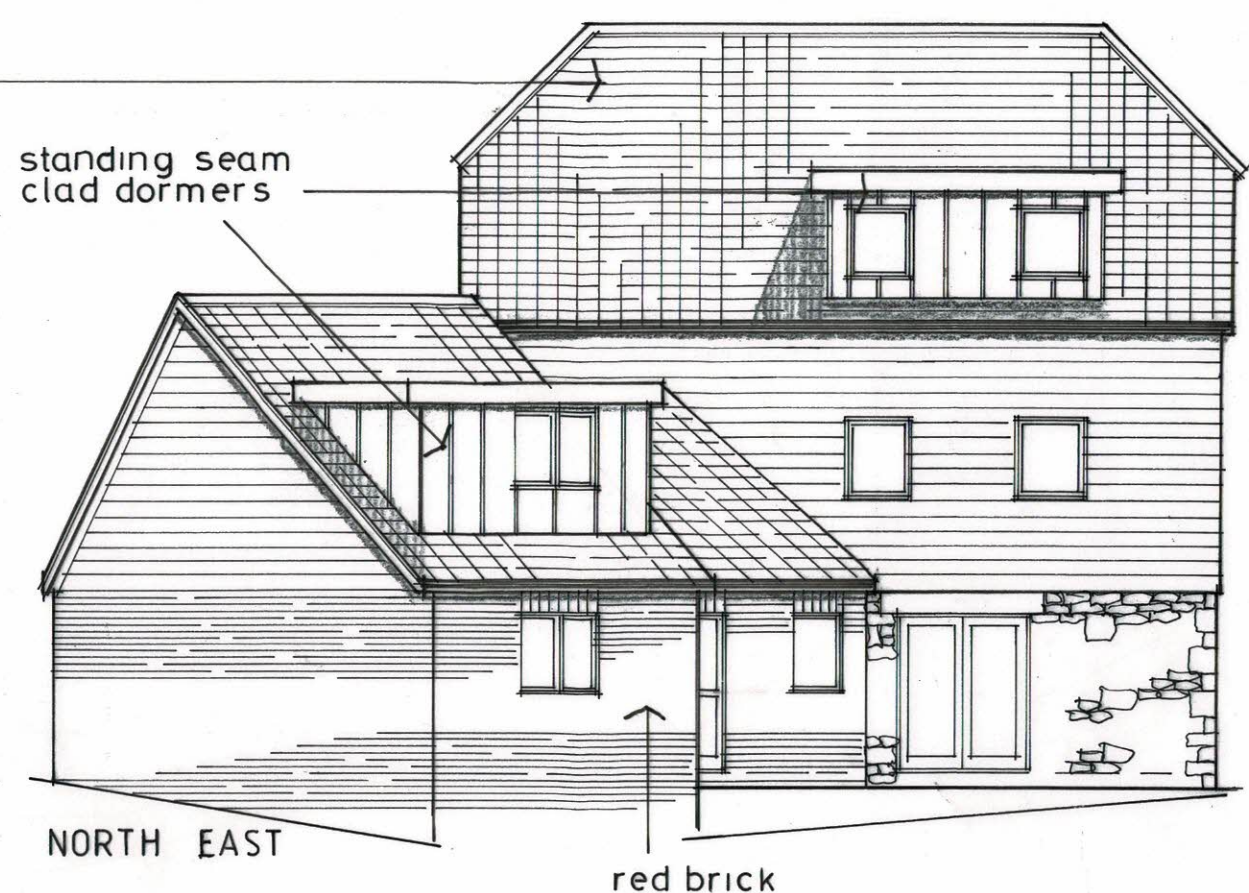
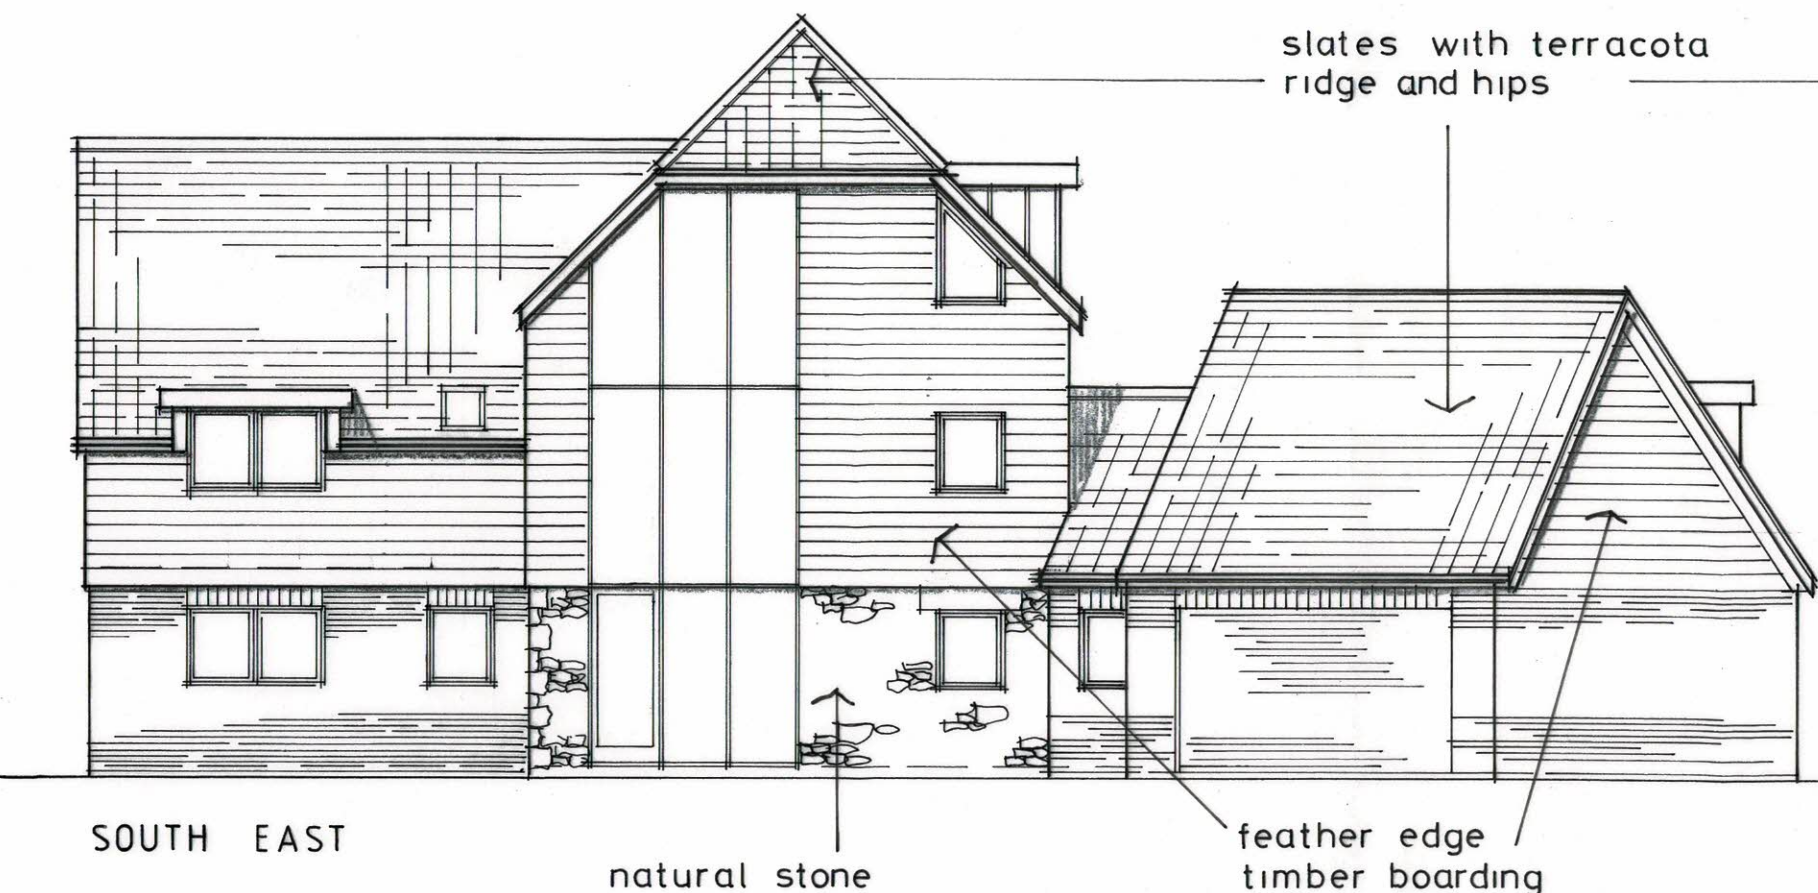


PROPOSED DWELLING  
1B CLARENDON ROAD  
TROWBRIDGE  
JAN 2026

1:100

LOCATION PLAN 1:1250