



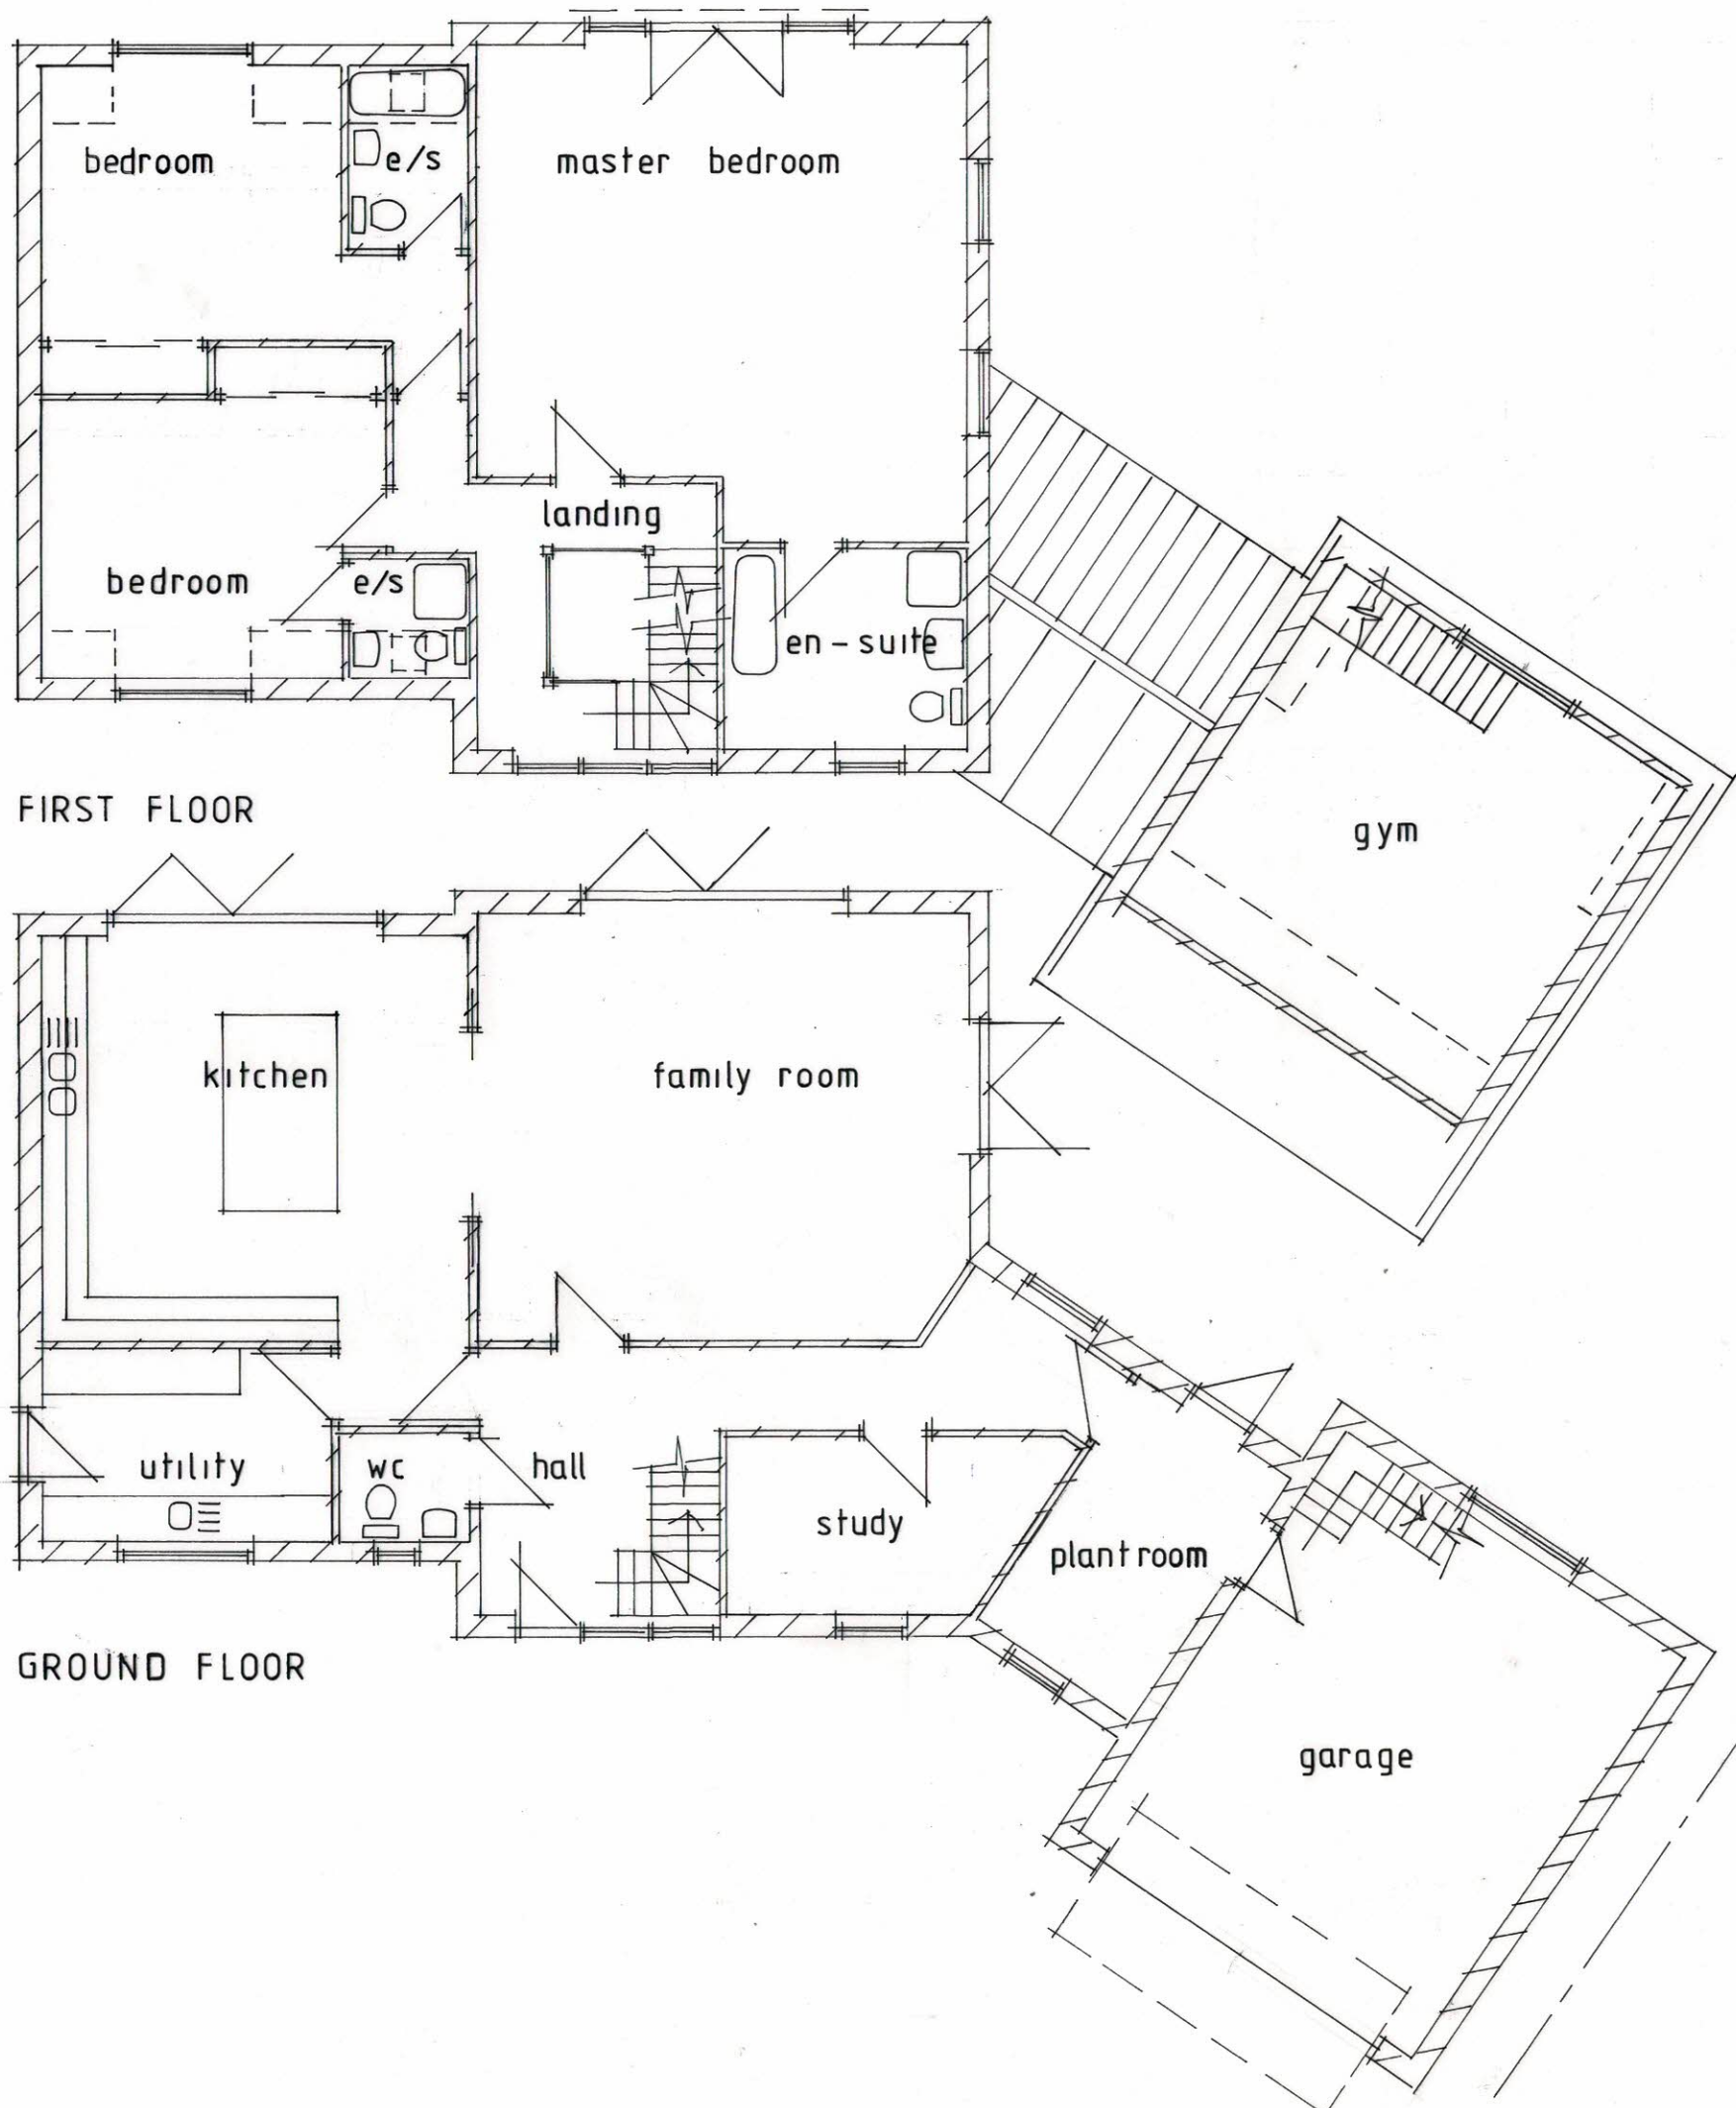


FIRST FLOOR

GROUND FLOOR

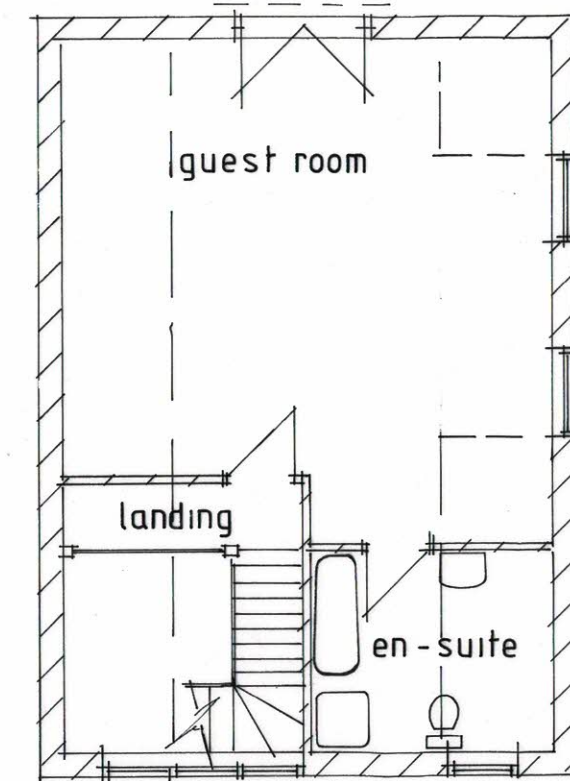

SECOND FLOOR

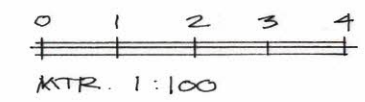

PROPOSED DWELLING
1B CLARENDON ROAD
TROWBRIDGE
JAN 2026 1:100