


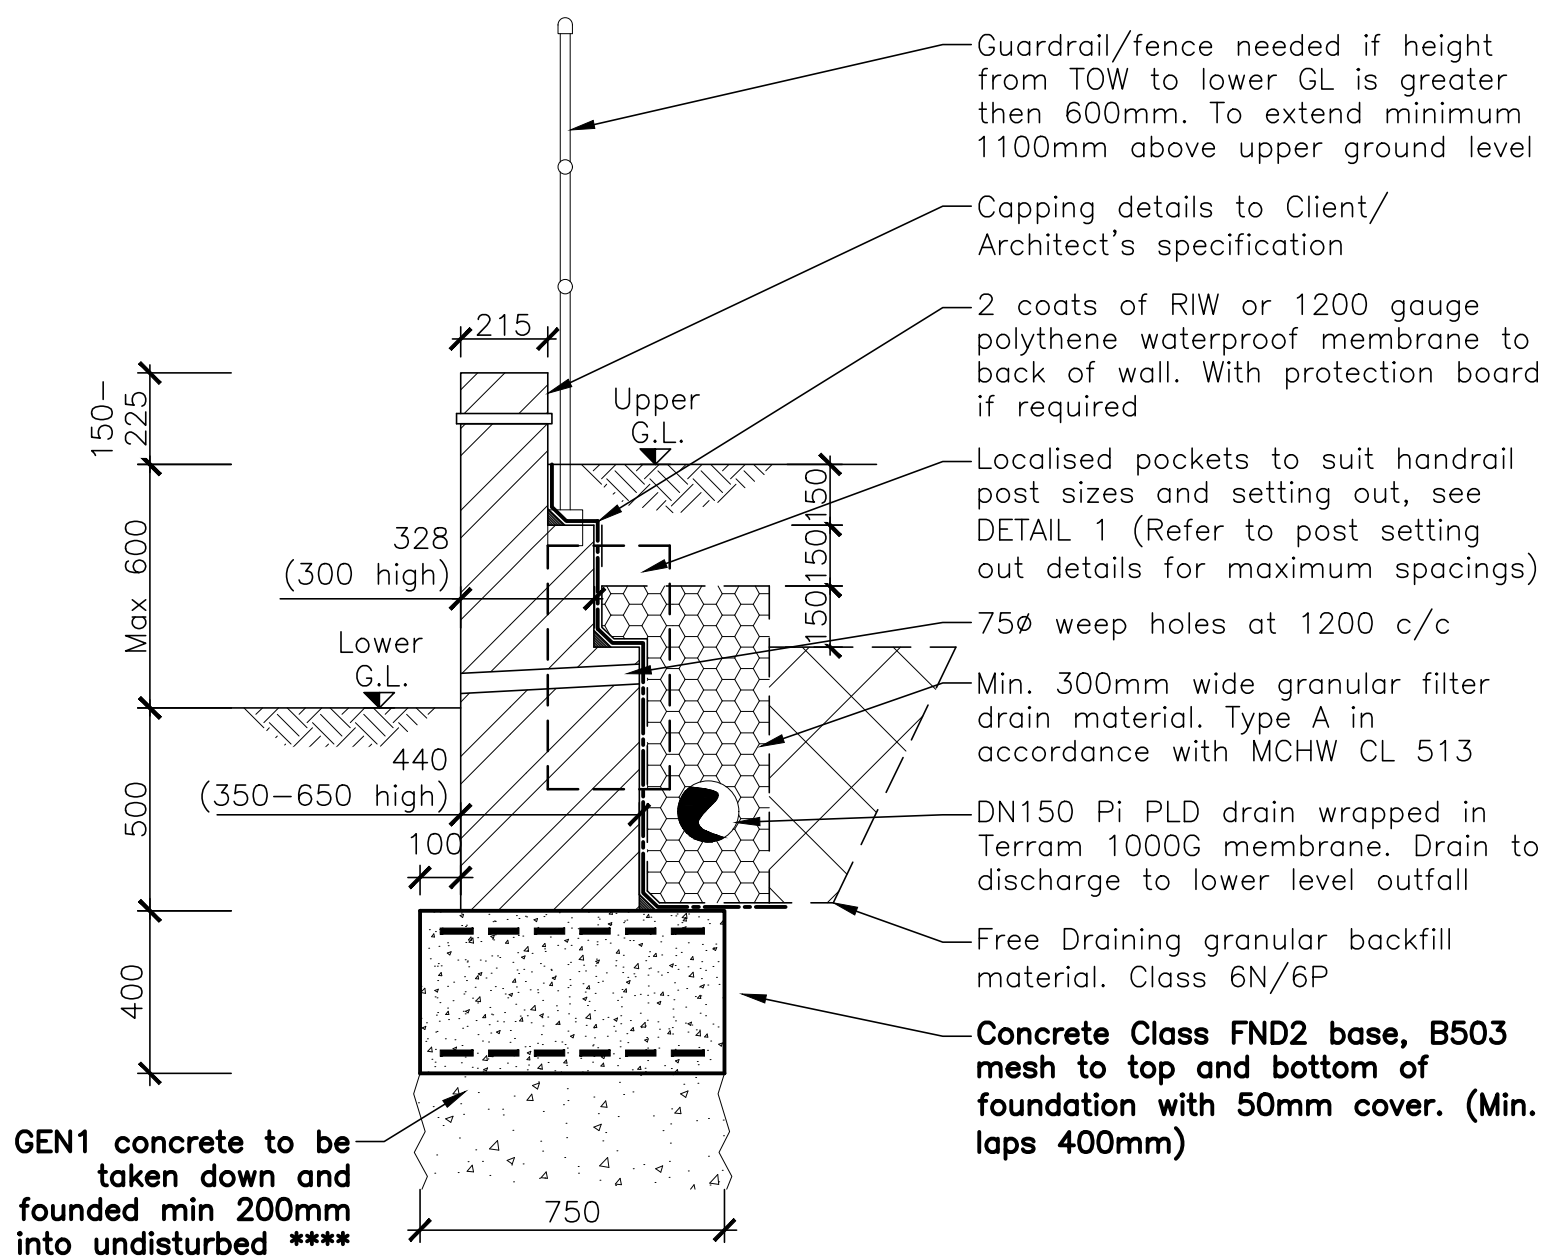

TYPE 2c
Brick Retaining Wall
Up to 600mm Retained Height
 (1:20)