



NOTES
DO NOT SCALE
Drawing for planning purposes only
All dimensions to be checked on site.

C2-C2' Section
House N°4 & 5 cross section (2 br cottages)

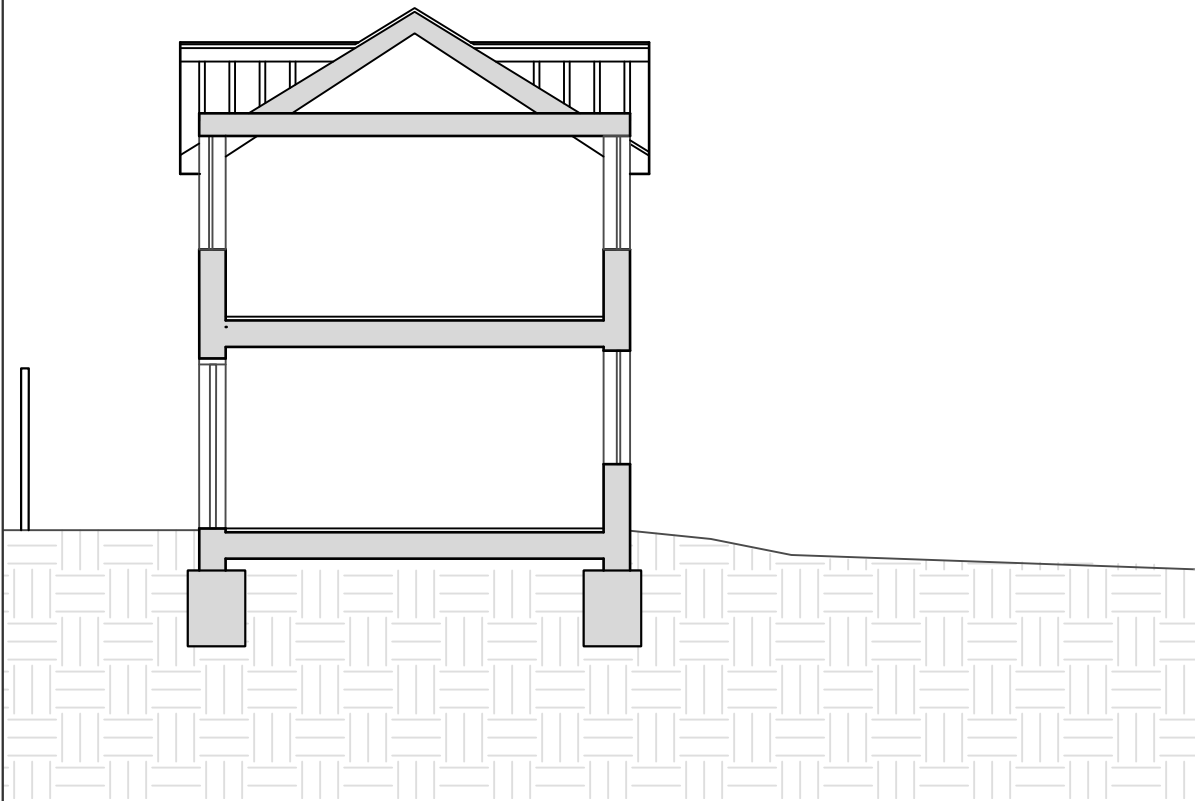

C3-C3' Section
House N°6 & 7 cross section (3 br units)

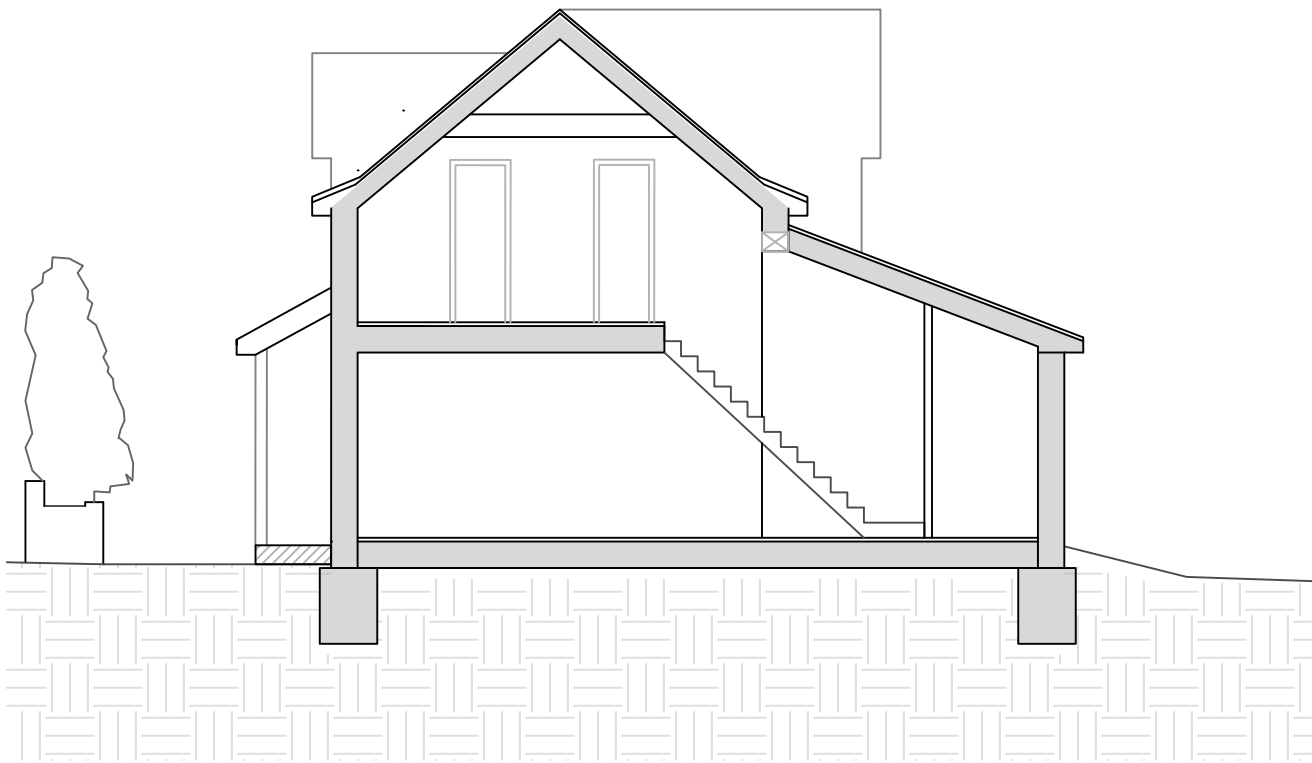

Revision: A	Total unit number reduced from 8 to 7. Amendments made on houses, landscaping and parking	Date: Jan. 2026
Tisbury Motors, High Street, Tisbury, Wiltshire, SP3 6HF Proposed Middle and Upper Block Cross Sections		
Scale: 1:100 @ A3	Drawn by: AS	Date: Feb. 2025
	Drawing Number: 18423-0216-A	Revision: A