


NOTES
DO NOT SCALE
Drawing for planning purposes only
All dimensions to be checked on site.

L-L' Section

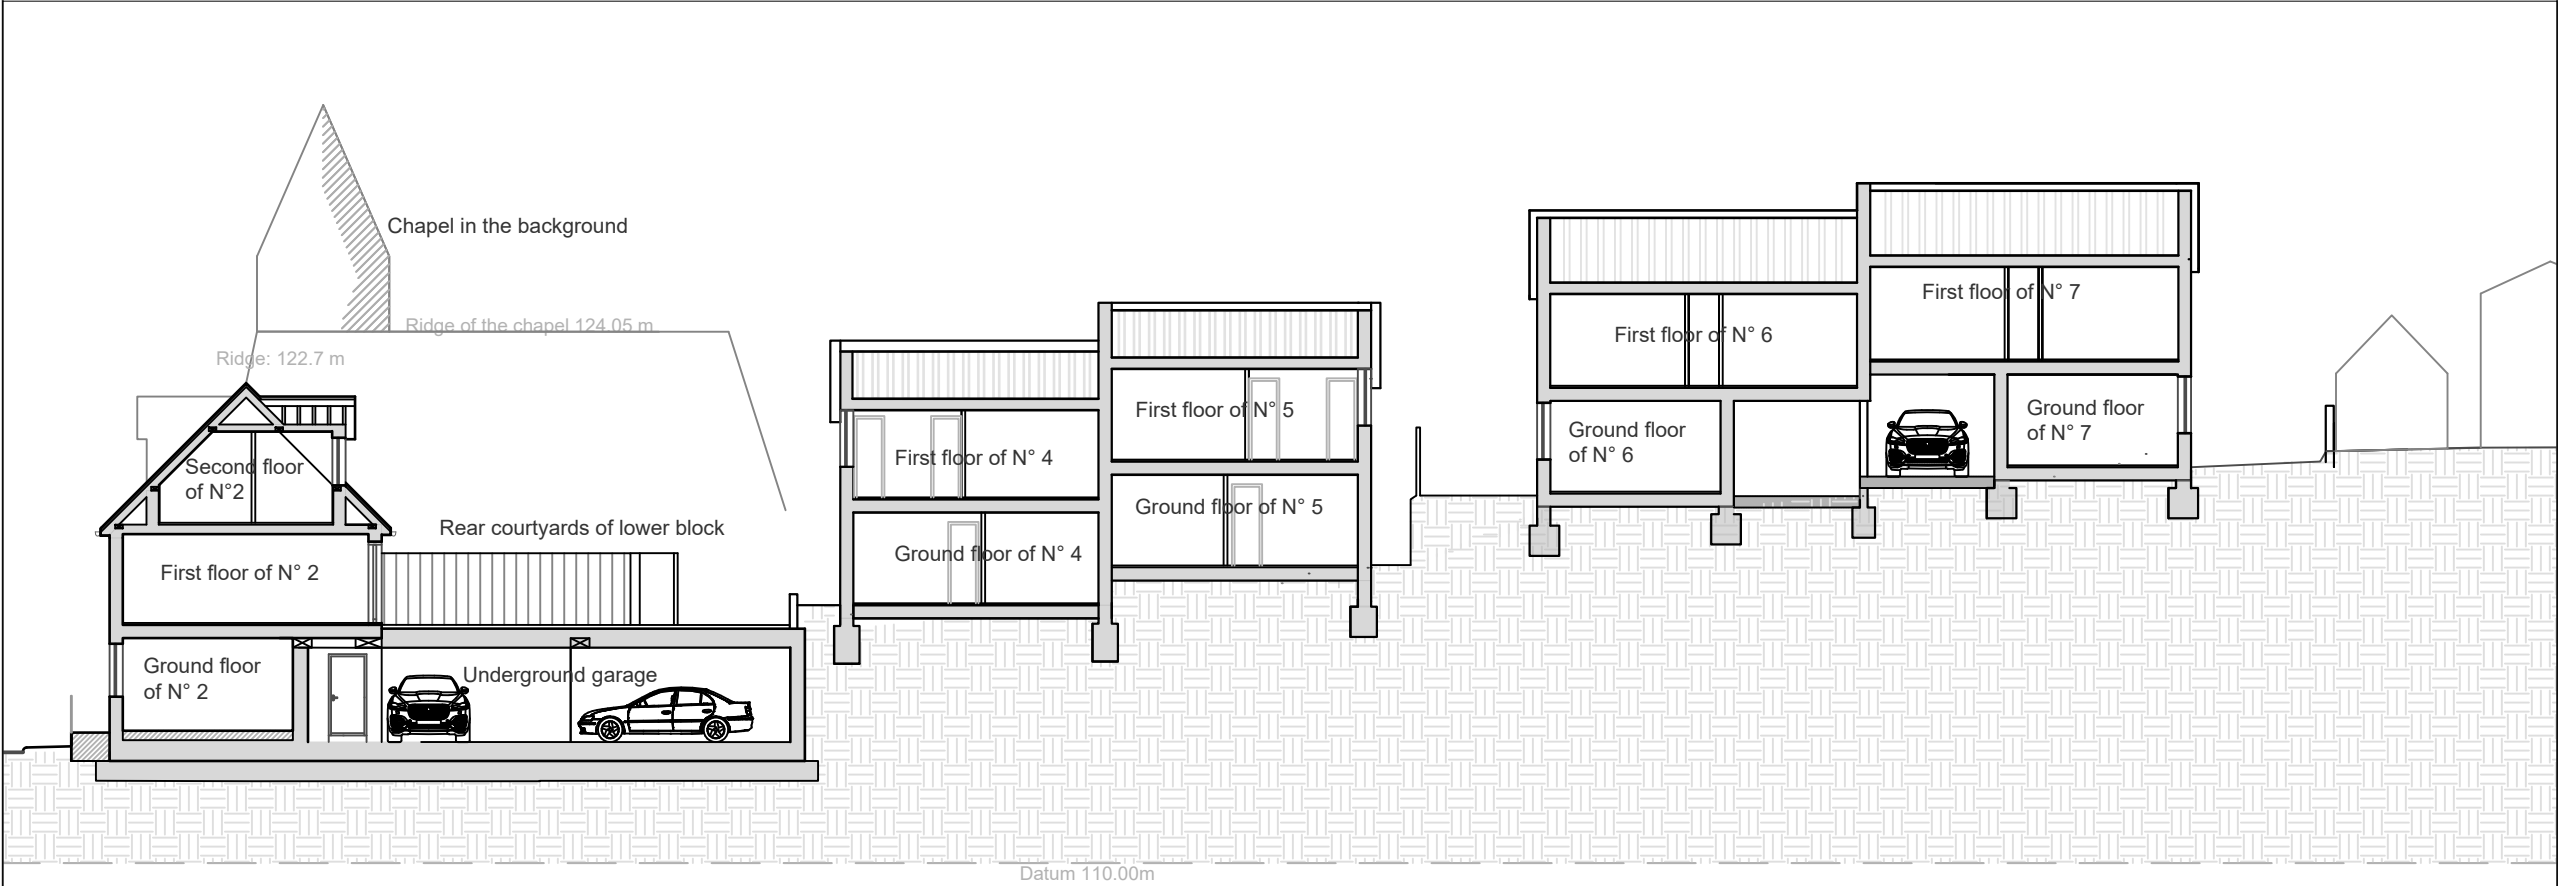

Revision: A	Total unit number reduced from 8 to 7. Amendments made on houses, landscaping and parking	Date: Jan. 2026
-------------	---	-----------------

Tisbury Motors, High Street,
Tisbury, Wiltshire, SP3 6HF

Proposed
Long Section

Scale: 1:200 @ A3	Drawn by: AS	Date: June 2025
	Drawing Number: 18423-0214-A	Revision: A

H B Historic Building
A S Advisory Service

