



Existing Plans
46 The Street, All Cannings SN10 3PA
Mr R Baker

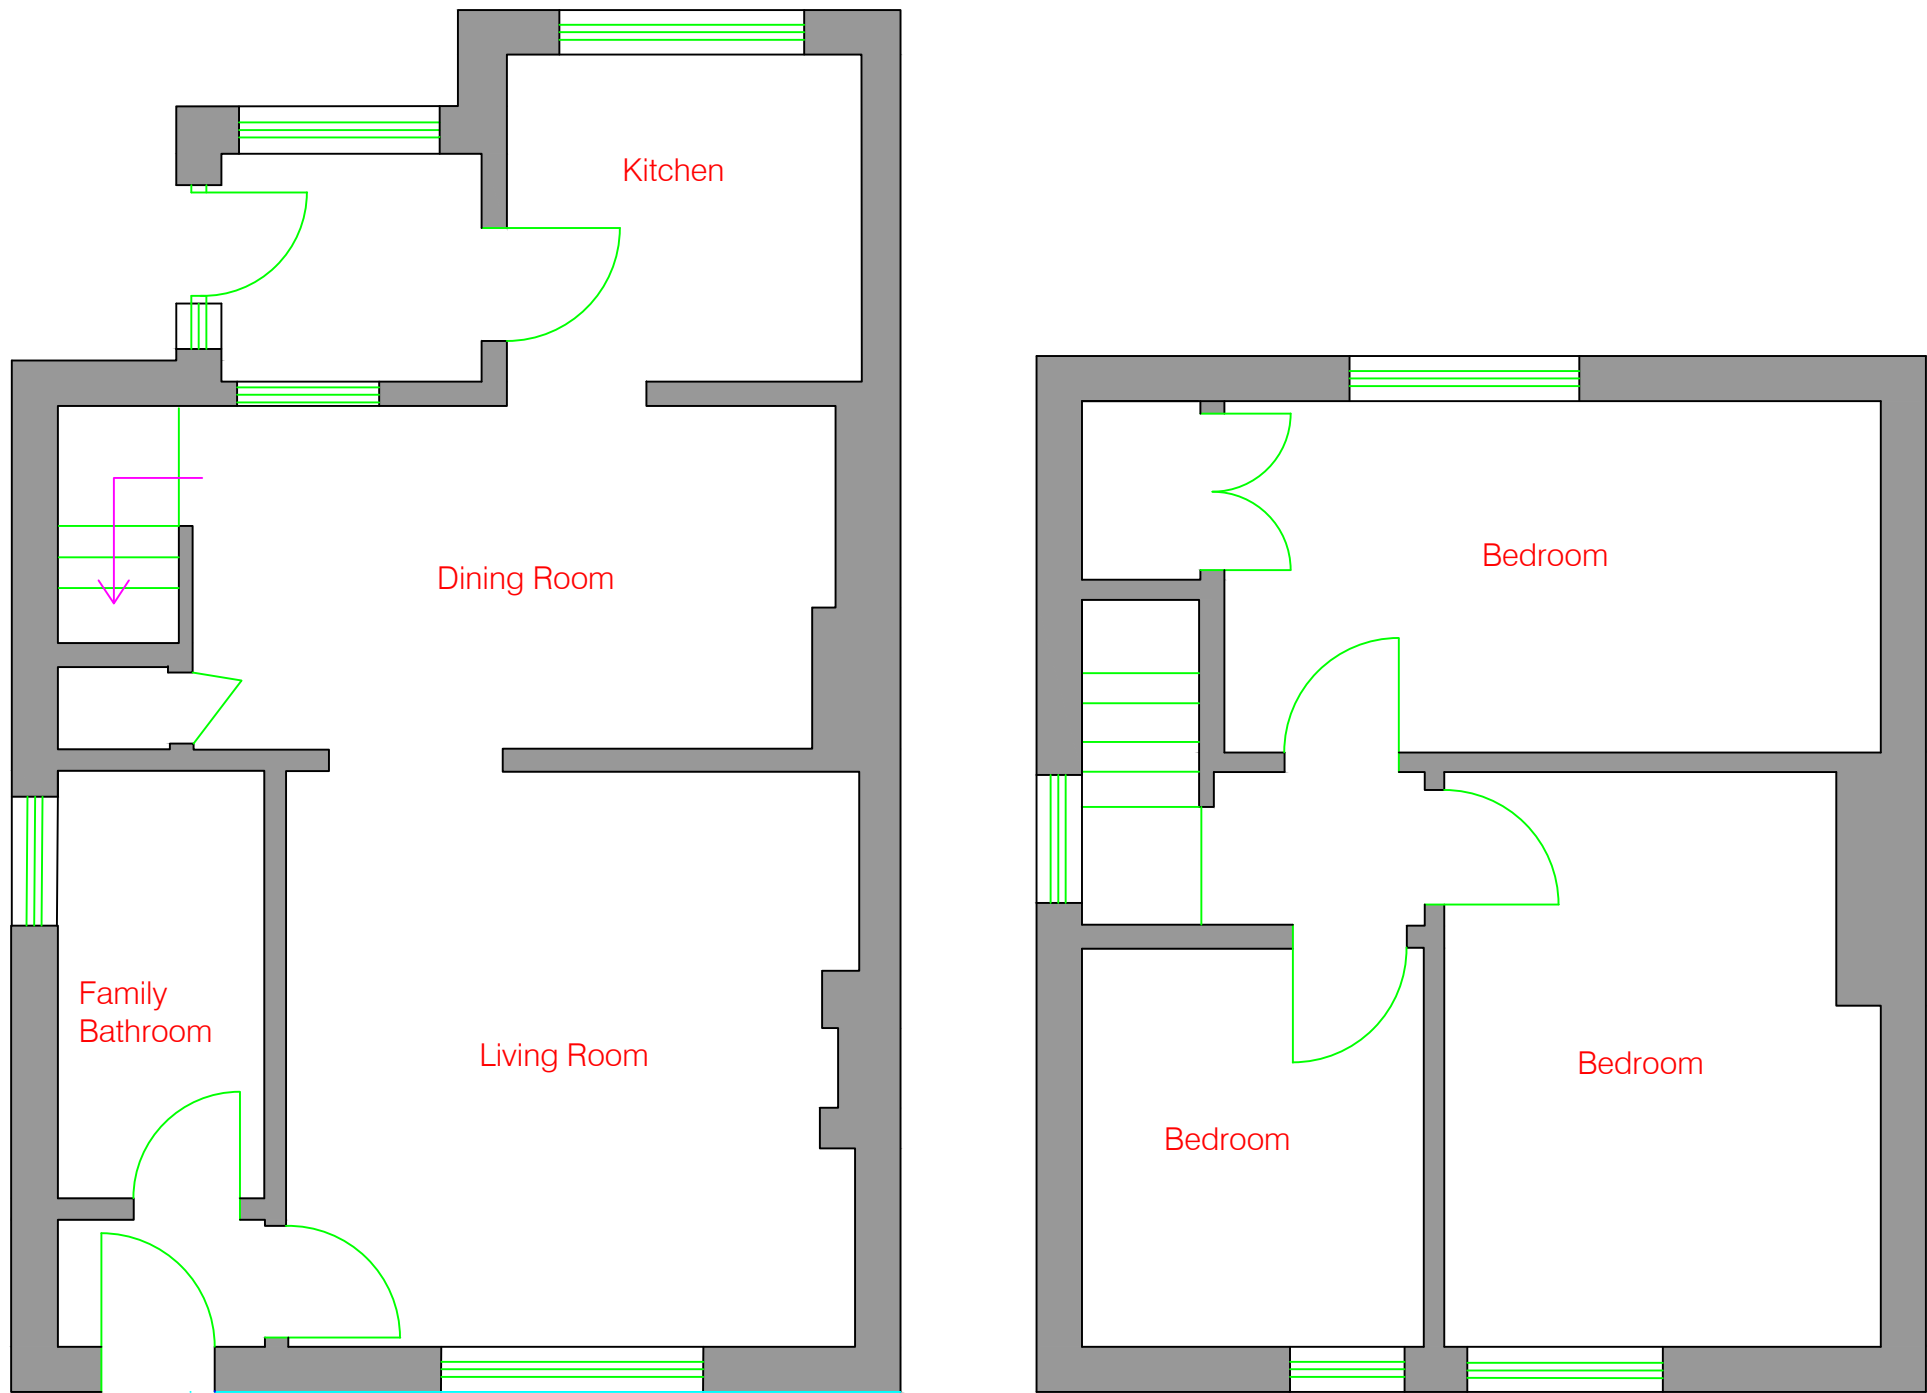



Existing Floor Plans
1:50




Existing Block Plan
1:500

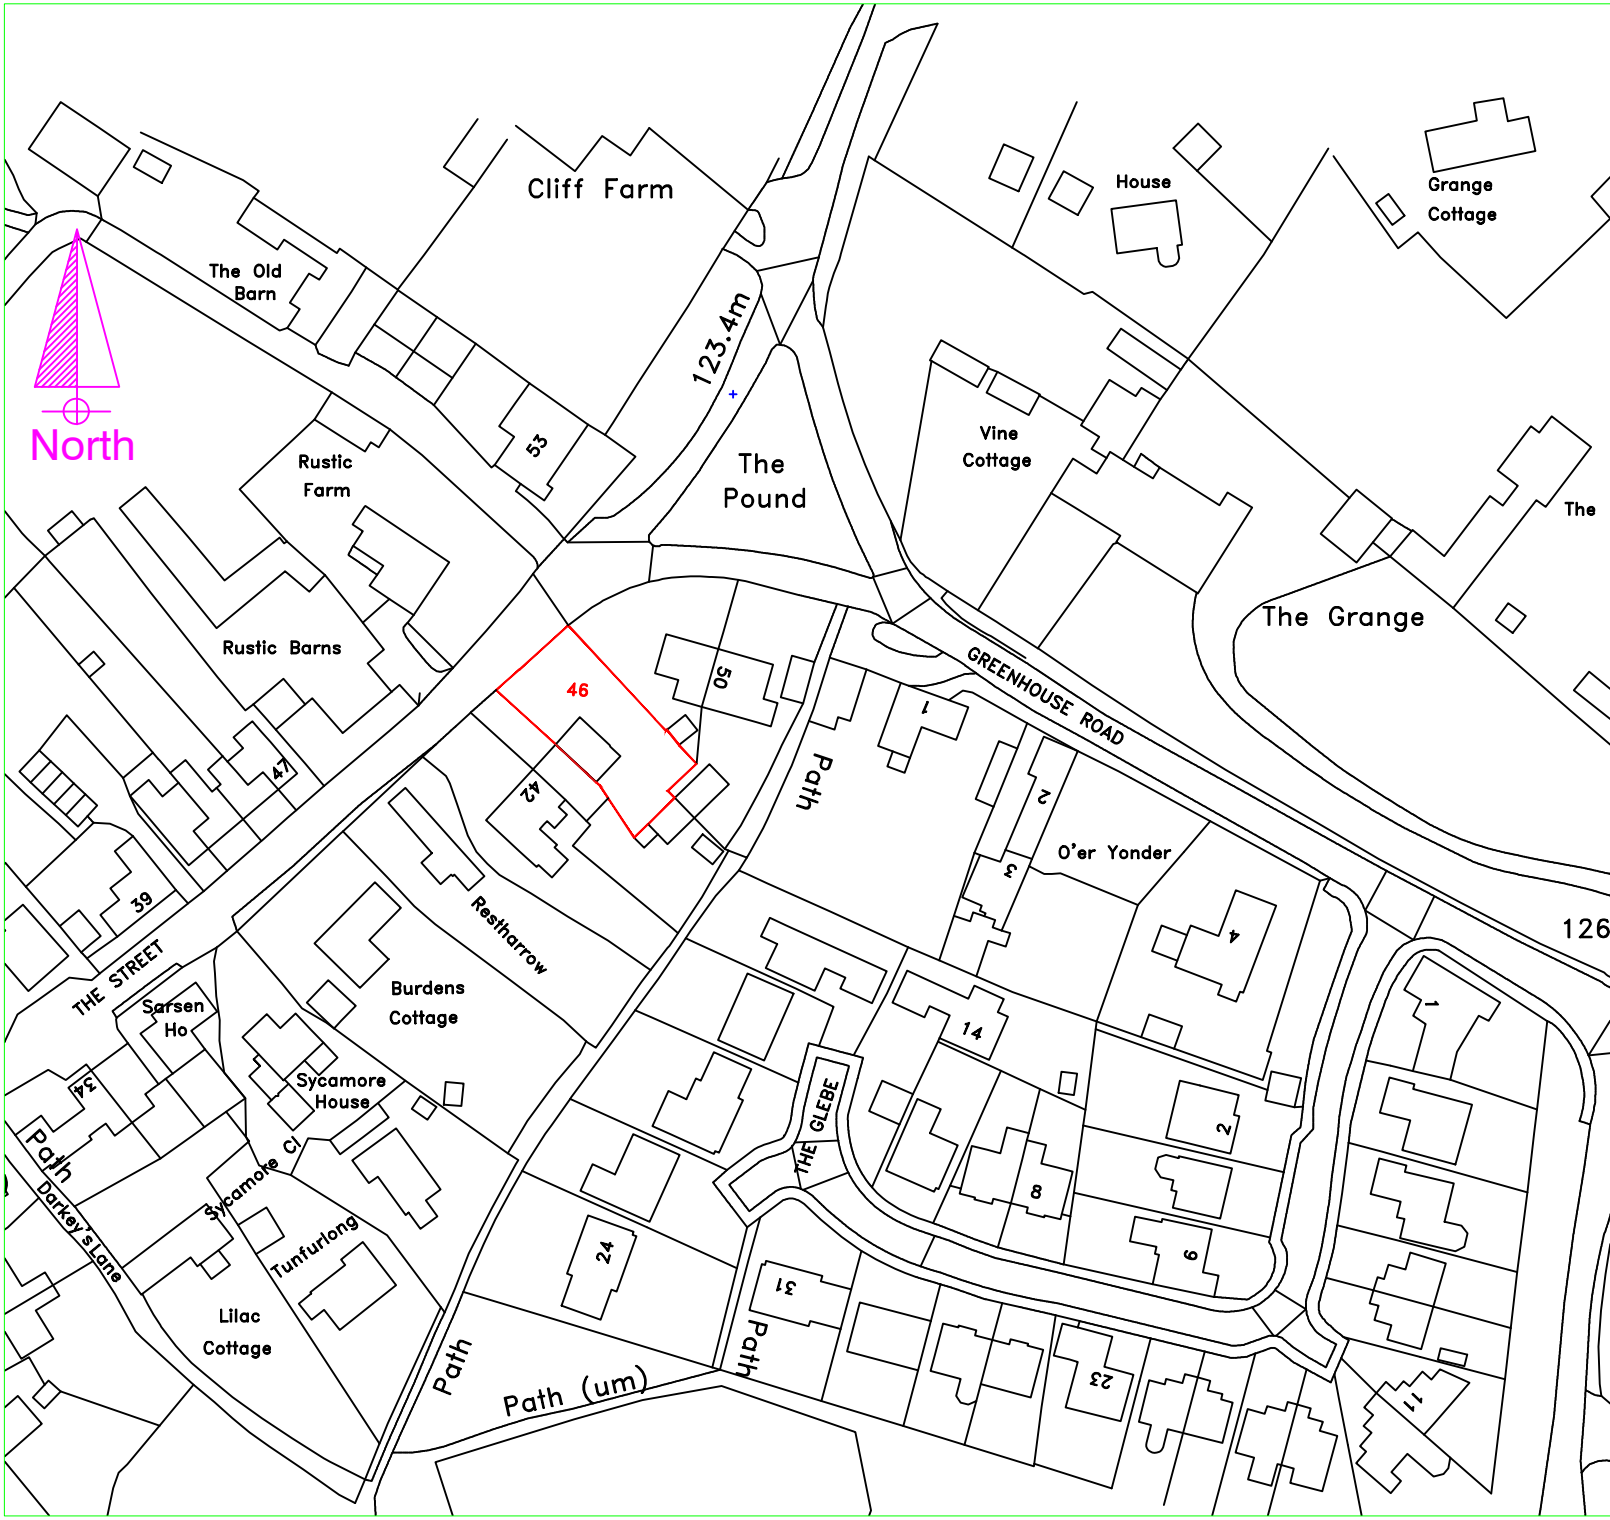


Existing Location Plan
1:1250

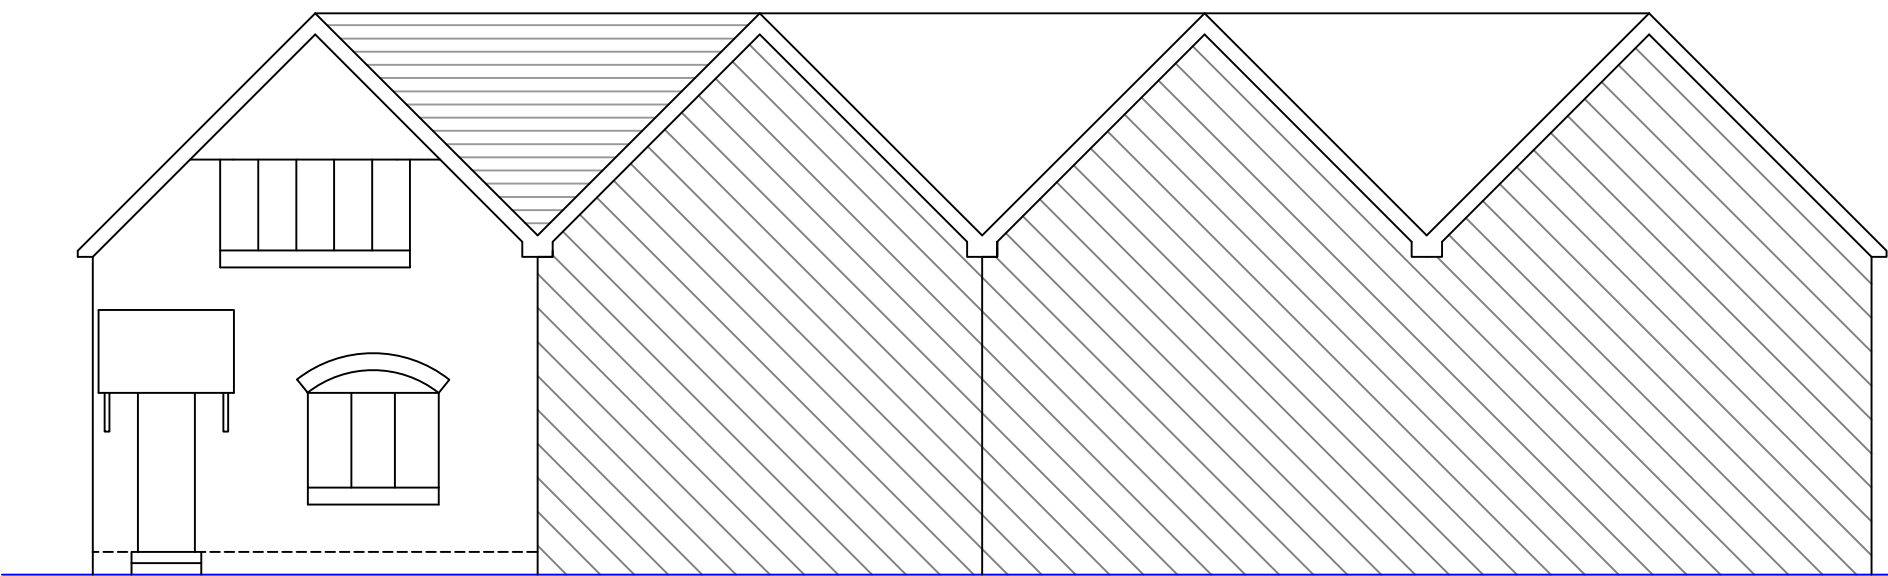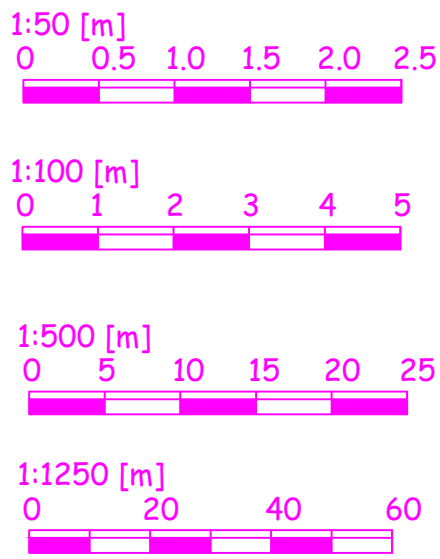


Existing Front Elevation
1:100

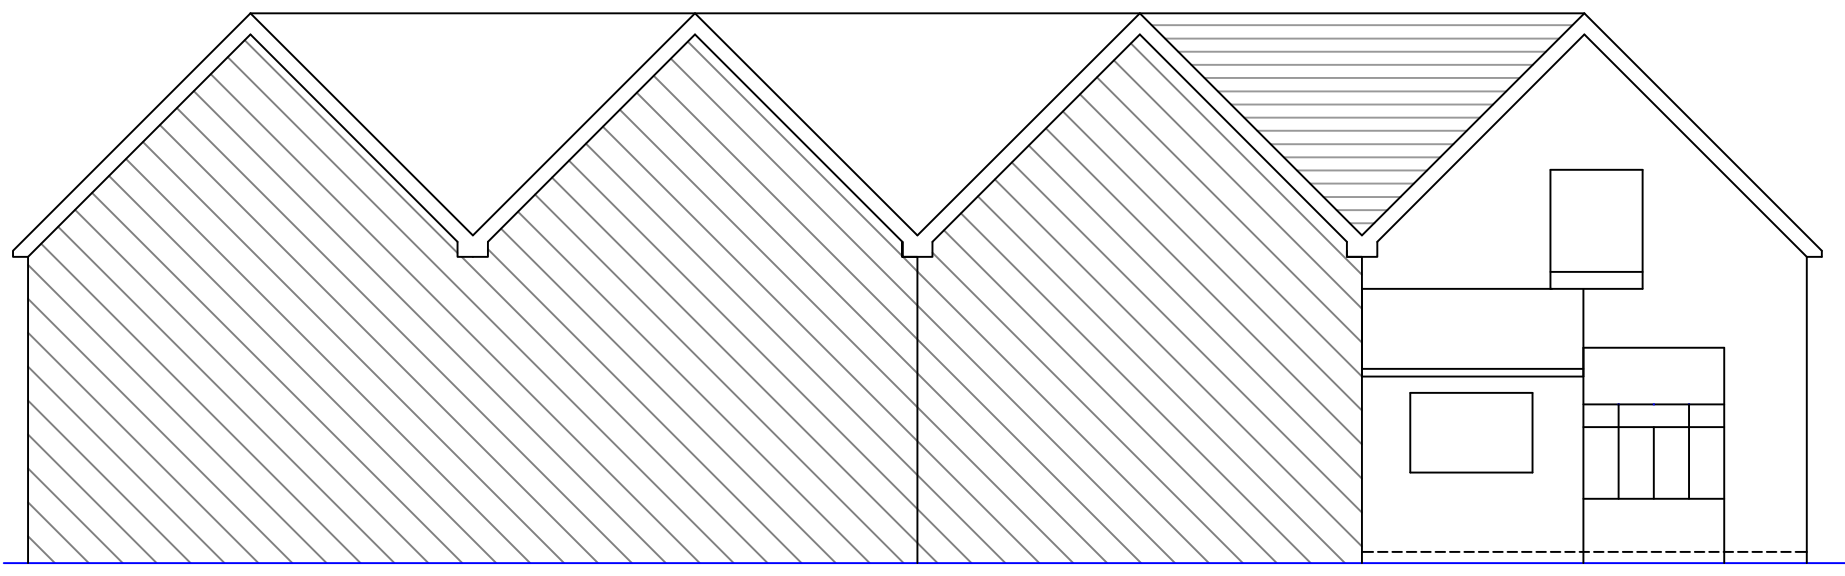

Existing Rear Elevation
1:100

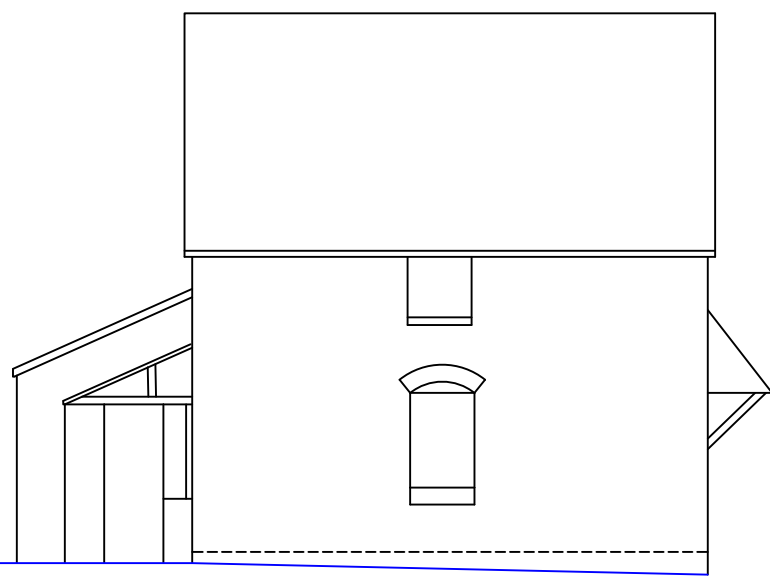

Existing Side Elevation
1:100

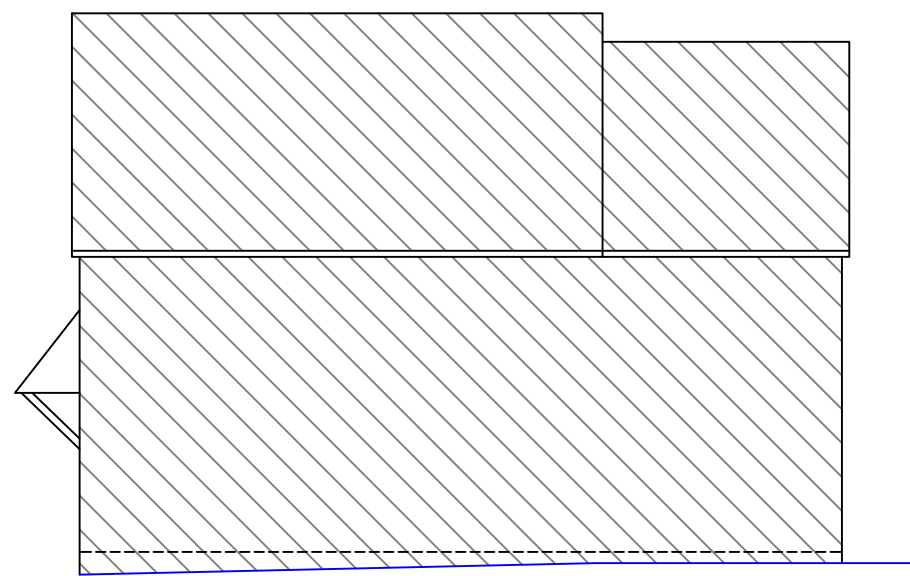

Existing Side Elevation
1:100