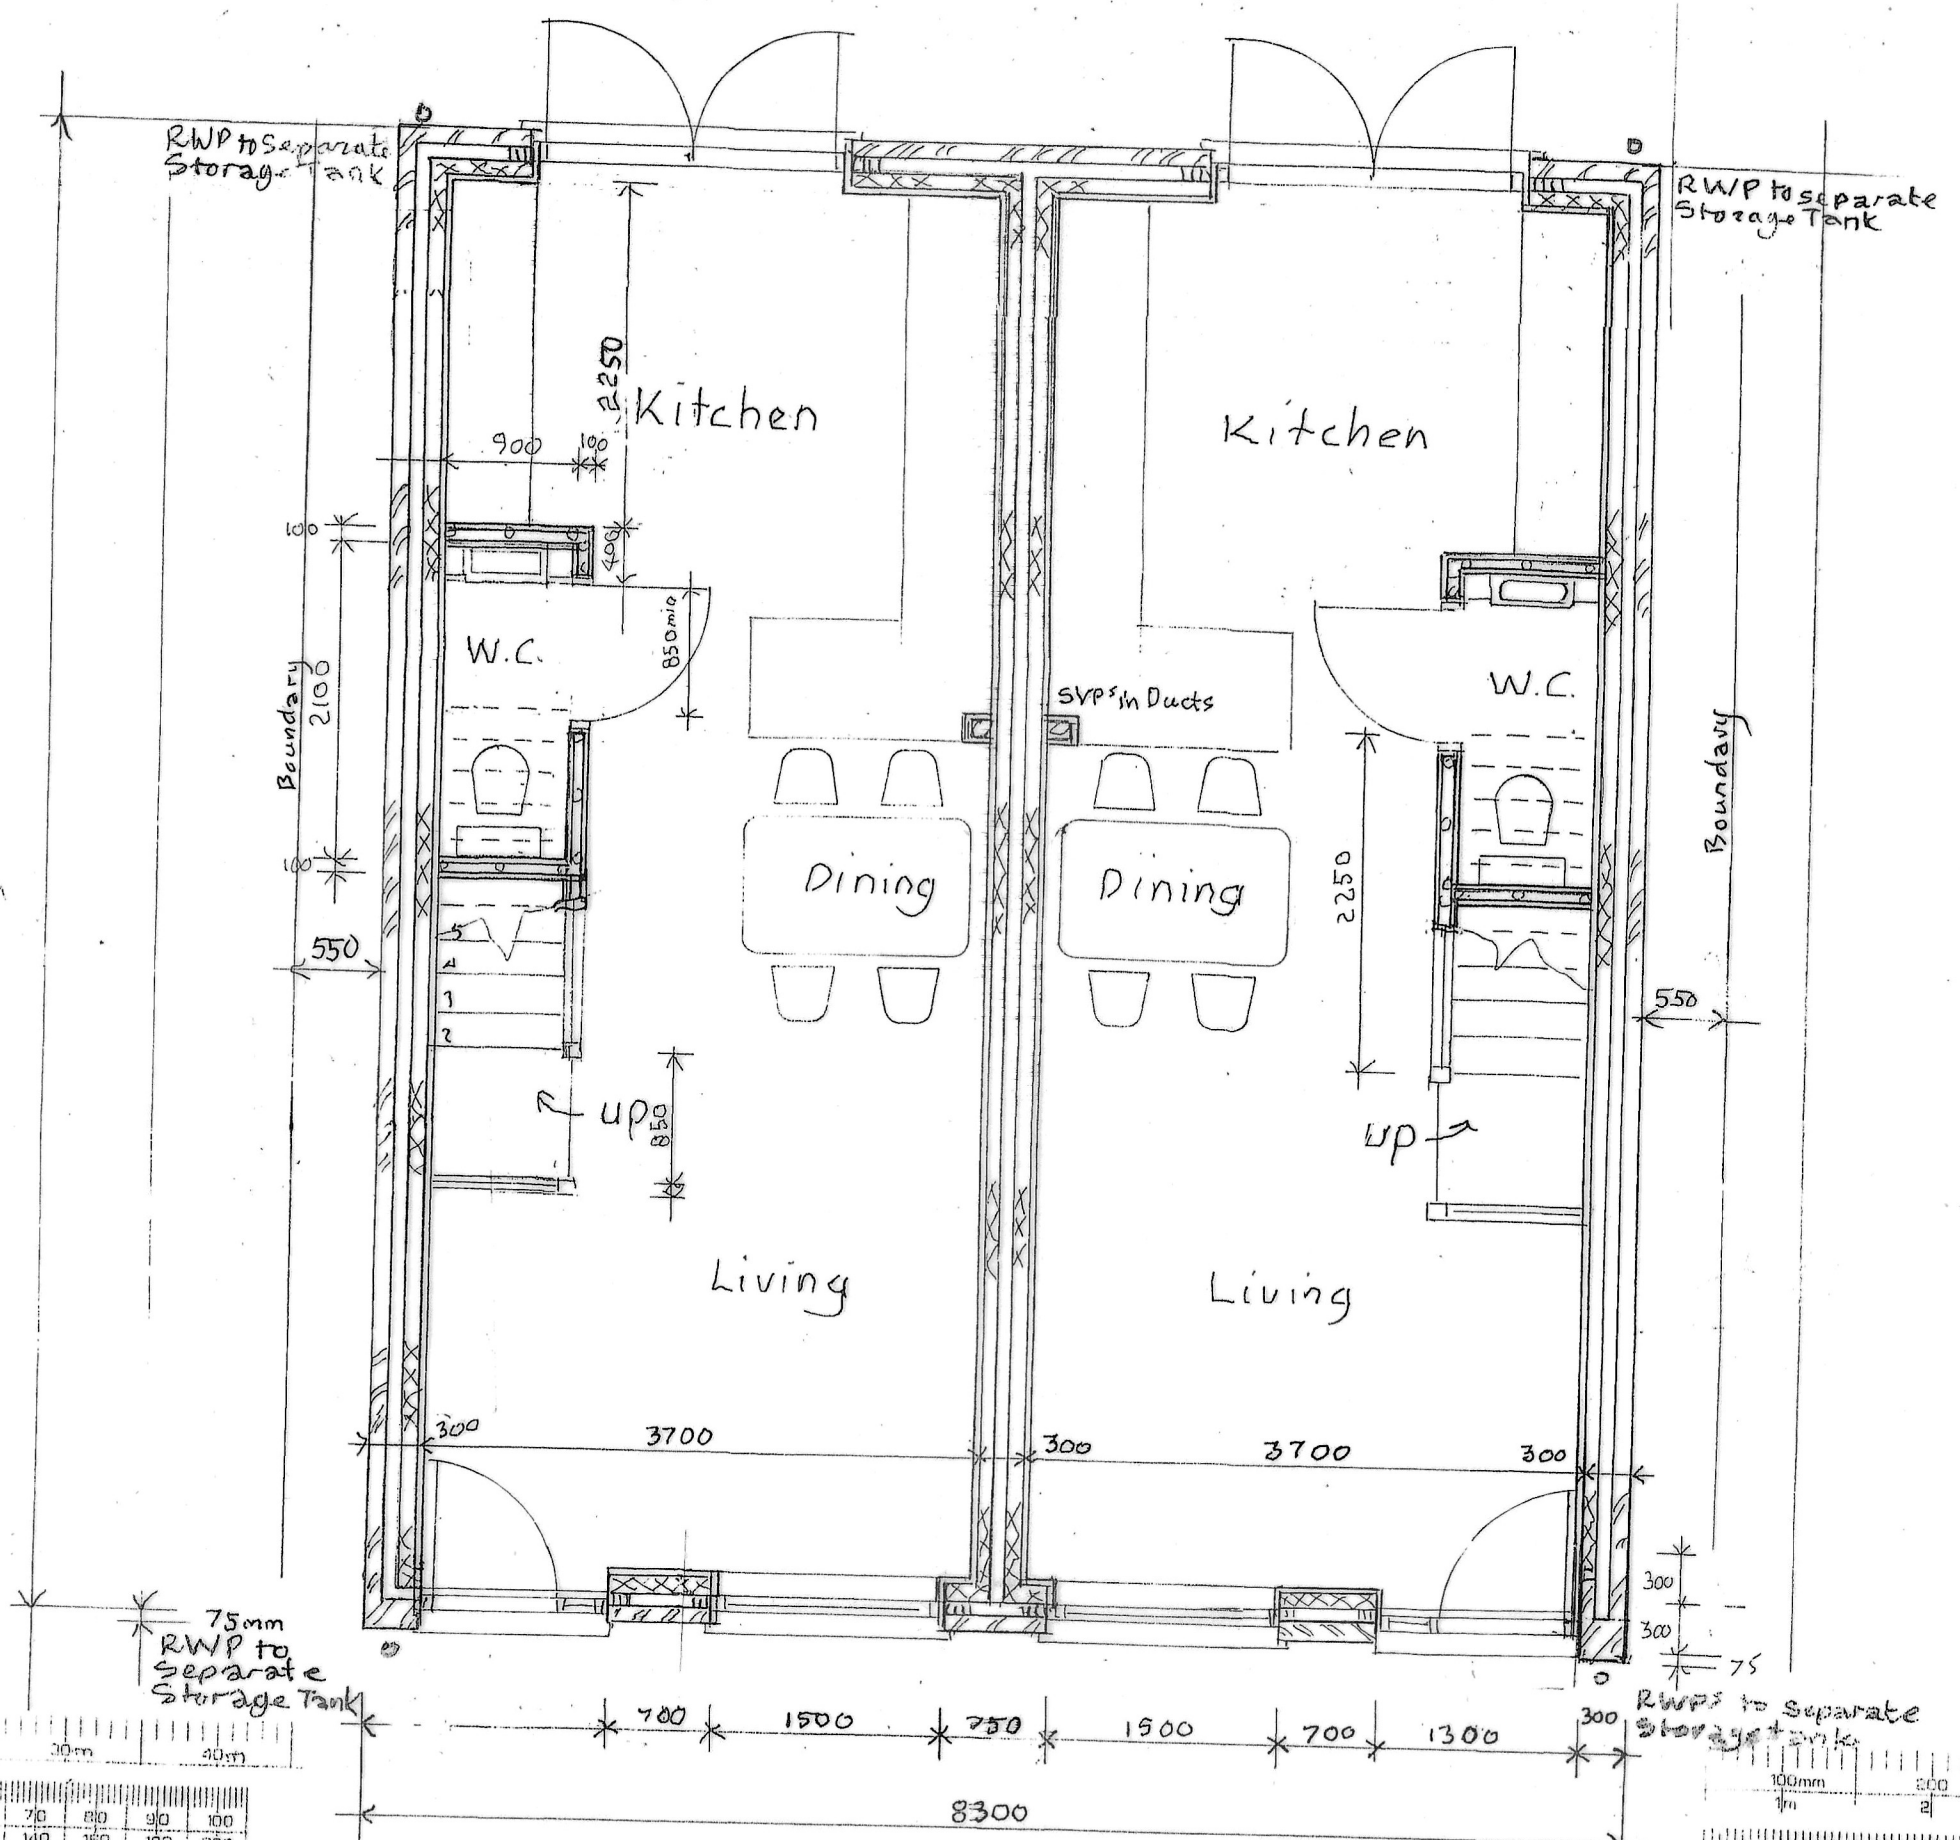


BOLINGBROKE DESIGN 6 The Slipway, Staverton, BA14 8UP Mobile: 07860 491800 bolingbroke.design@gmail.com	LEGEND:- [Pattern] Exg Walls [Pattern] New Stone [Pattern] New Brick [Pattern] New Block [Pattern] New Stud	NOTES: A. See notes on 3202/s/1&2 C Front Door Etc.	Client: Barry Quintenton, Job Title: Adj 89 Braemor Road, Calne, SN11 9DX	Scale: 1:50	Drawing Title: Ground Floor
				Drawn by: [Signature]	Drg No.: 3202/2
				Date: 03/25	Rev: C
	A PRODUCT OF THE UNO RANGE - ARCHITECT CAT. No. 7312				