



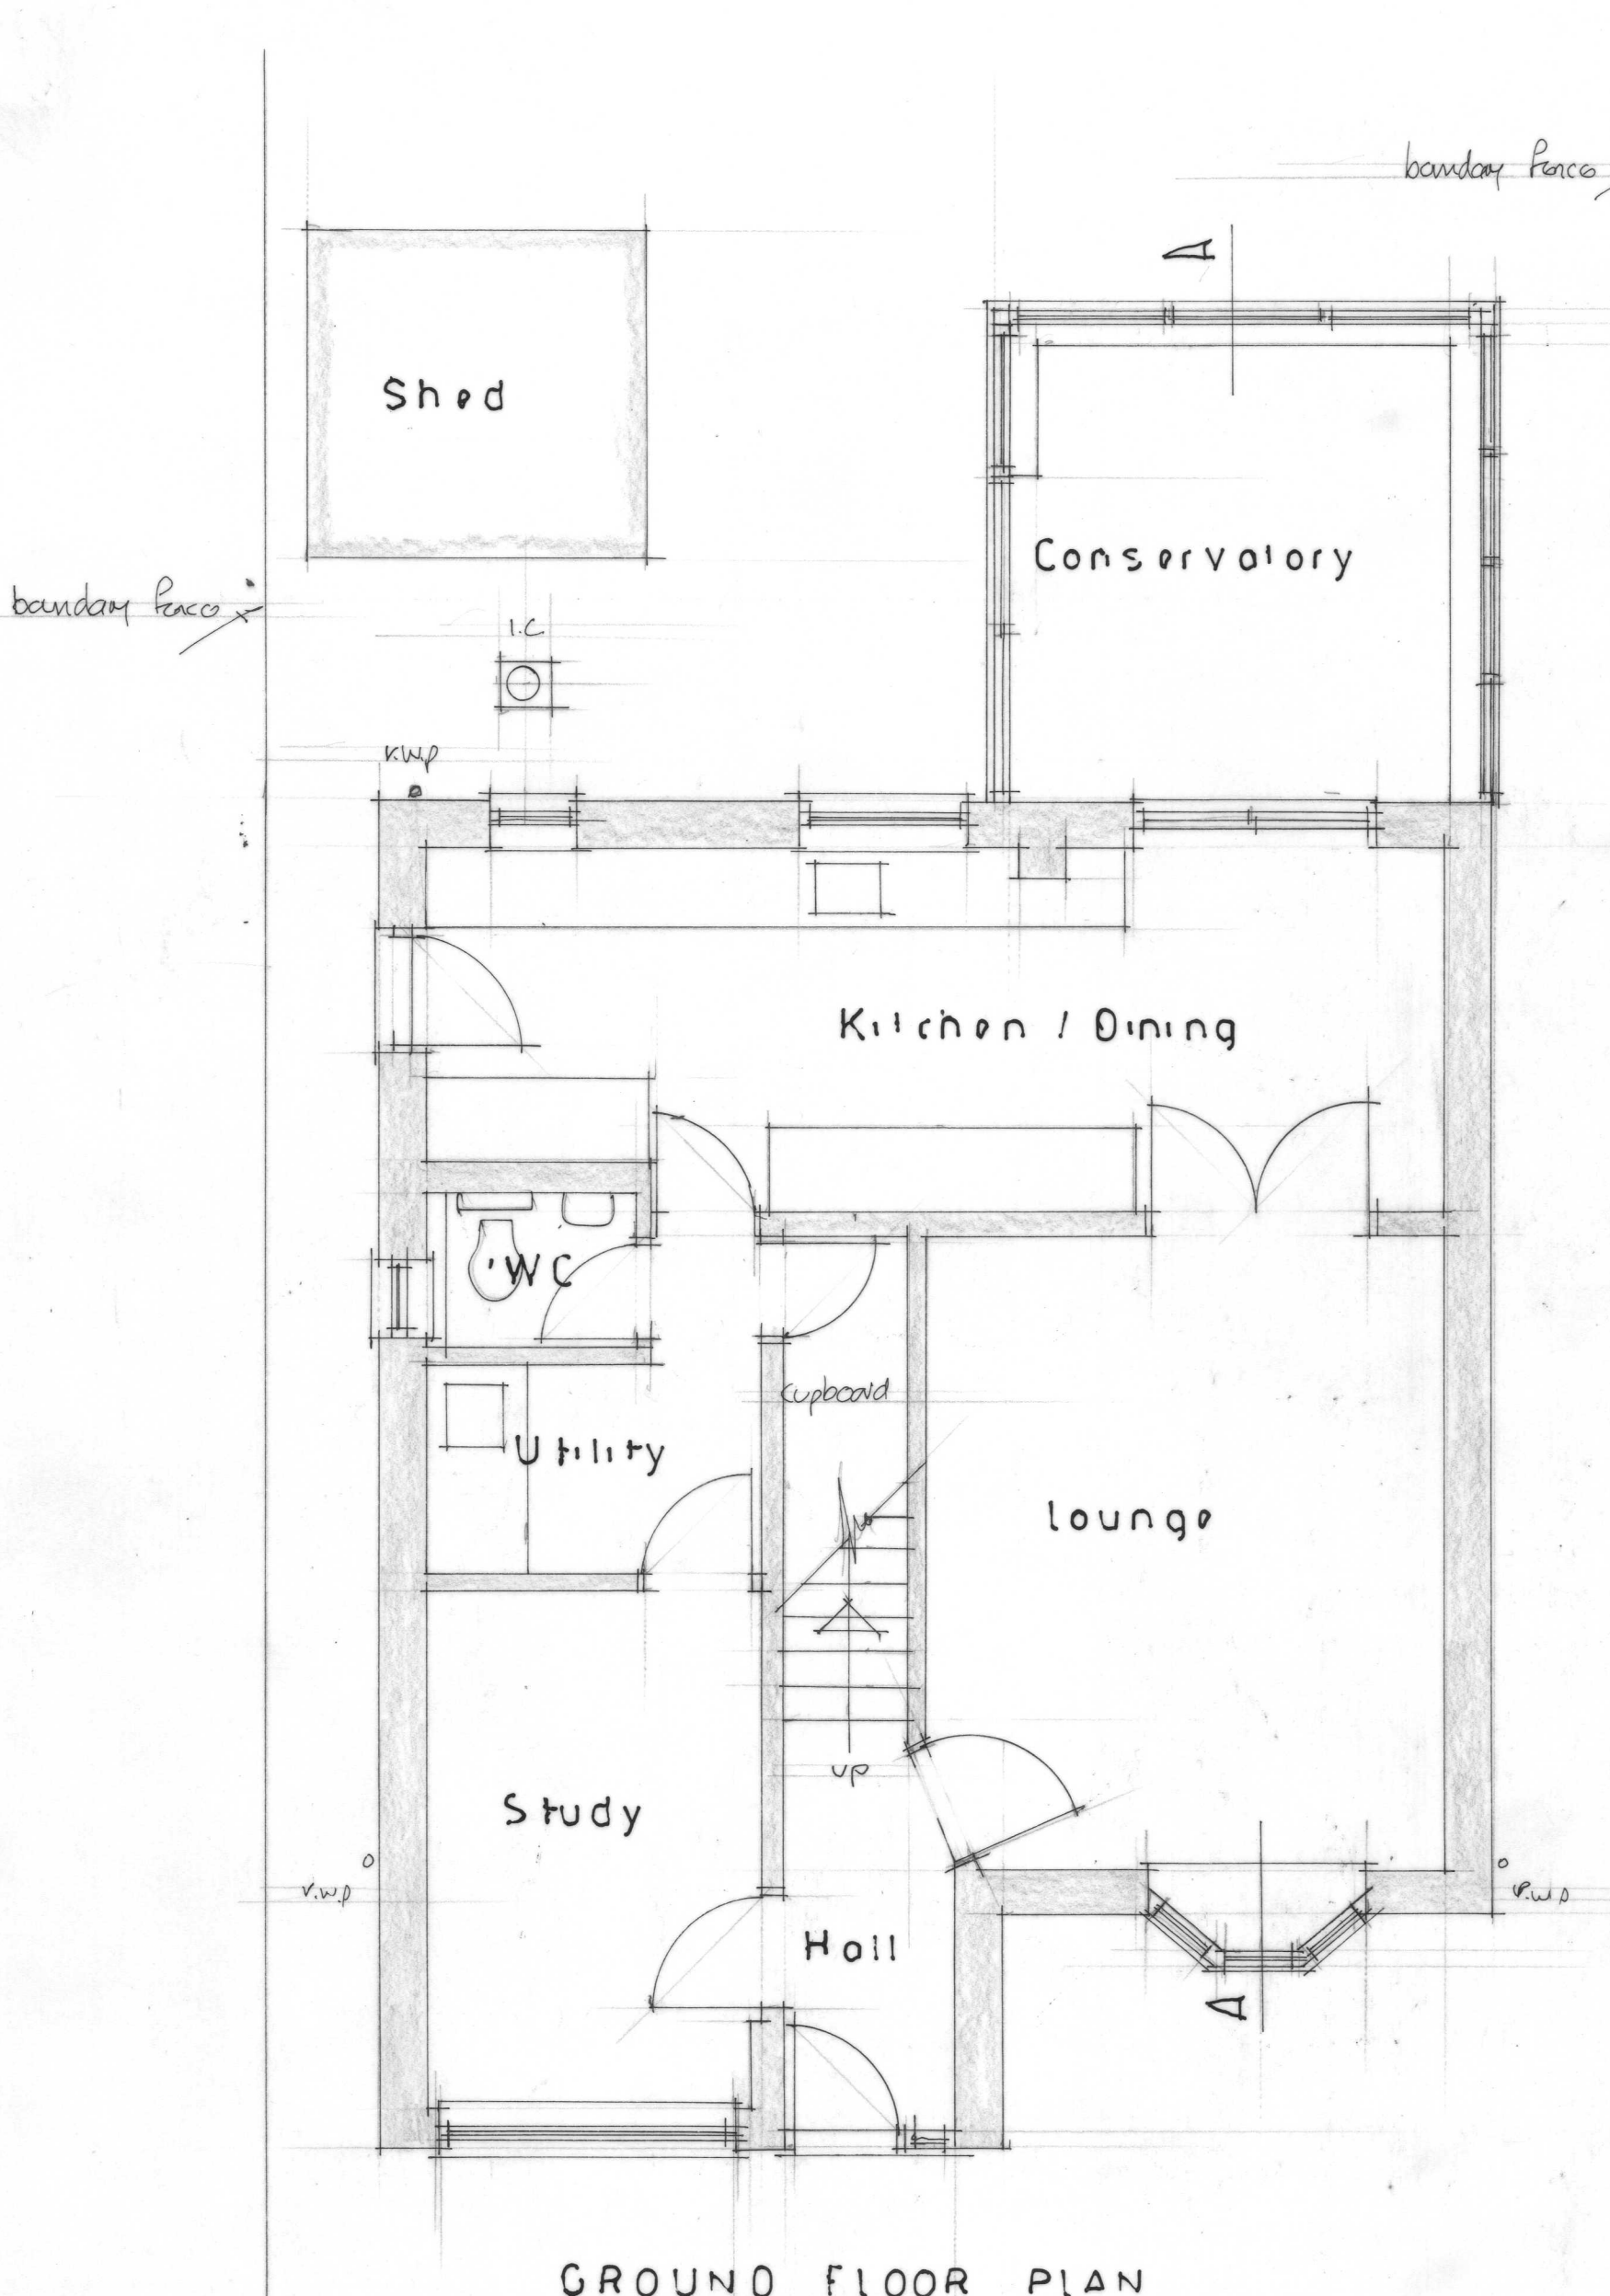

GROUND FLOOR PLAN

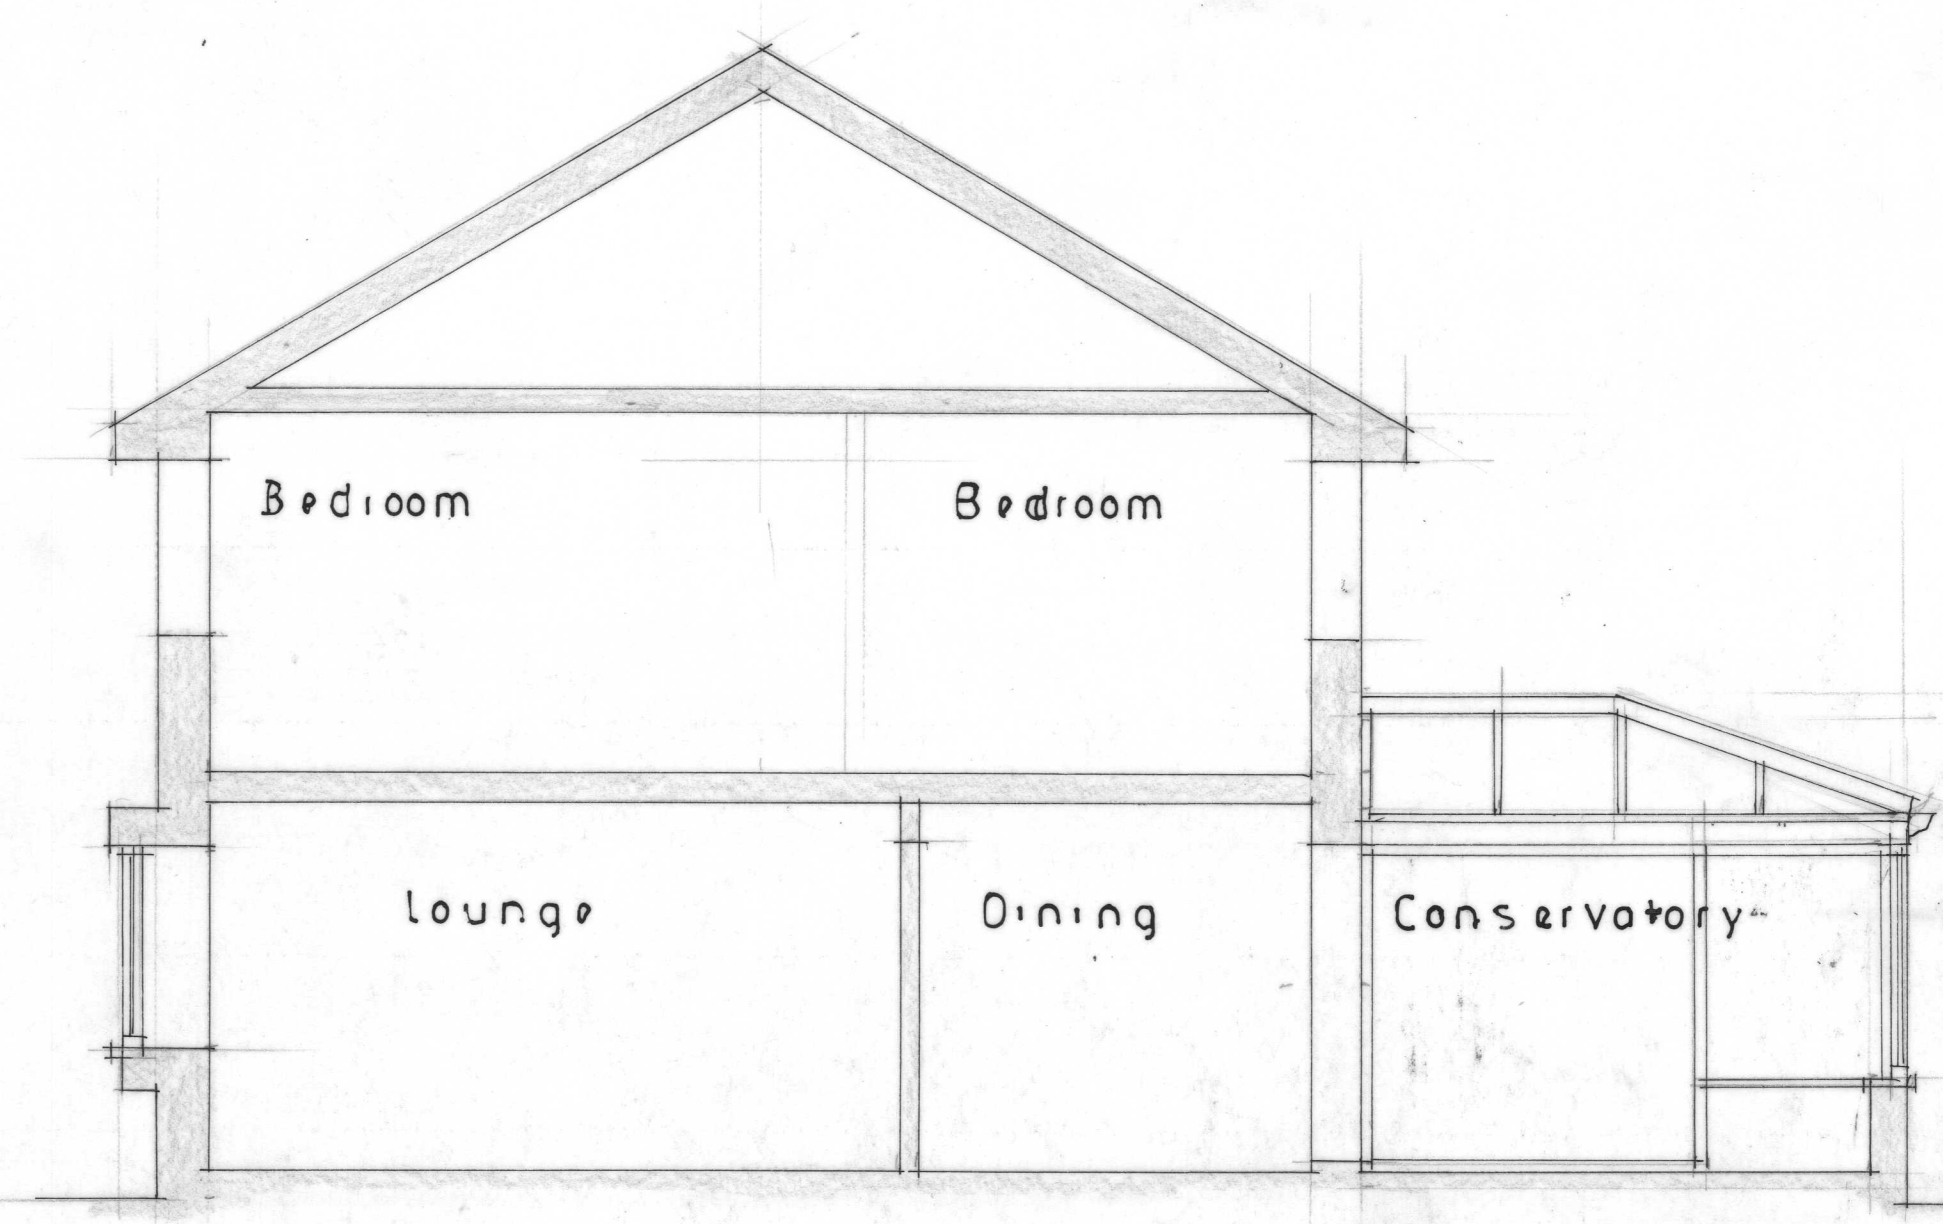


SECTION A A



REAR ELEVATION NORTH



SIDE ELEVATION WEST

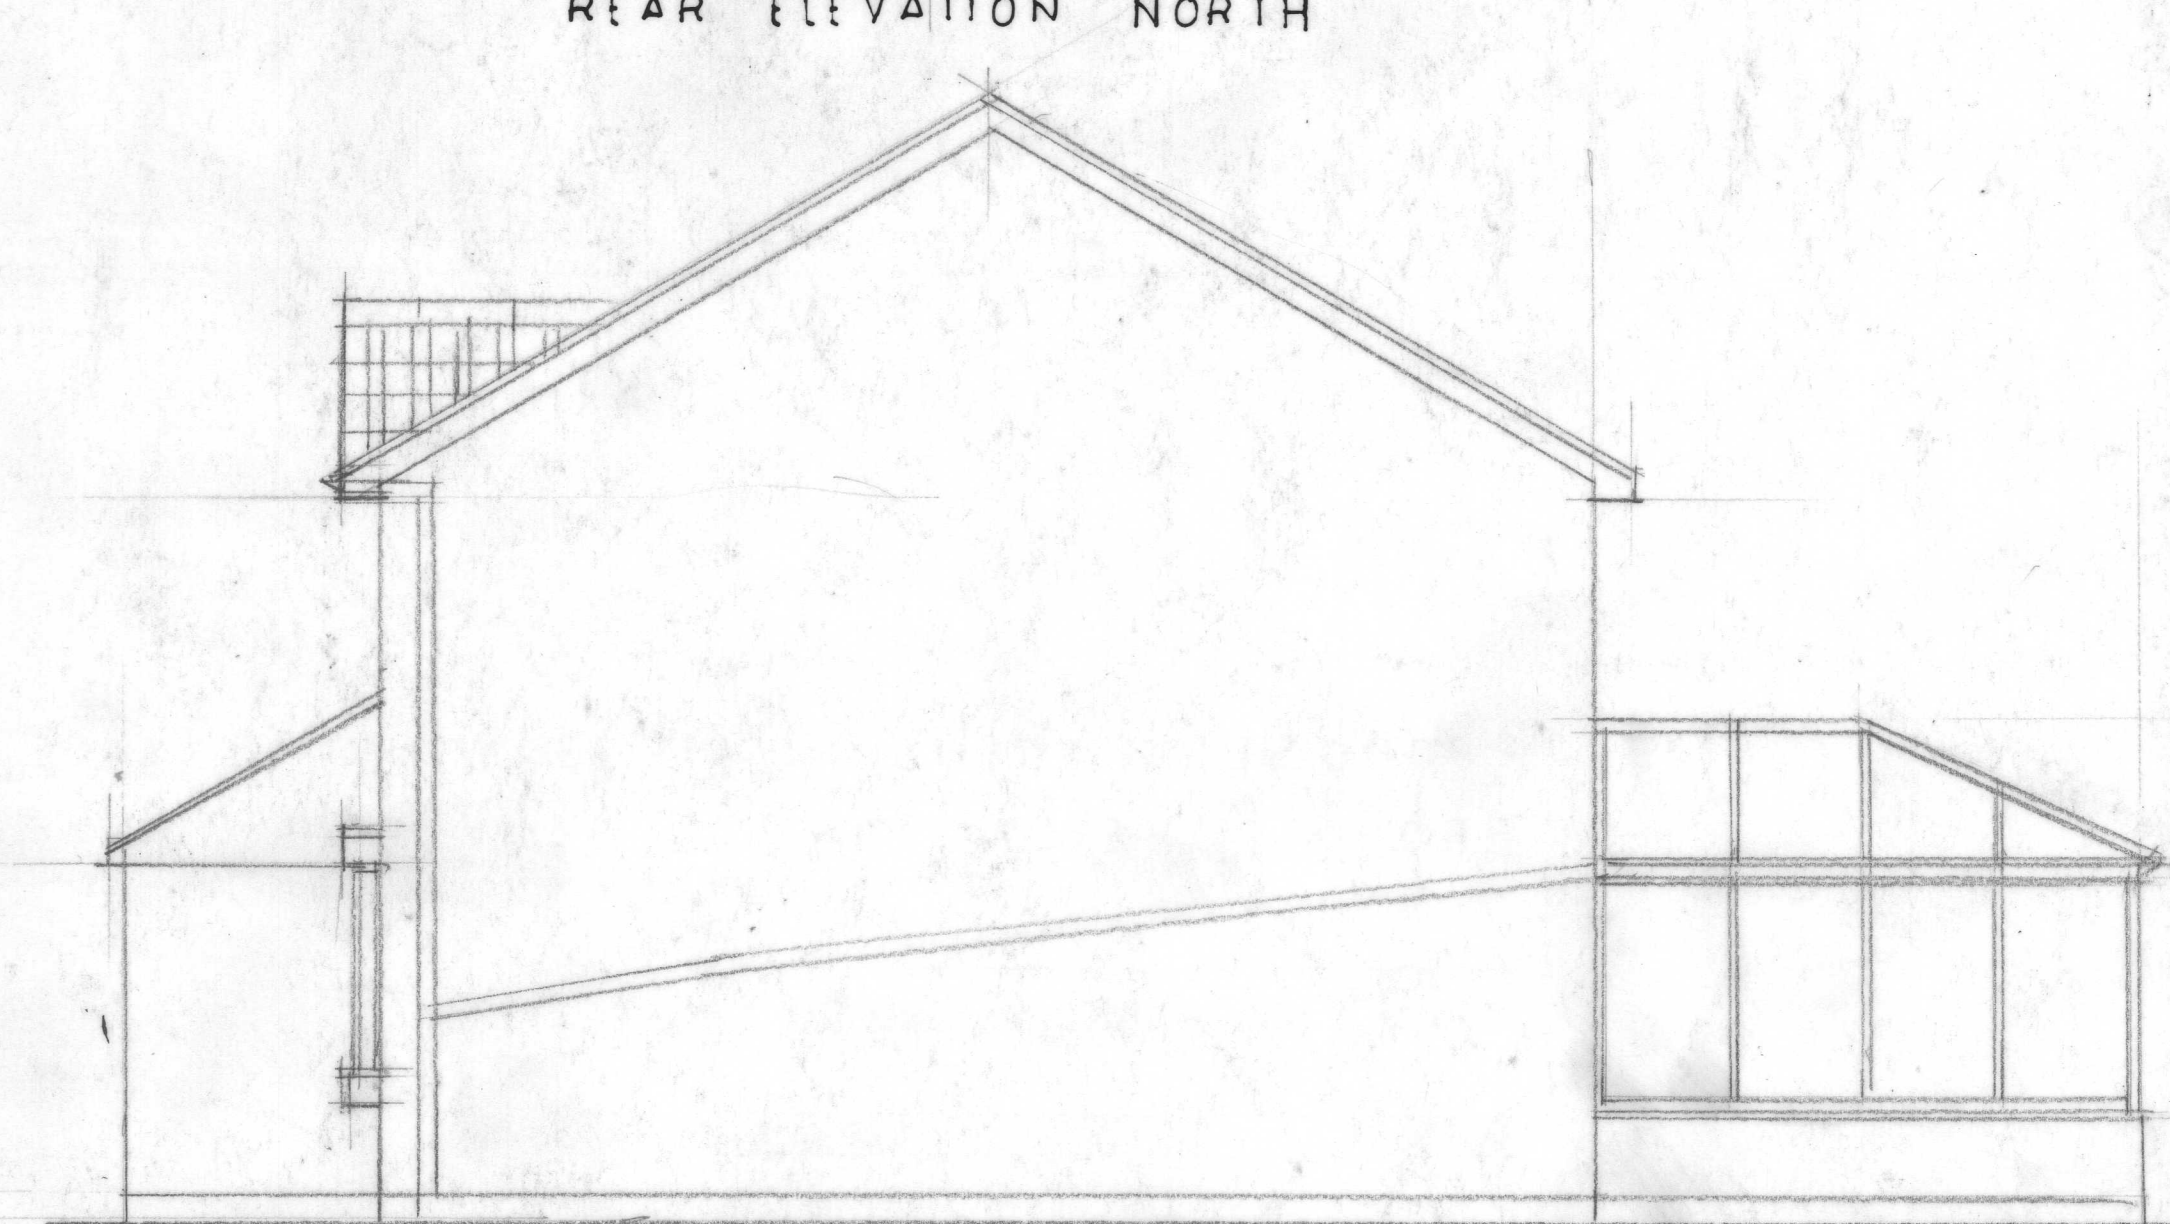

SIDE ELEVATION EAST

PROPOSED EXTENSION AT 7 SHEPPARD CLOSE,
CHIPPENHAM, WILTS, SN15 3FD
EXISTING GROUND FLOOR PLAN, SECTION, AND ELEVATIONS
Scale 1/50

