




Copyright of this drawing is the property of Urban Edge Architecture Limited. It must not be reproduced or amended nor used in the execution of any works whether in conjunction with the proposed works for which it is prepared or otherwise without the express consent in writing of Urban Edge Architecture Limited.

Urban Edge Architecture Limited
One Scotgate Mews, Scotgate,
Stamford, Lincolnshire, PE9 2FX.

Tel. ++44 (0)1780 755 665
Fax. ++44 (0)1780 755 360

THIS DRAWING IS FOR PLANNING ONLY AND IS NOT TO BE USED FOR
TENDER OR CONSTRUCTION

DRAWING TO BE READ IN COLOUR

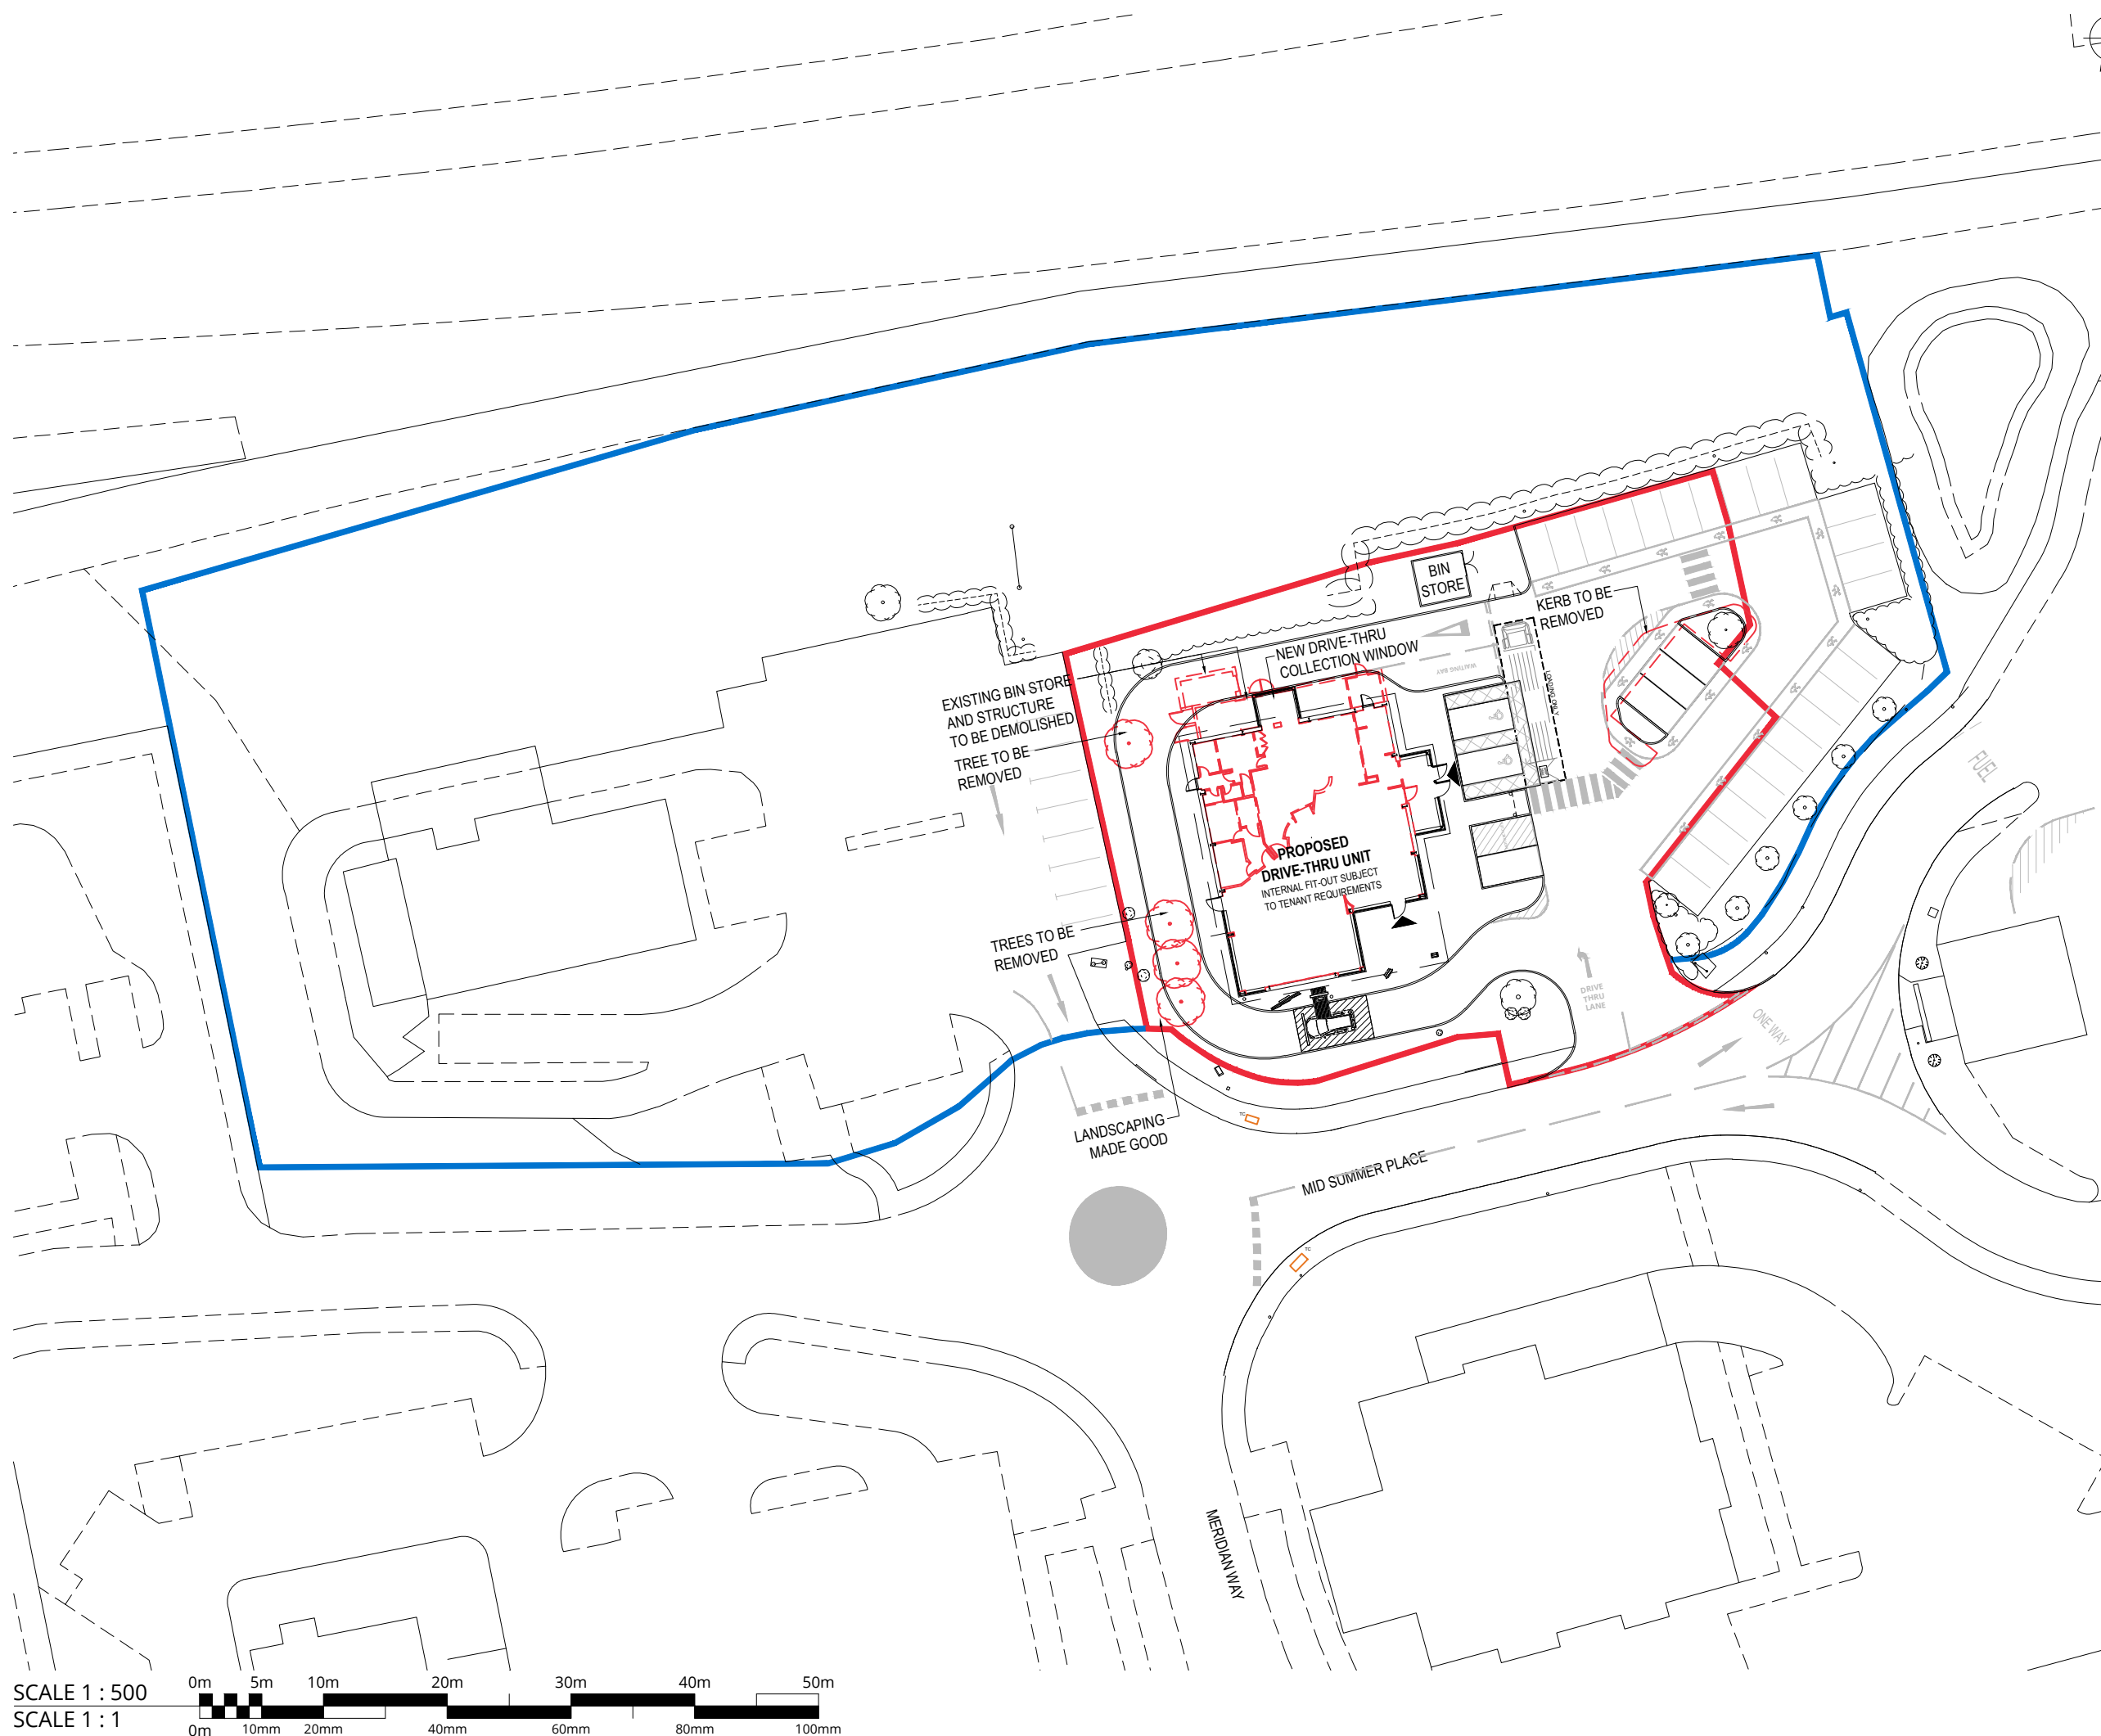

P02	REVISED FOR PLANNING	AS	12/01/26
P01	REVISED DRIVE-THRU LANE	AS	12/03/25
P00	FOR PLANNING	SS	09/01/25

Rev No	Description	Drawn By	Date
--------	-------------	----------	------

URBANEDGE
architecture / landscape / masterplanning

Client
LONDON INVESTMENT HOLDINGS LTD

Project
**SOLSTICE PARK, AMESBURY
DRIVE THRU LANE**

Drawing
**SITE BLOCK PLAN
AS PROPOSED**

Issue Purpose
PLANNING

UE Proj No	Scale	Date	Drawn	Status	Revision
2879	1:500 @A3	NOV 24	SS	-	P02

Project - Organisation - Volume/System - Level - Type - Role - Number
2879-URB-ZZ-00-DR-A-208150

SCALE 1 : 500
SCALE 1 : 1

0m 5m 10m 20m 30m 40m 50m
0m 10mm 20mm 40mm 60mm 80mm 100mm