

HW
4/2/2026




Ordnance Survey, (c) Crown Copyright 2026. All rights reserved. Licence number 100022432

SITE LOCATION PLAN
SCALE 1:1250

PROPOSED BLOCK PLAN

SCALE 1:500

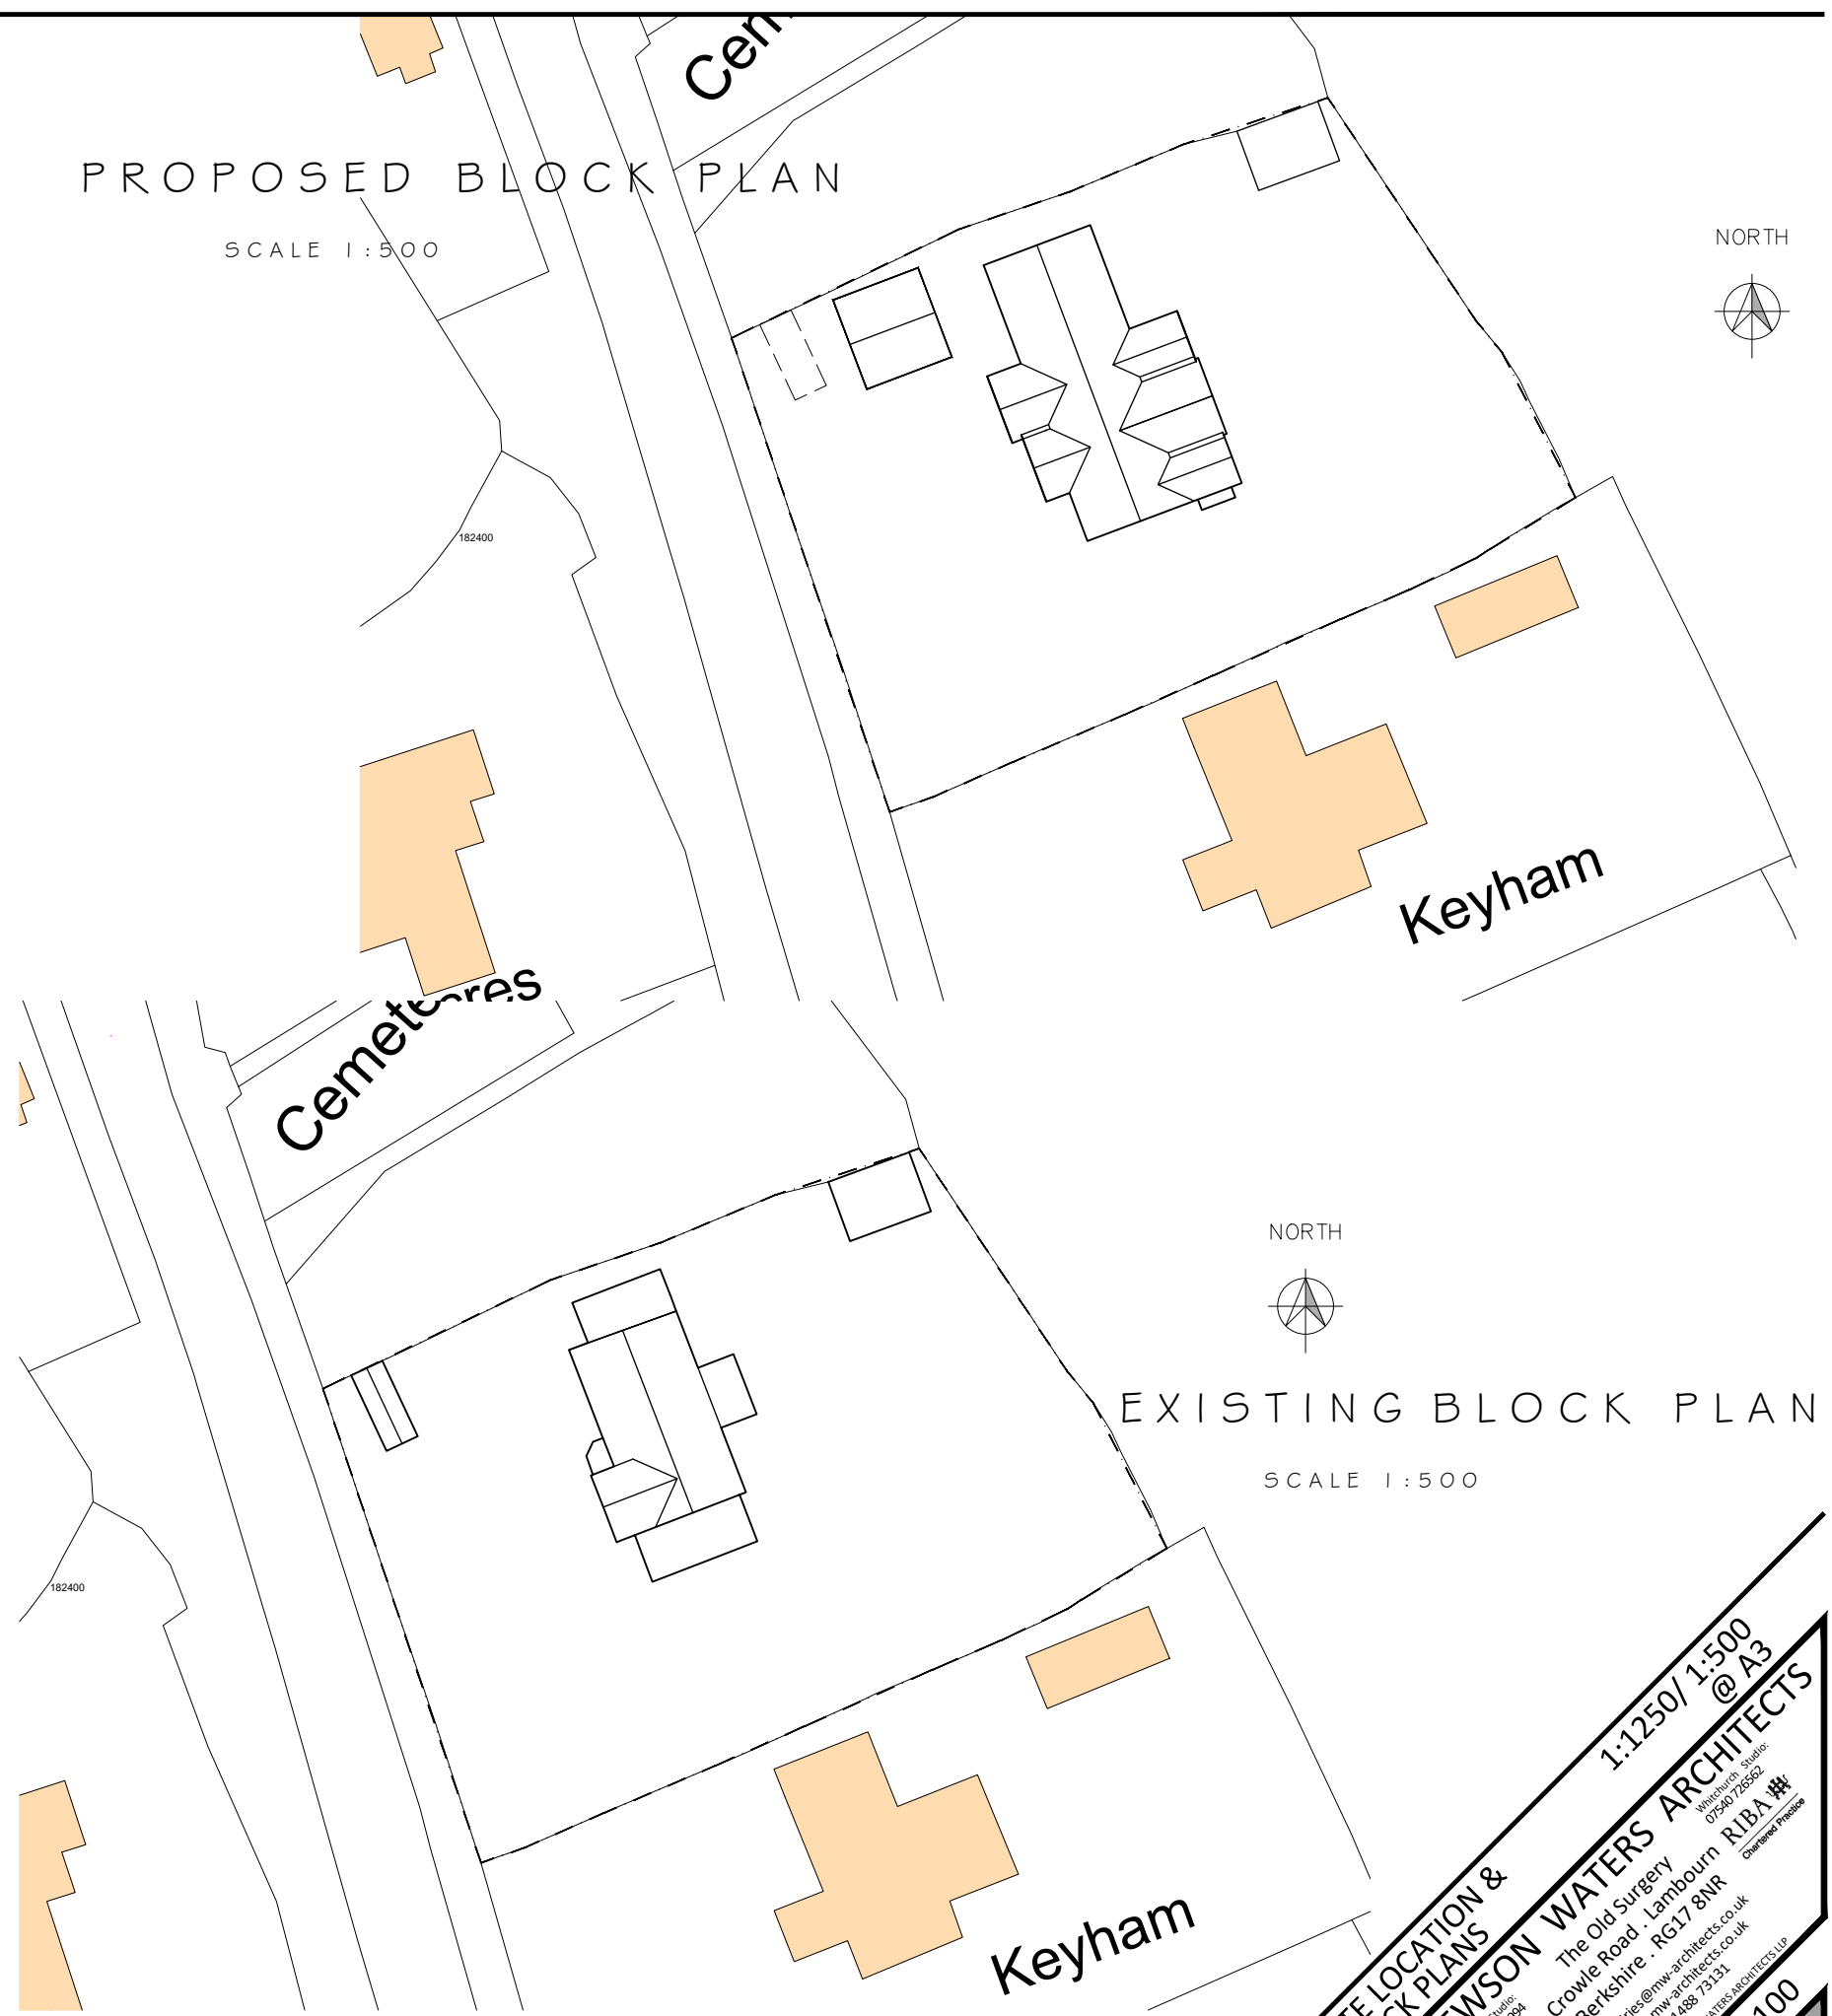


NORTH

EXISTING BLOCK PLAN

SCALE 1:500

PROJECT
Braefel, Startley. SN15 5HG

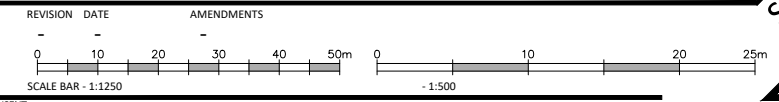

SITE LOCATION & BLOCK PLANS
MATHEWSON WATERS ARCHITECTS
1:1250/ 1:500 @ A3
enquiries@mw-architects.co.uk
01488 73131
www.mw-architects.co.uk
The Old Surgery
Crowle Road · Lambourn
Berkshire · RG17 8NR
© MATHEWSON WATERS ARCHITECTS LTD
25079-100

ALL FIGURED DIMENSIONS ARE TO BE TAKEN IN PREFERENCE TO SCALED DIMENSIONS AND ANY INACCURACIES ARE TO BE REPORTED TO THE ARCHITECT. DIMENSIONS TO BE CHECKED ON SITE BEFORE ANY WORK IS PUT IN HAND OR PREFABRICATED. COPYRIGHT OF THIS DRAWING IS RETAINED BY THE ARCHITECT AND IT MUST NOT BE REPRODUCED WITHOUT THEIR WRITTEN CONSENT.